


NOTES:

Garage Extension
72 Victoria Road
Port Talbot
SA12 6AD

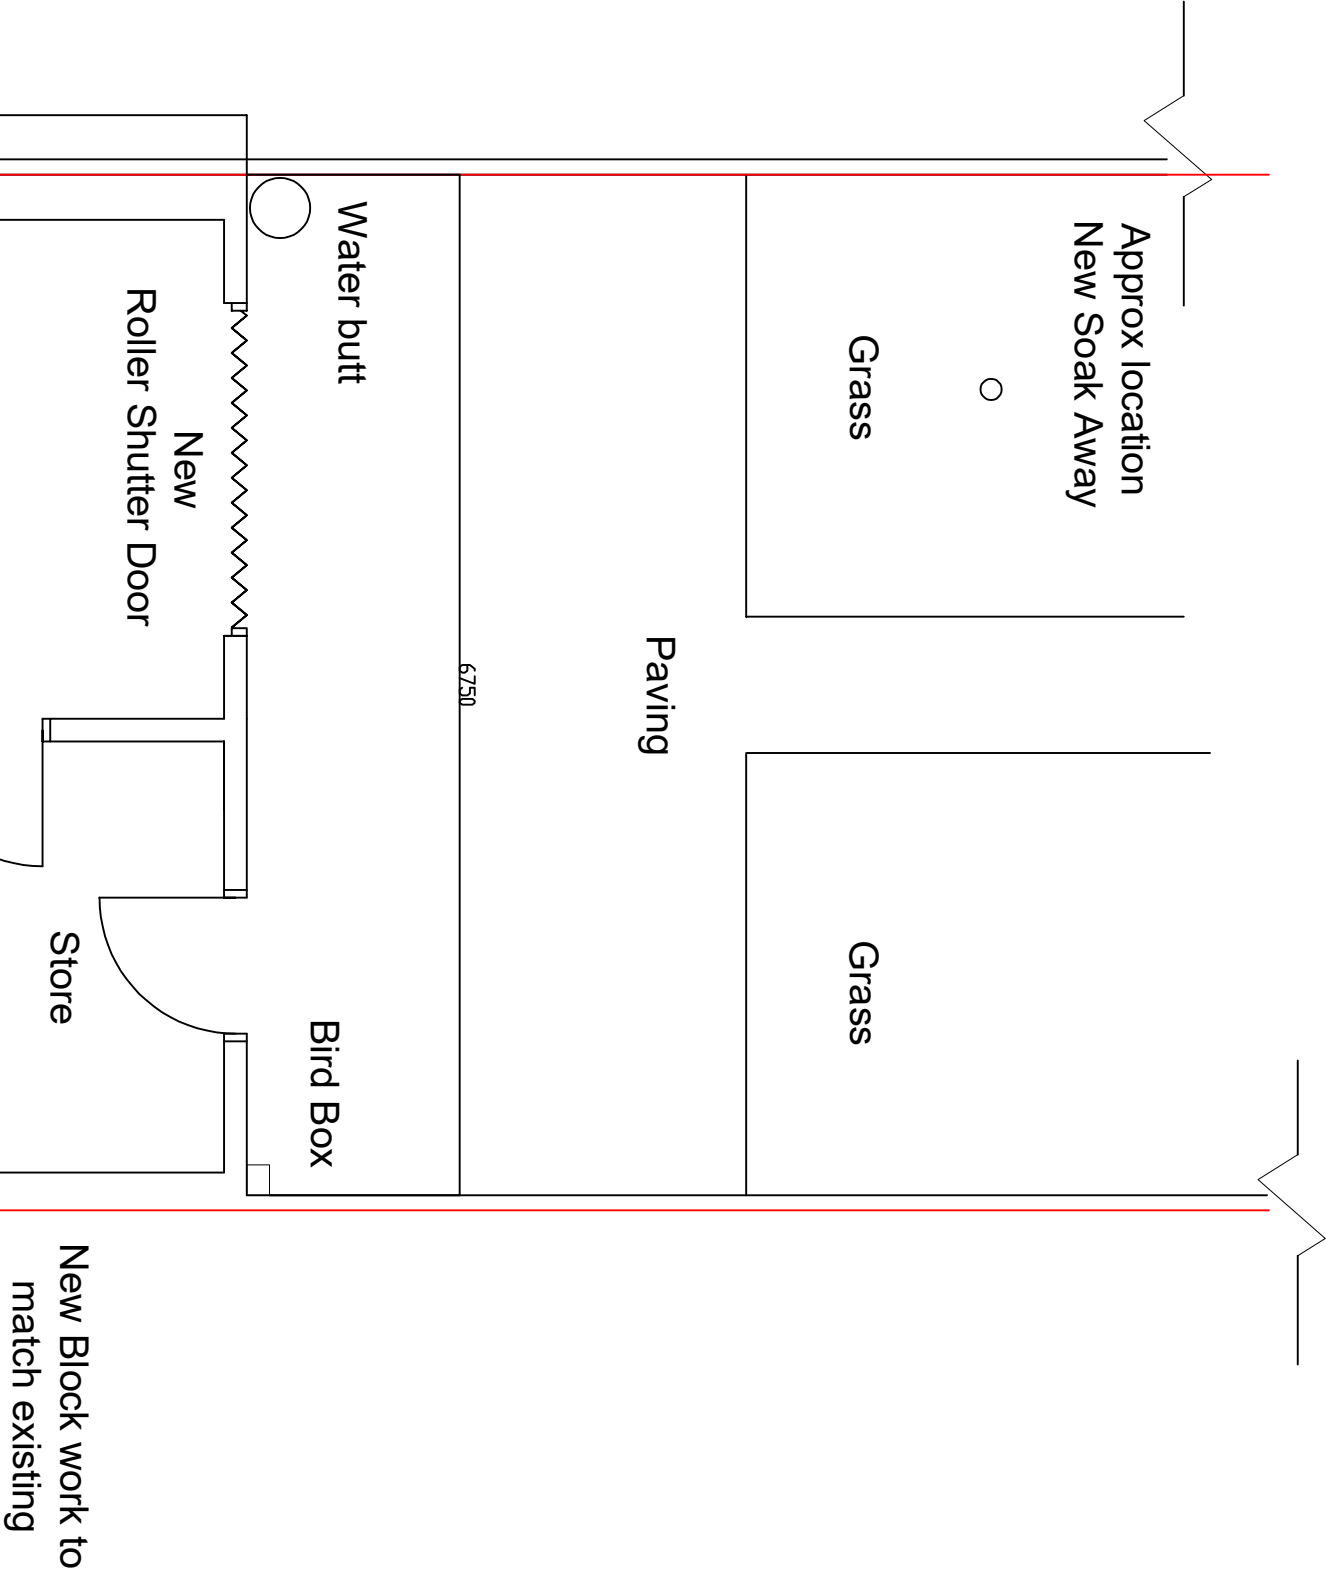

Proposed Floor Plan

Type	
Date	May'24
Rev	2.0
Scale	1:50