


NOTES:

72 Victoria Road
Port Talbot
SA12 6AD

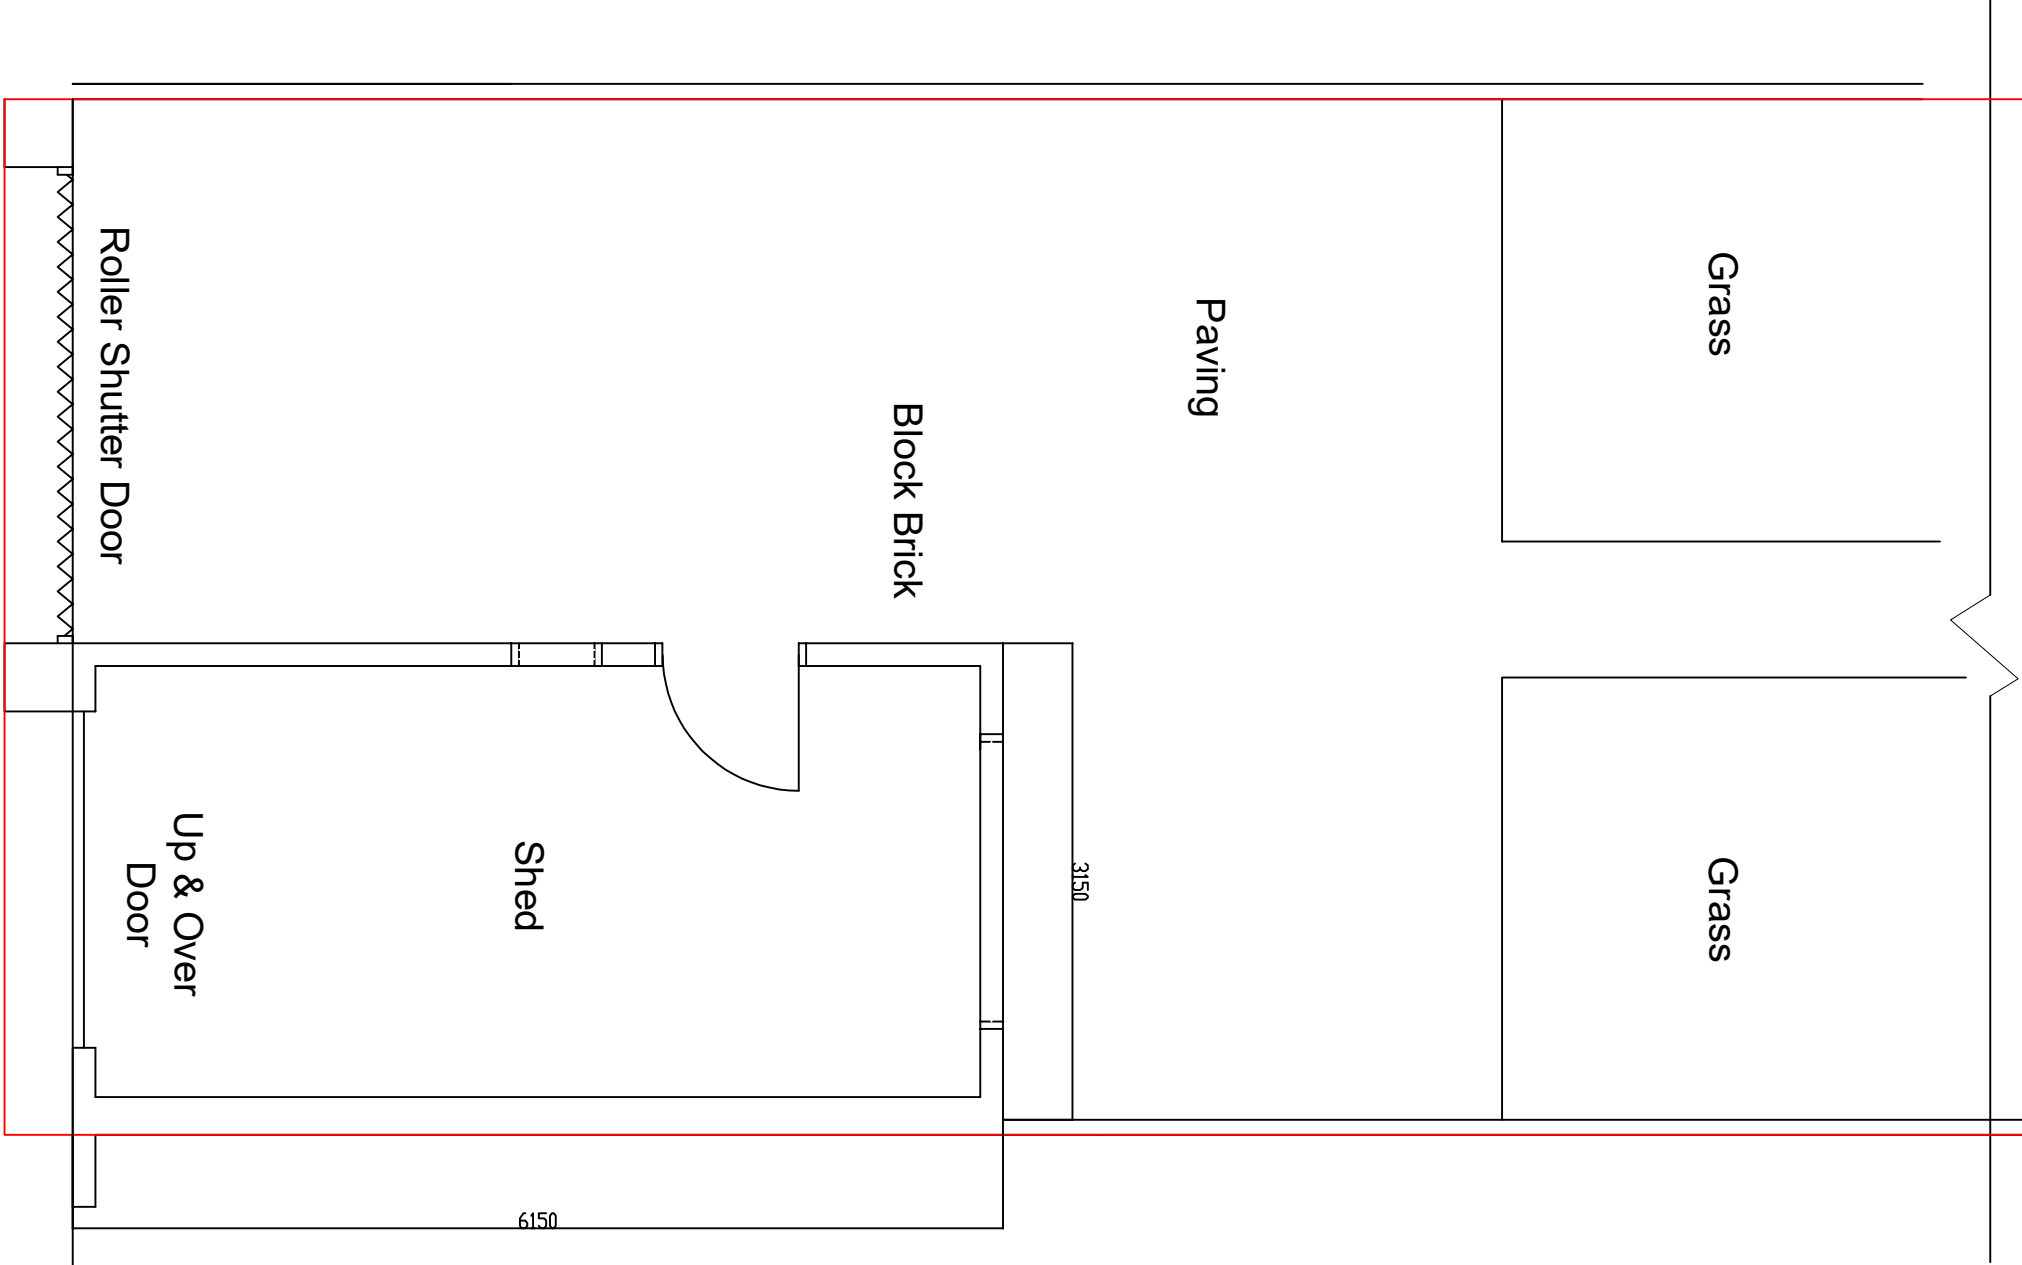

Existing Floor Plan

Type	Traditional	
Date	April, '24	
Rev	2.0	
Scale	1:50	