
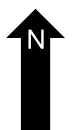
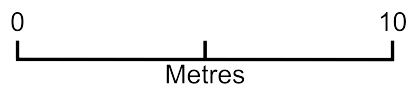


Neath - Cash Creators

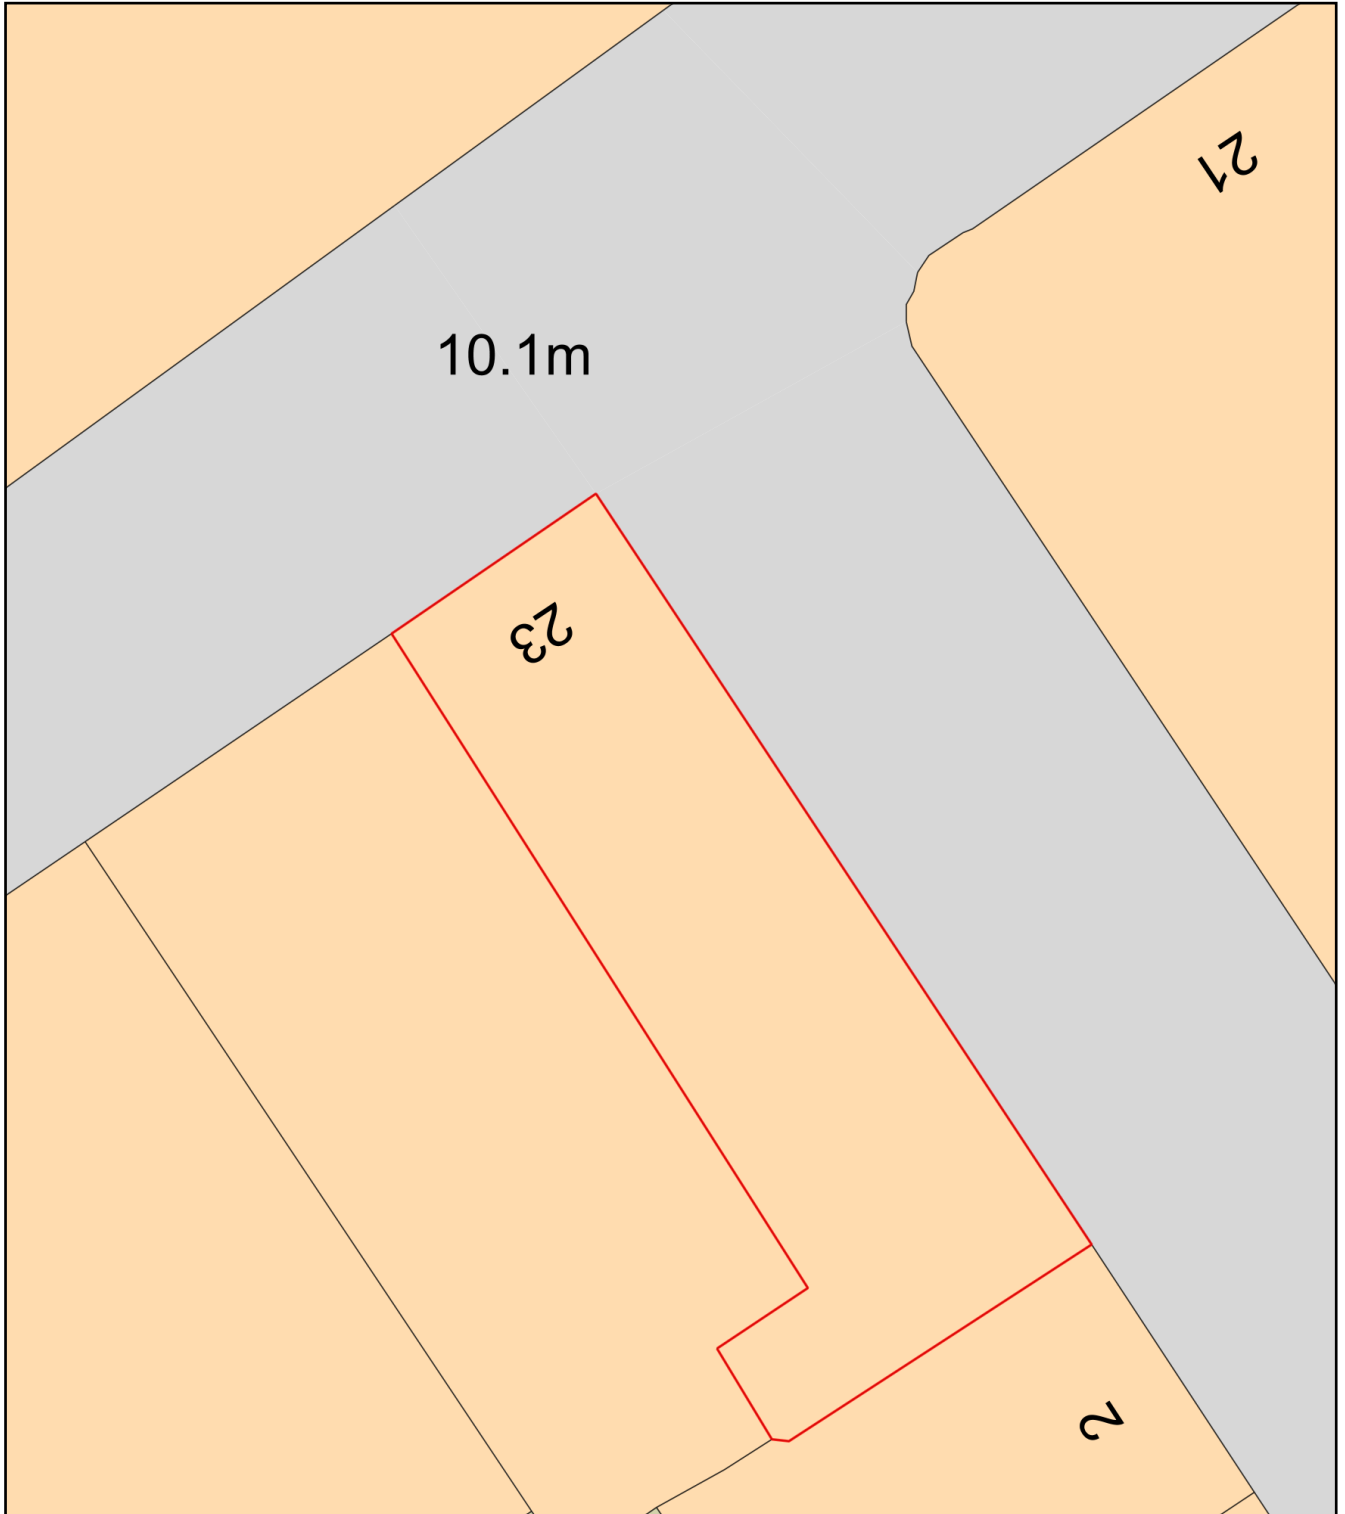

Plan Produced for: Sarah Jones

Date Produced: 20 May 2024

Plan Reference Number: TQRQM24141124451854

Scale: 1:200 @ A4