


Neath - Cash Creators - Location Plan

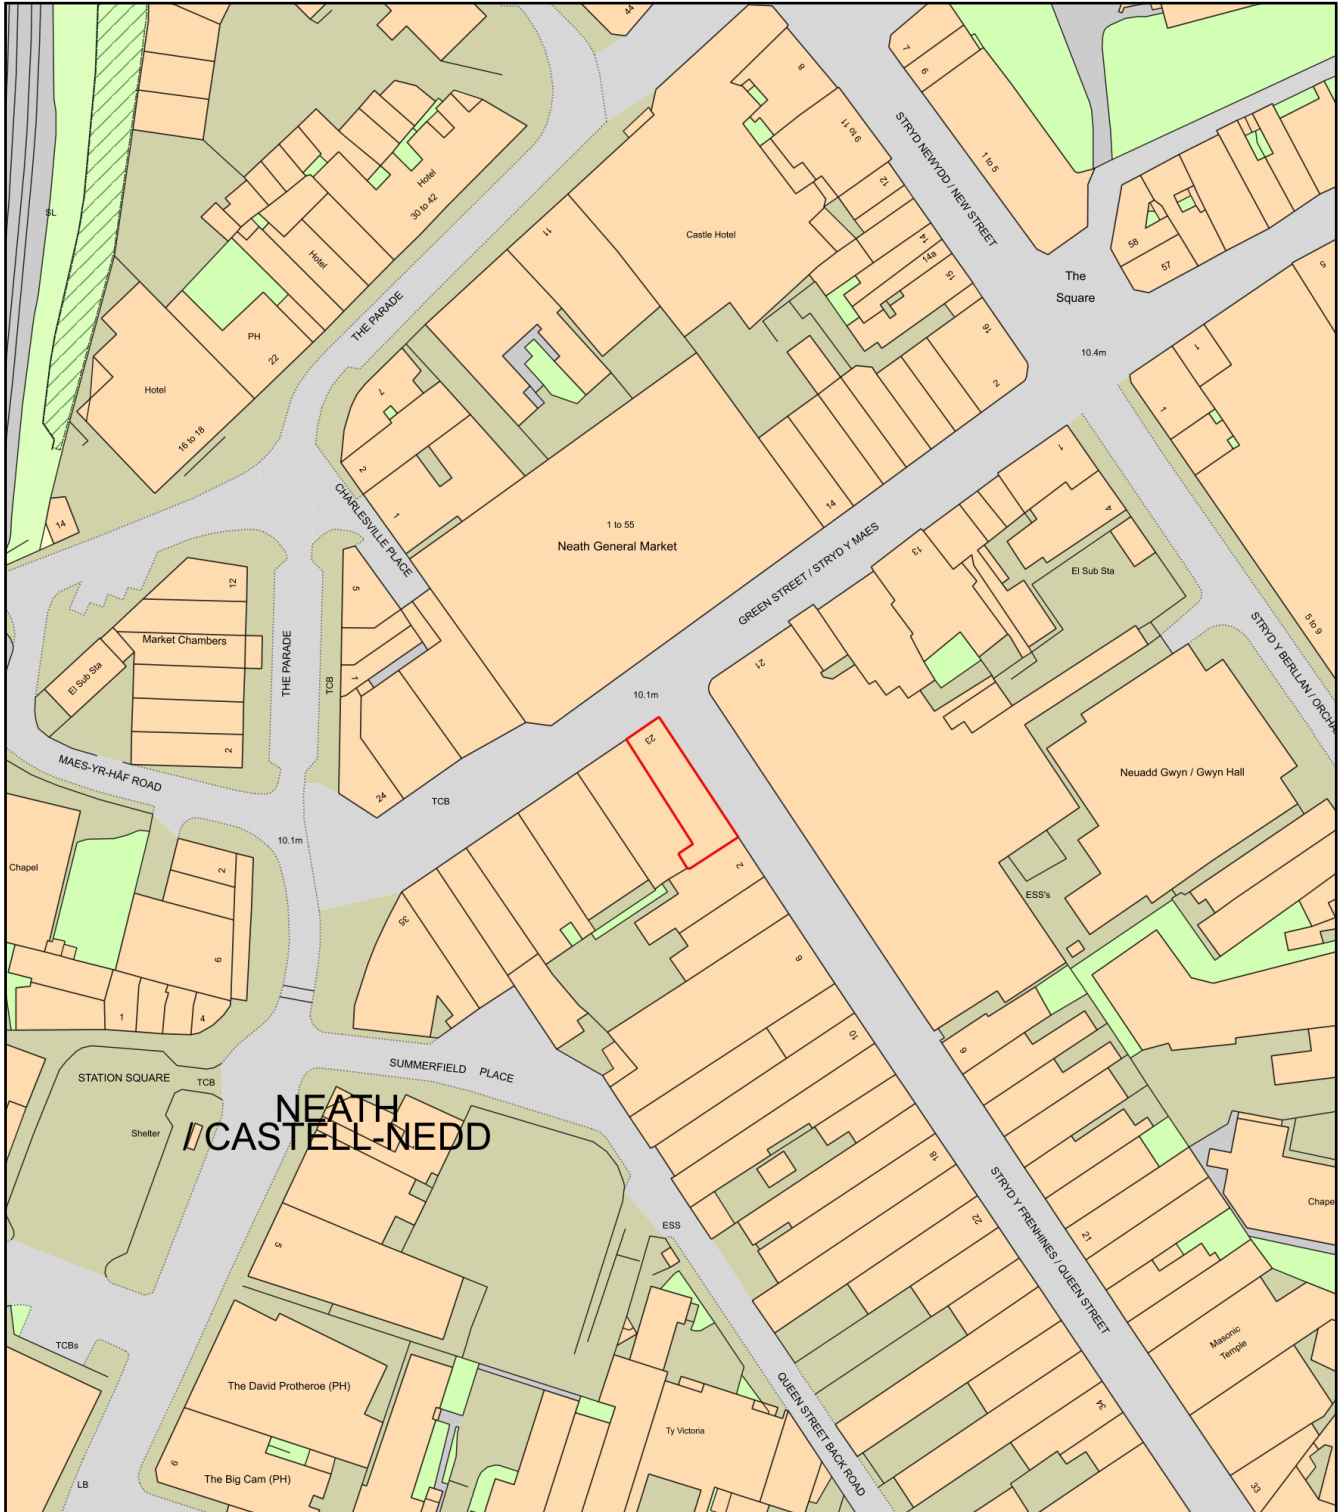

0 50
Metres



Plan Produced for: Sarah Jones

Date Produced: 20 May 2024

Plan Reference Number: TQRQM24141124735438

Scale: 1:1250 @ A4