
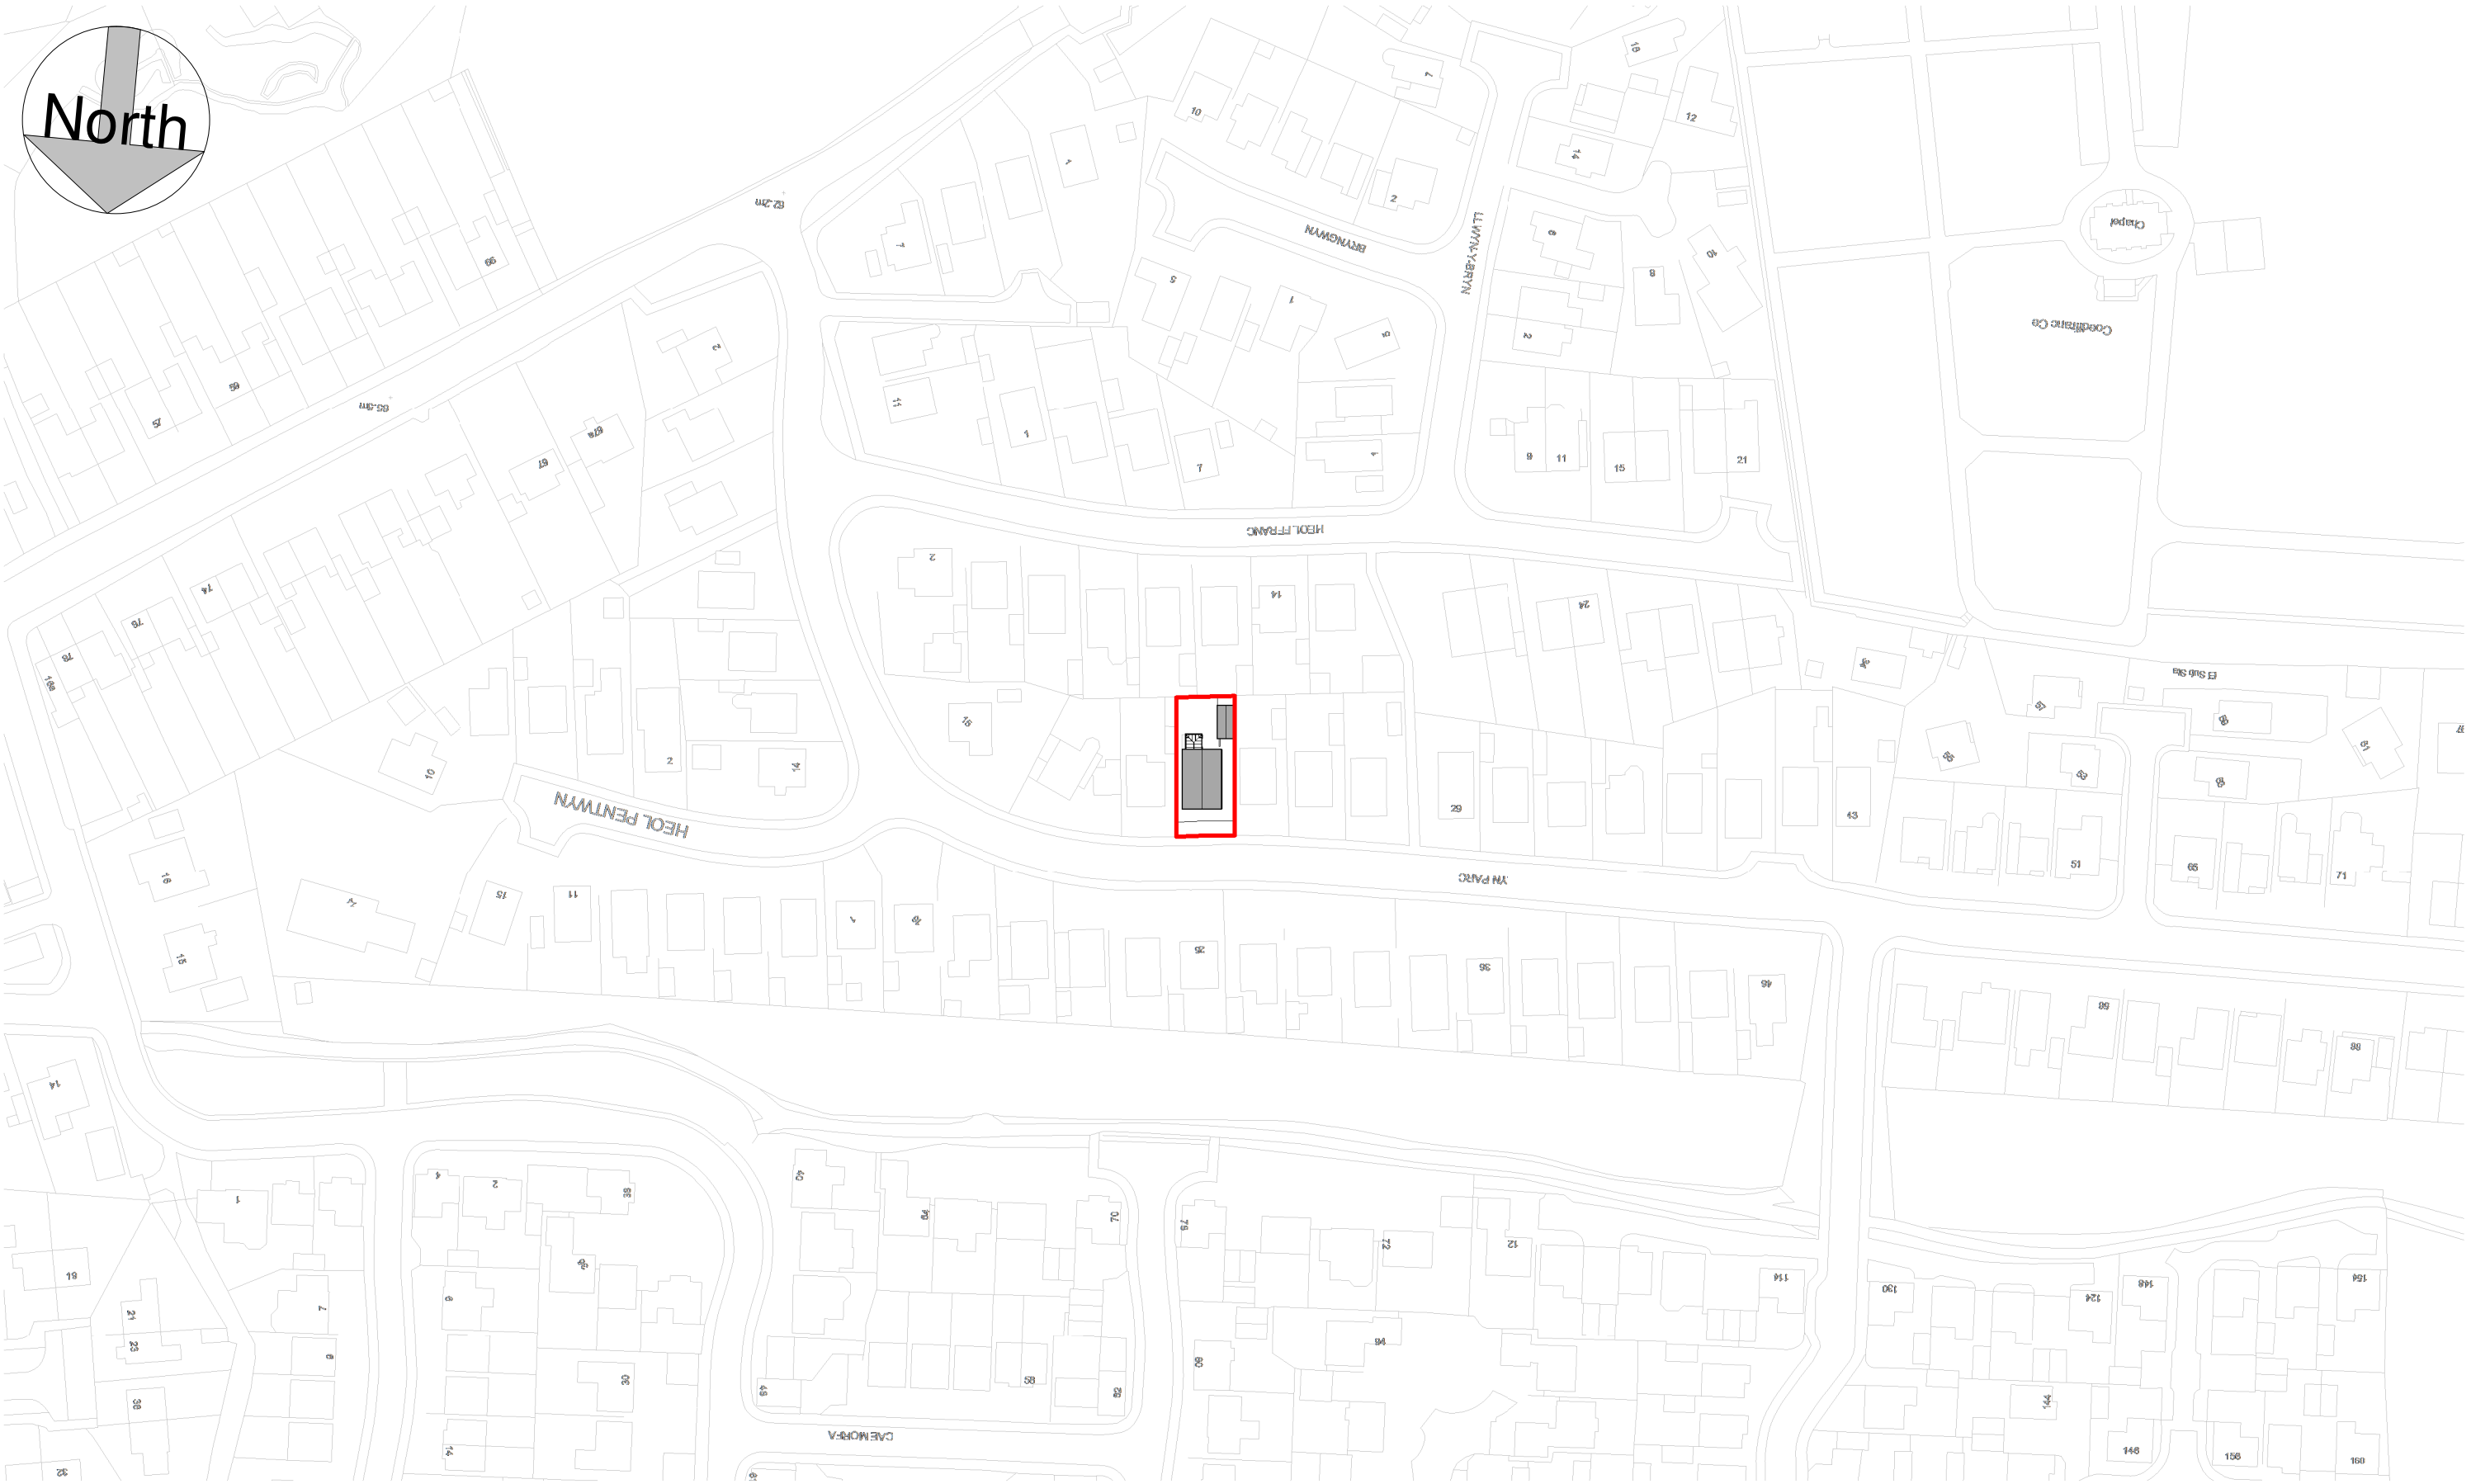


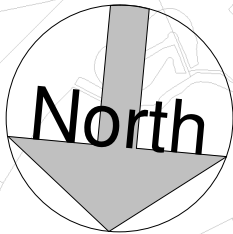

	No.	Description	Date	 www.ccs-solutions.co.uk				PROJECT		CLIENT		
								21 Crymlyn Parc, Skewen		Mr Nigel Arnold		
										Date 06/03/2024	Project number 05032024	Scale (@ A3) 1 : 1250
				CODE	STATUS	SUITABILITY DESCRIPTION	PURPOSE OF ISSUE	SHEET	Drawn by CCS	DRAWING NUMBER		REV
								Location Plan		A308		
								Checked by Client				