


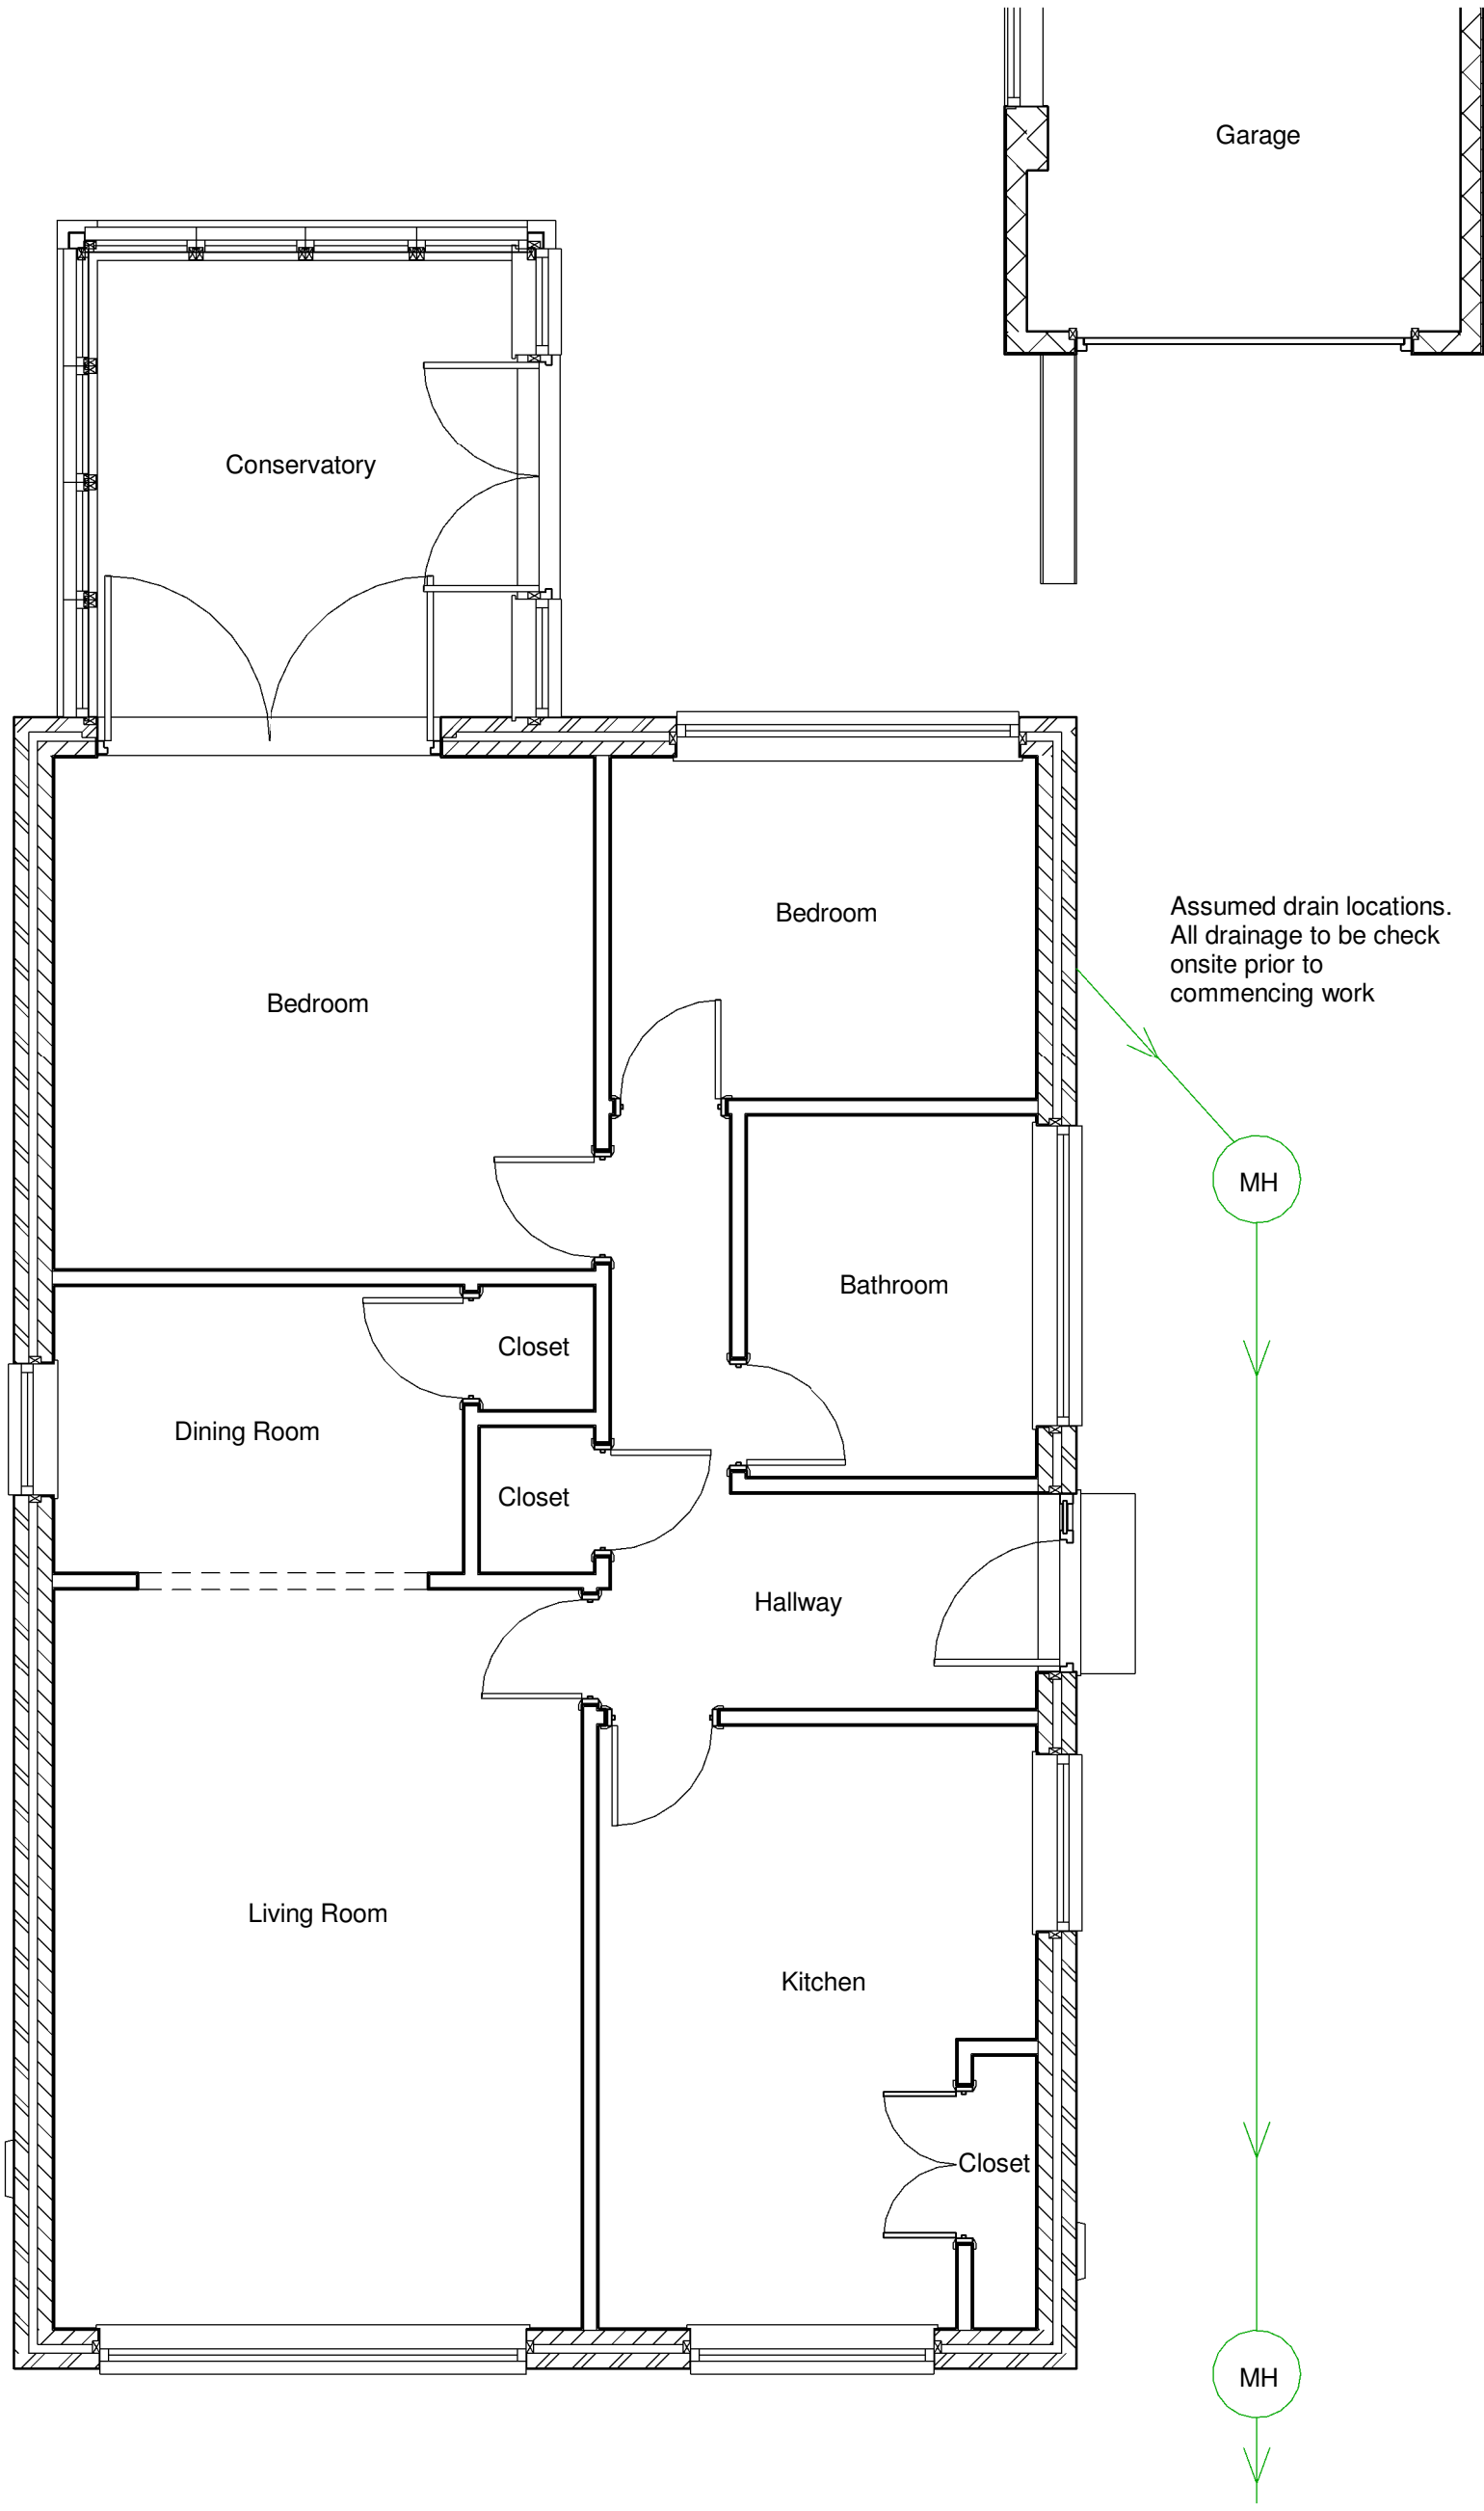

Existing Ground Floor Layout
1 : 50

PROJECT		CLIENT	
21 Crymlyn Parc, Skewen		Mr Nigel Arnold	
SHEET		Date	Scale (@ A3)
Existing GF		06/03/2024	1 : 50
PURPOSE OF ISSUE		Project number	REV
CODE		05032024	
STATUS		DRAWING NUMBER	
SUITABILITY DESCRIPTION		A301	
www.ccs-solutions.co.uk		Drawn by	Checked by
CCS SOLUTIONS		TE	CCS
No.		Date	
Description			