



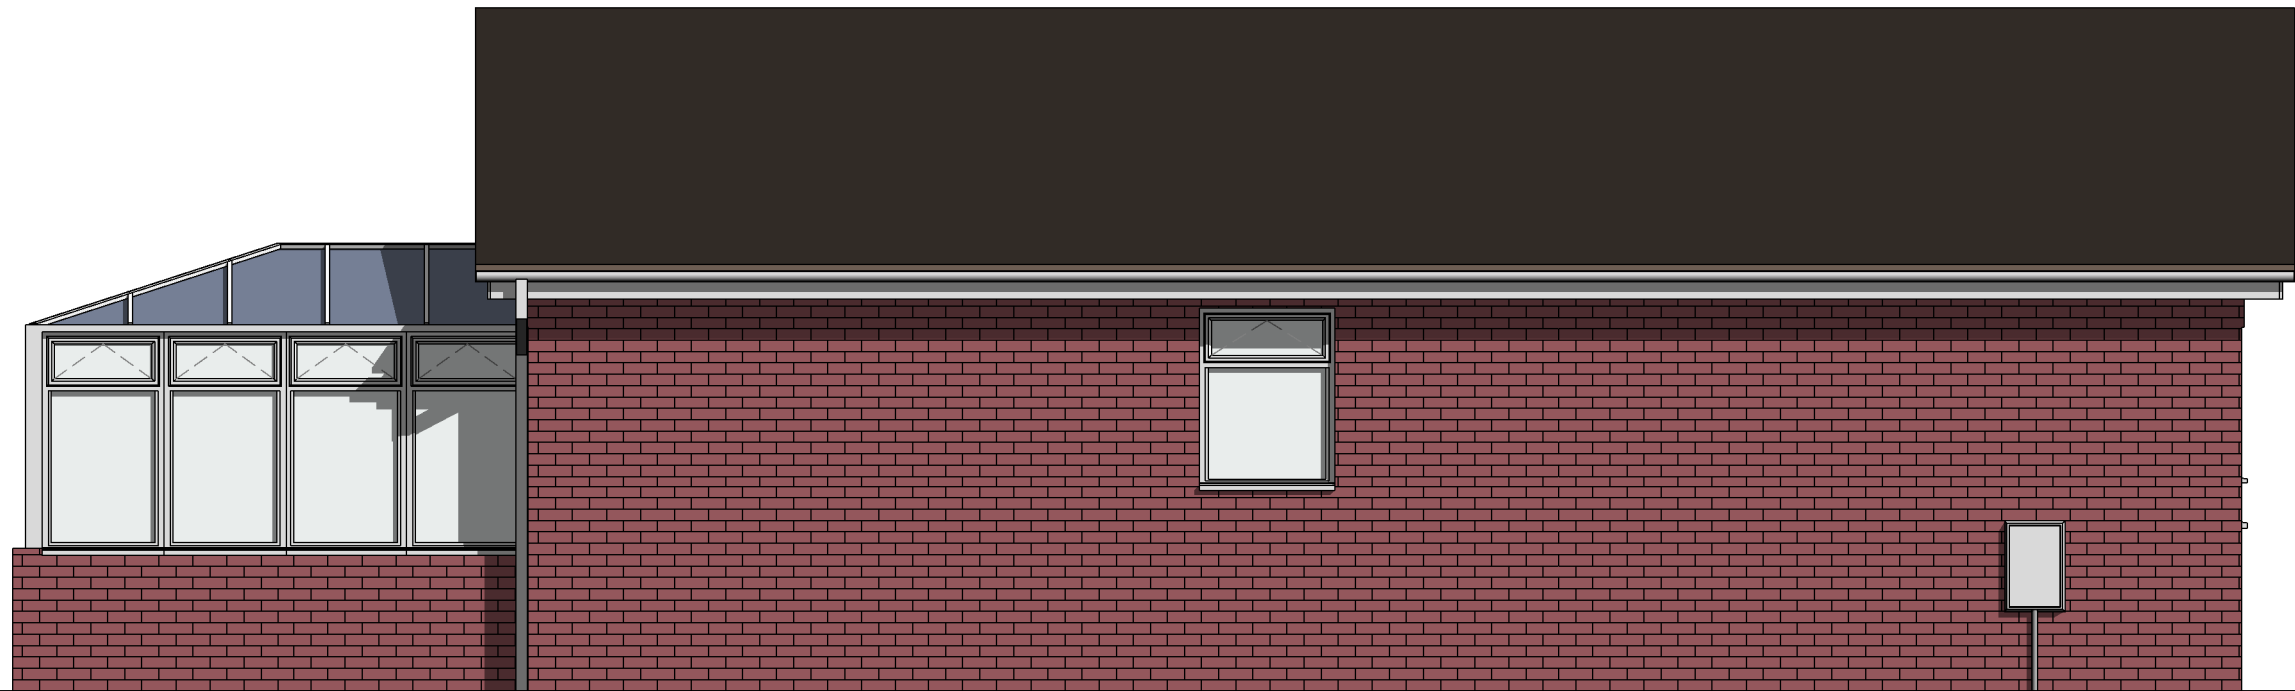

Left Elevation
1 : 50

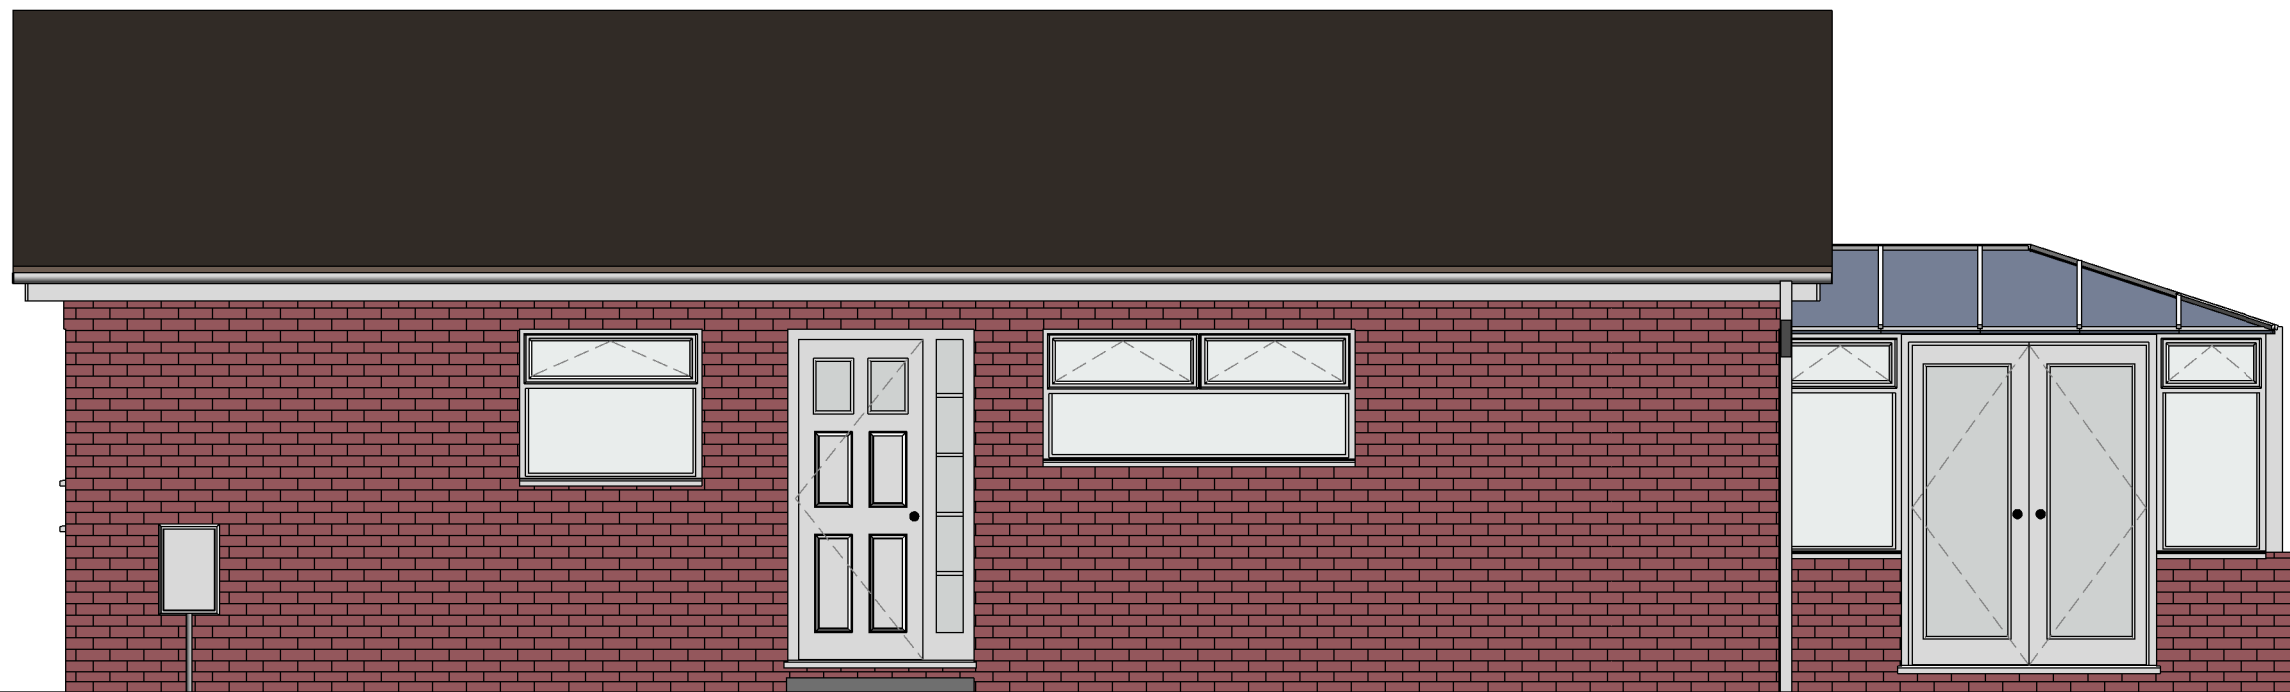

Right Elevation
1 : 50

	No.	Description	Date	 www.ccs-solutions.co.uk				PROJECT 21 Crymlyn Parc, Skewen		CLIENT Mr Nigel Arnold		
								Date 06/03/2024	Project number 05032024	Scale (@ A3) 1 : 50		
				CODE	STATUS	SUITABILITY DESCRIPTION	PURPOSE OF ISSUE	SHEET Existing Elevations	Drawn by TE	DRAWING NUMBER A304		REV
								Checked by CCS				