


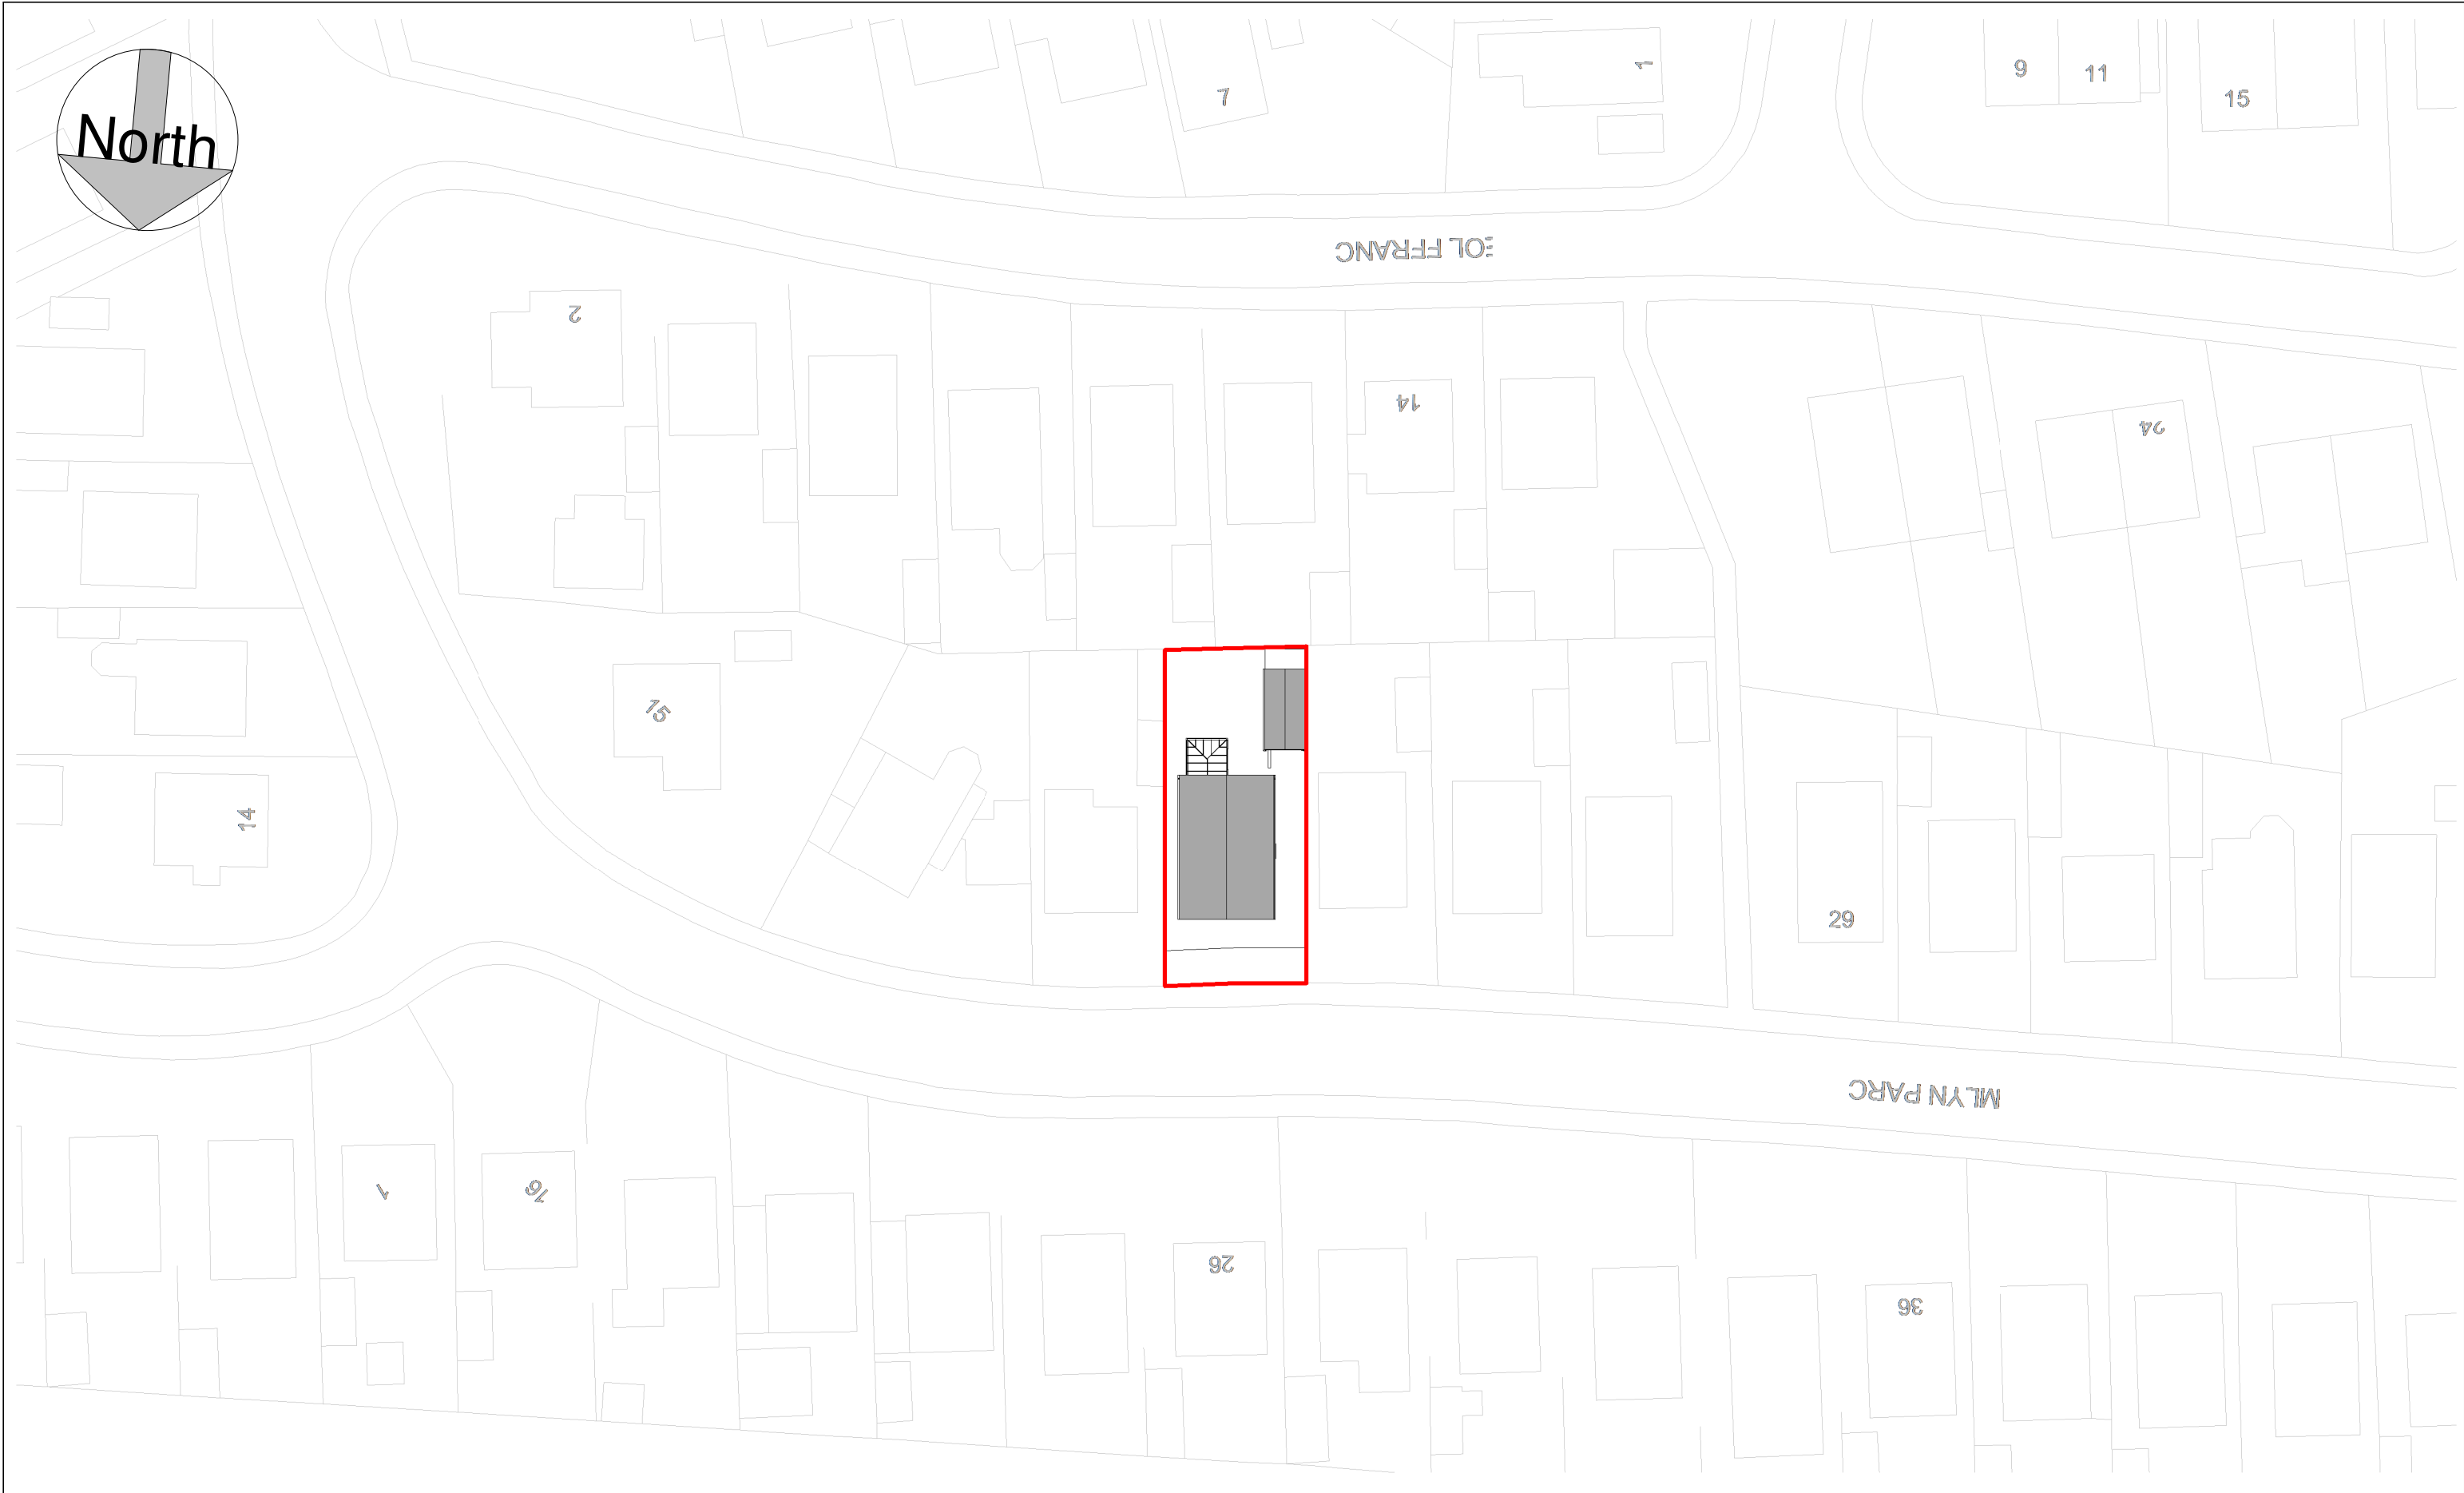

	No.	Description	Date	 www.ccs-solutions.co.uk				PROJECT		CLIENT			
								21 Crymlyn Parc, Skewen		Mr Nigel Arnold			
				CODE	STATUS	SUITABILITY DESCRIPTION	PURPOSE OF ISSUE	SHEET	Date		Project number	Scale (@ A3)	
									06/03/2024		05032024	1 : 500	
									Drawn by		DRAWING NUMBER		REV
									TE		A306		
									Checked by				
									CCS				