





Left Elevation

1 : 50

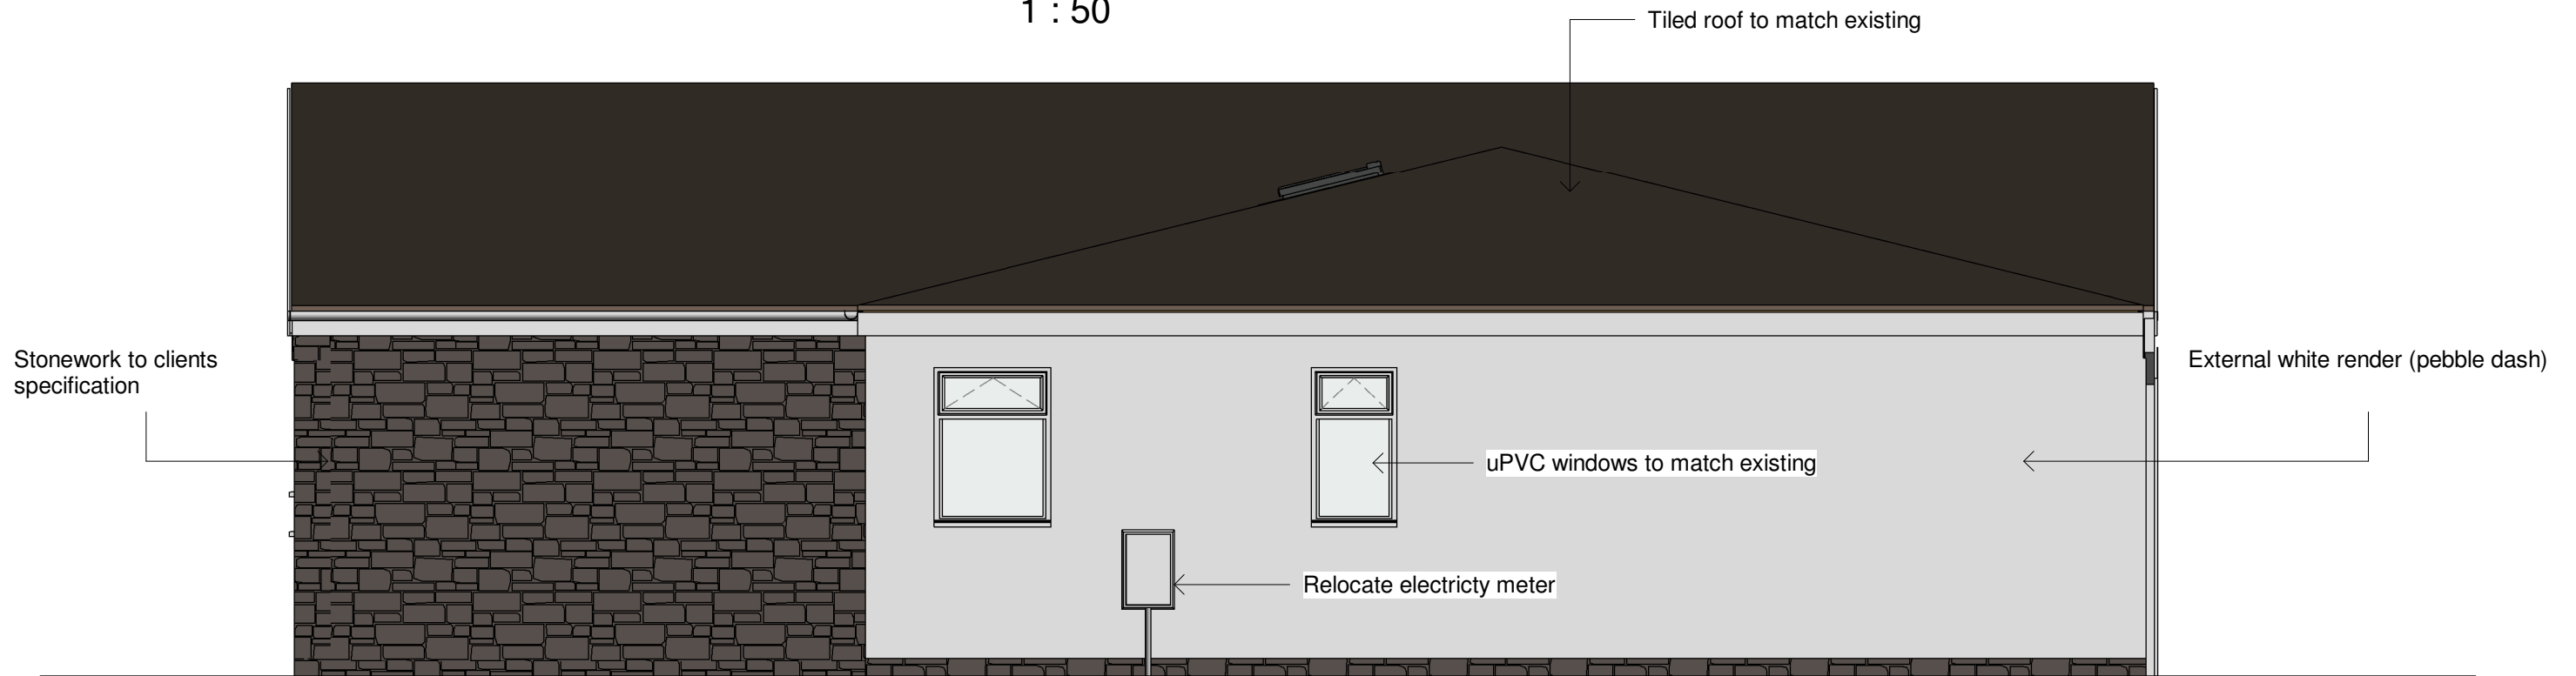

Right Elevation

1 : 50

 

No.	Description	Date

 www.ccs-solutions.co.uk			
CODE	STATUS	SUITABILITY DESCRIPTION	PURPOSE OF ISSUE

PROJECT	21 Crymlyn Parc, Skewen
SHEET	Proposed Elevations

CLIENT Mr Nigel Arnold		
Date 06/03/2024	Project number 05032024	Scale (@ A3) 1 : 50
Drawn by CCS	DRAWING NUMBER A311	REV A
Checked by Client		