


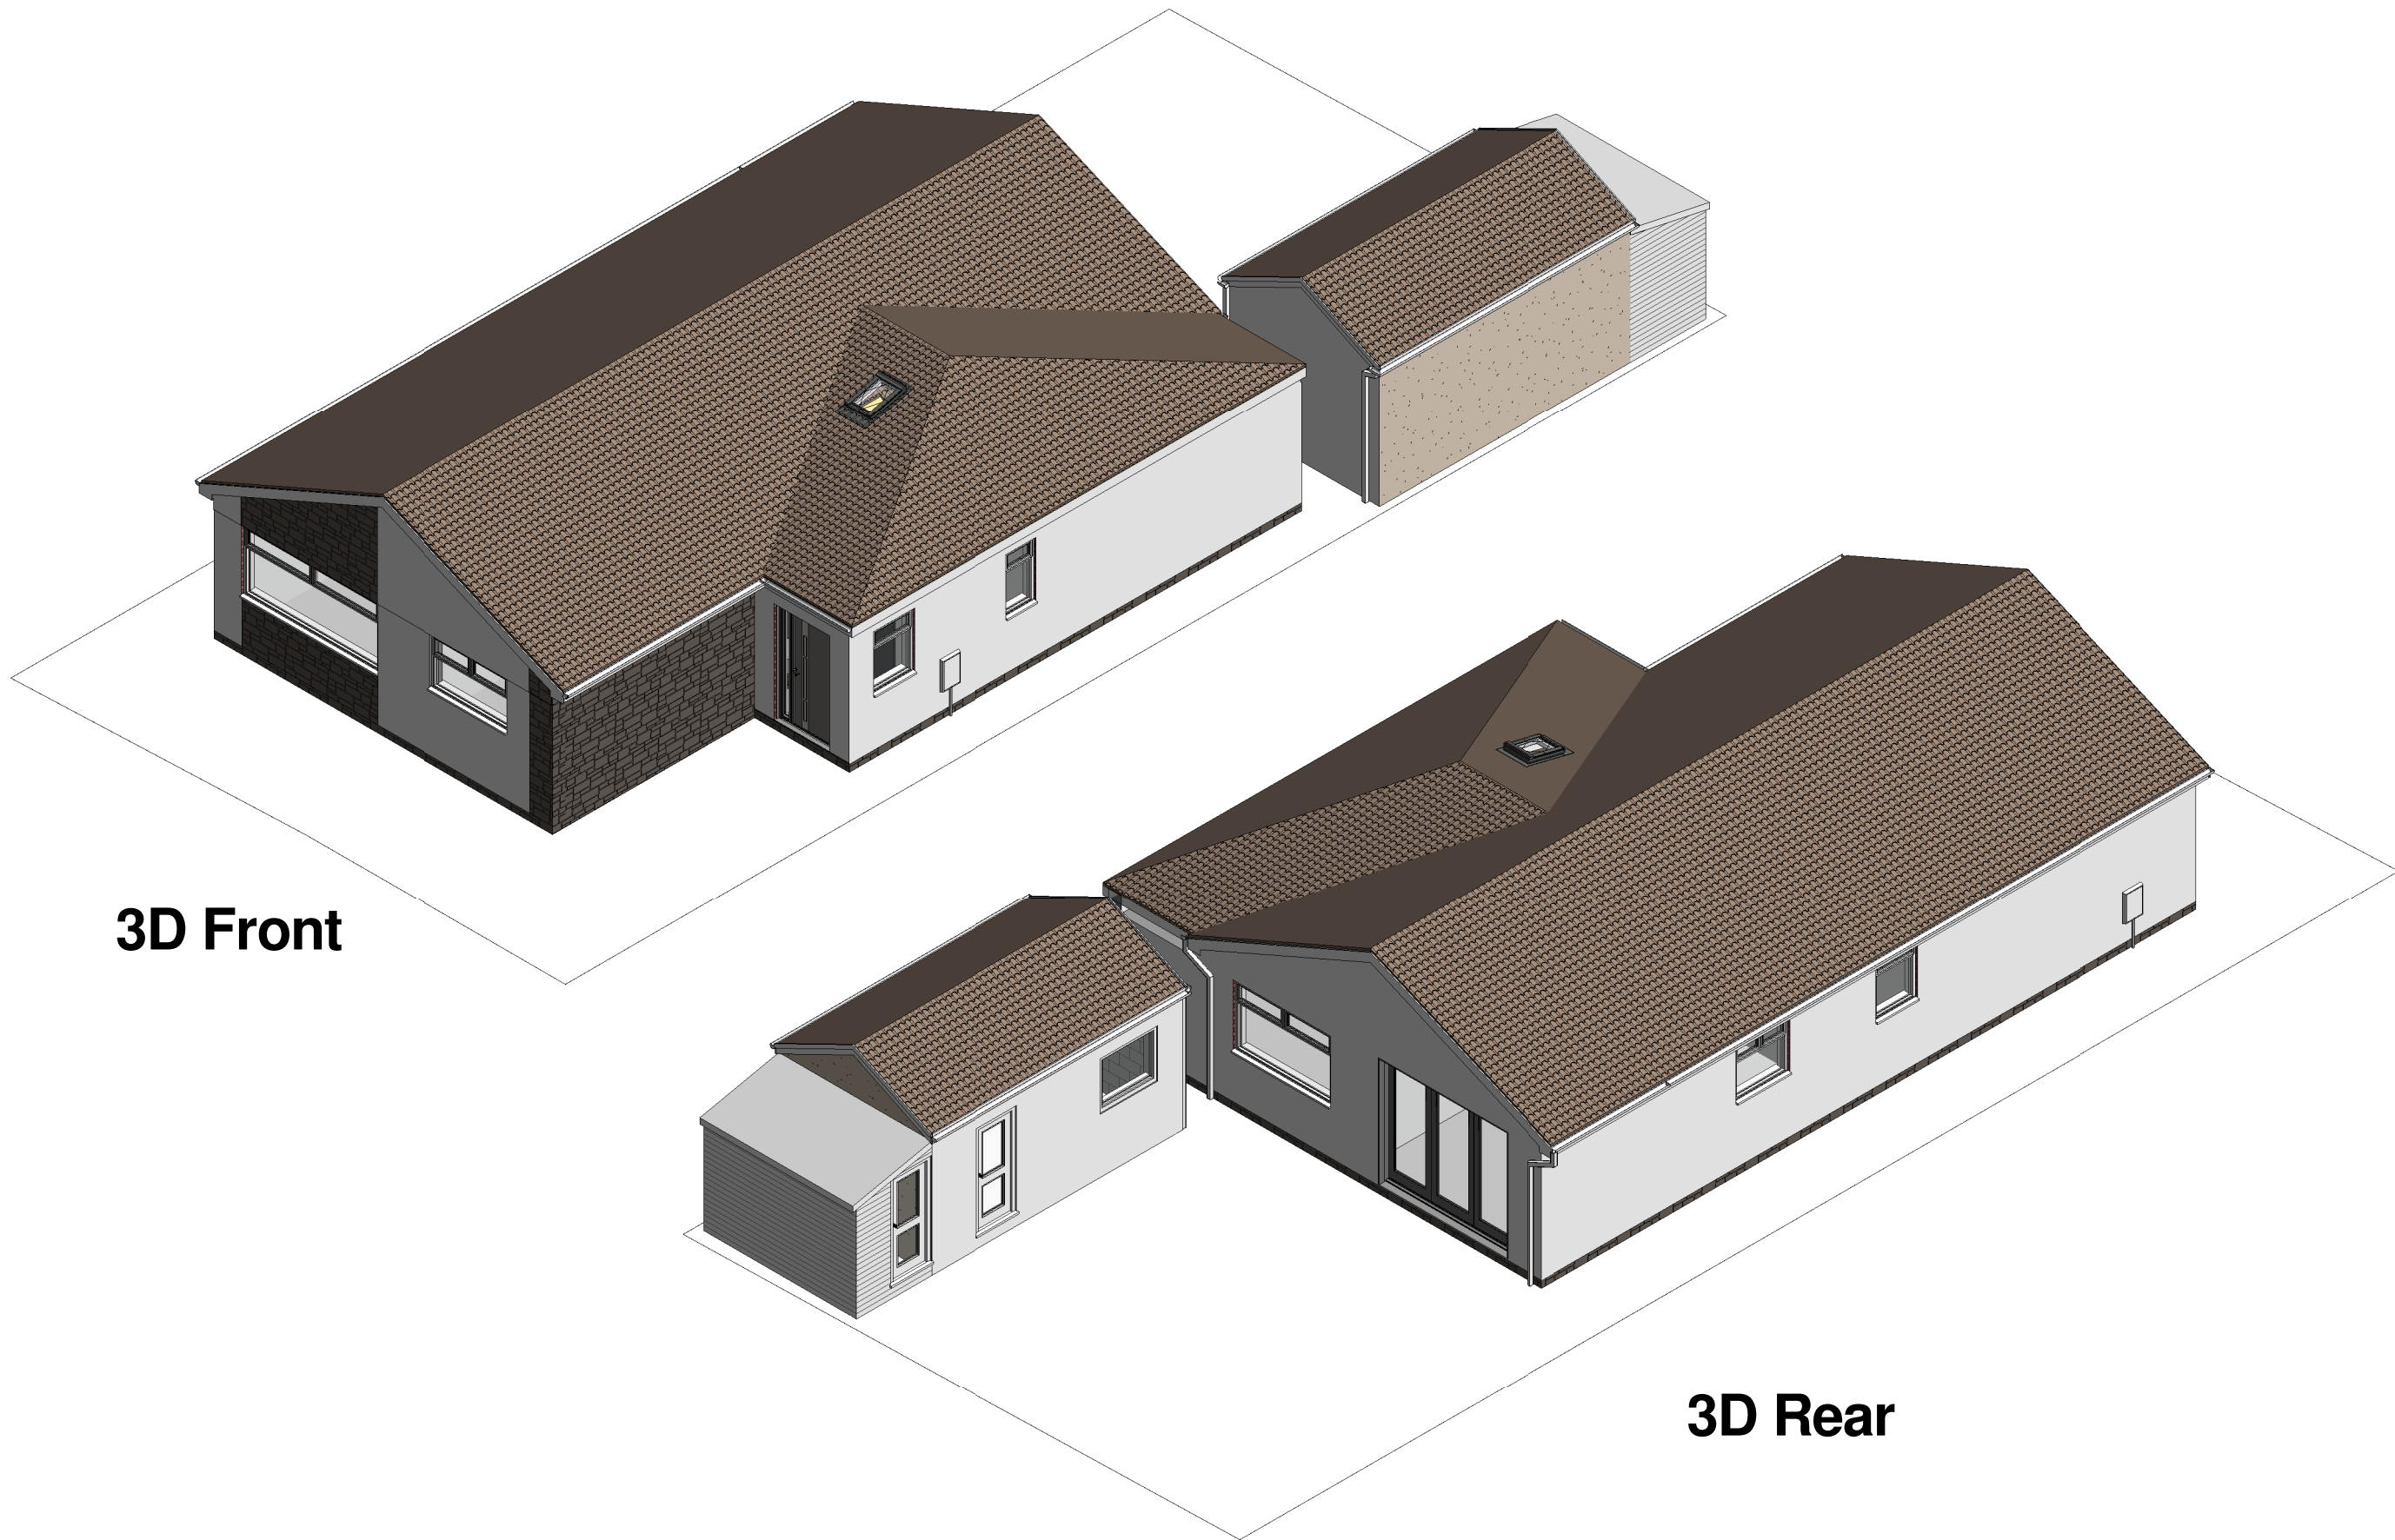

3D Front

3D Rear

	No.	Description	Date	 www.ccs-solutions.co.uk				PROJECT 21 Crymlyn Parc, Skewen		CLIENT Mr Nigel Arnold		
										Date 06/03/2024	Project number 05032024	Scale (@ A3)
				CODE	STATUS	SUITABILITY DESCRIPTION	PURPOSE OF ISSUE	SHEET Proposed Visuals		Drawn by CCS	DRAWING NUMBER A314	REV A
										Checked by Client		