




Red Dashed - 2.0m Headroom
Blue Dashed - 1.8m Headroom
Current View - 1.6m Headroom

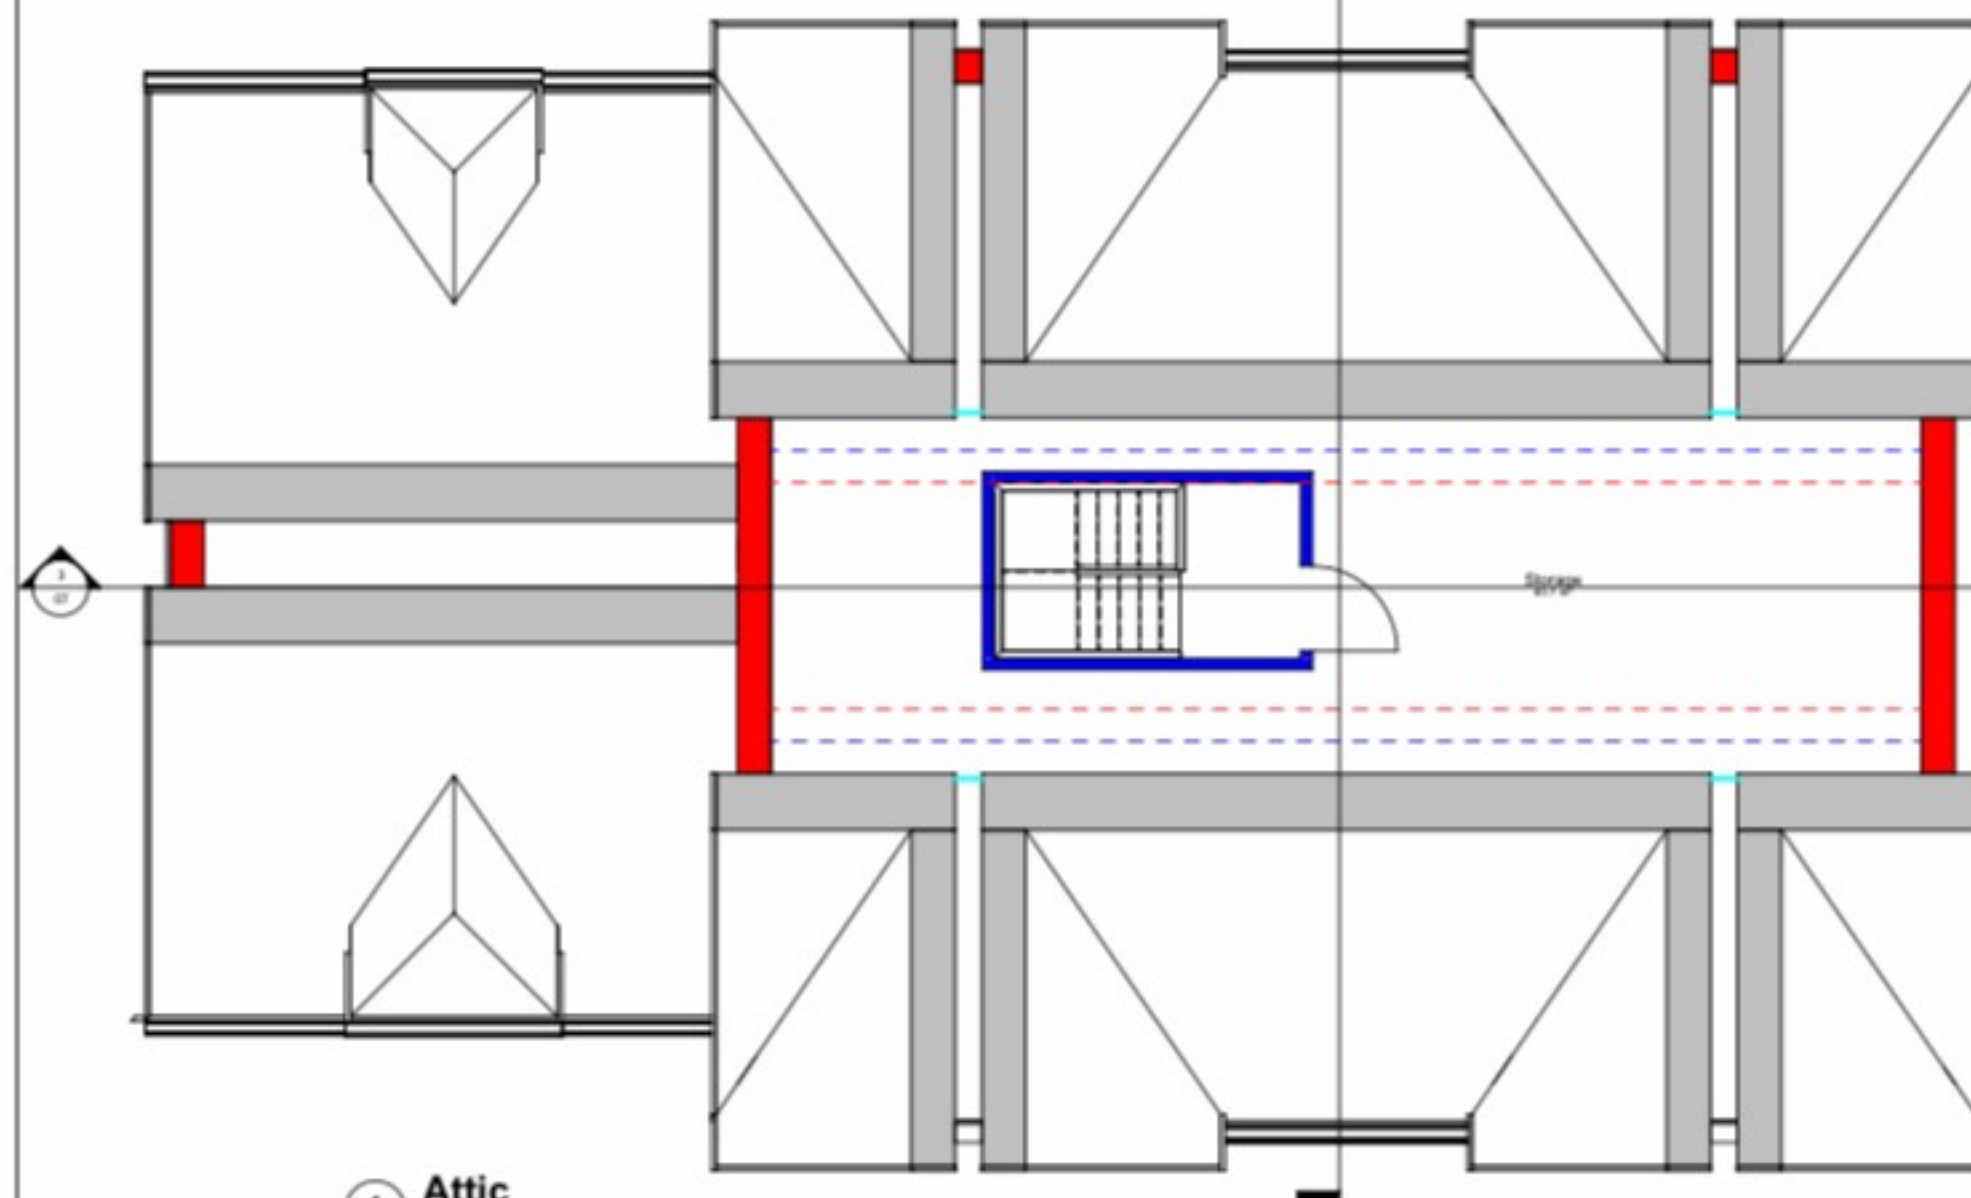


① **Attic**
1 : 50



3 Section 3
1 : 100



4 Section 4
1 : 100

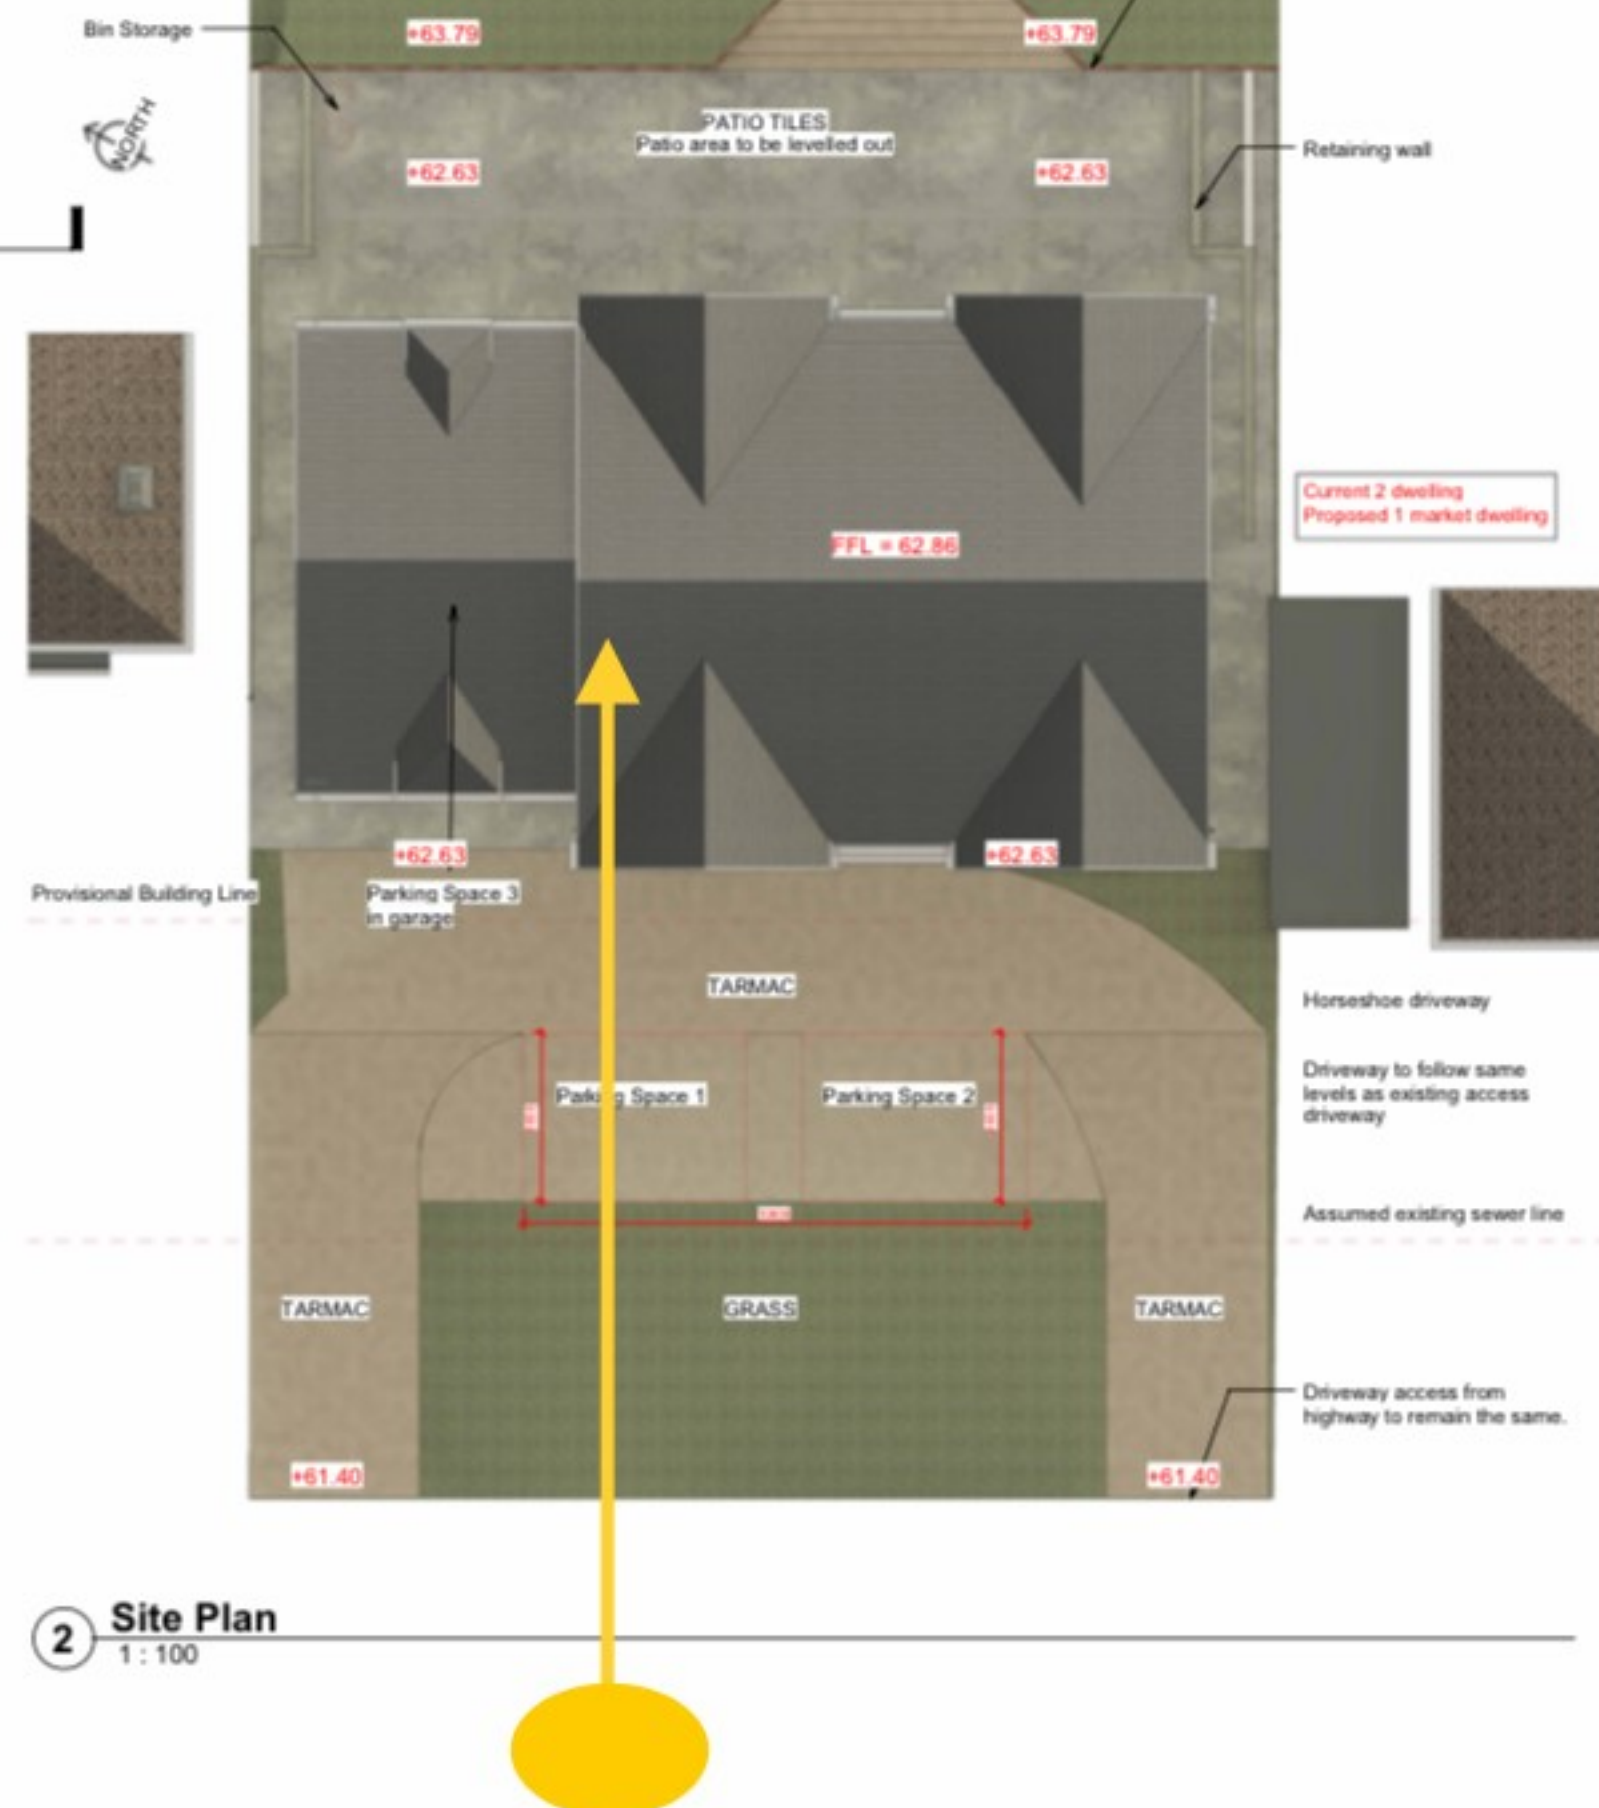

2 Site Plan
1 : 100

POSITION FOR GIGABYTE
CAPABLE STRUCTURE. EXACT
ROUTE TO CONNECTION IN
HIGHWAY TO BE CONFIRMED
BY PROVIDER.