


Superseded

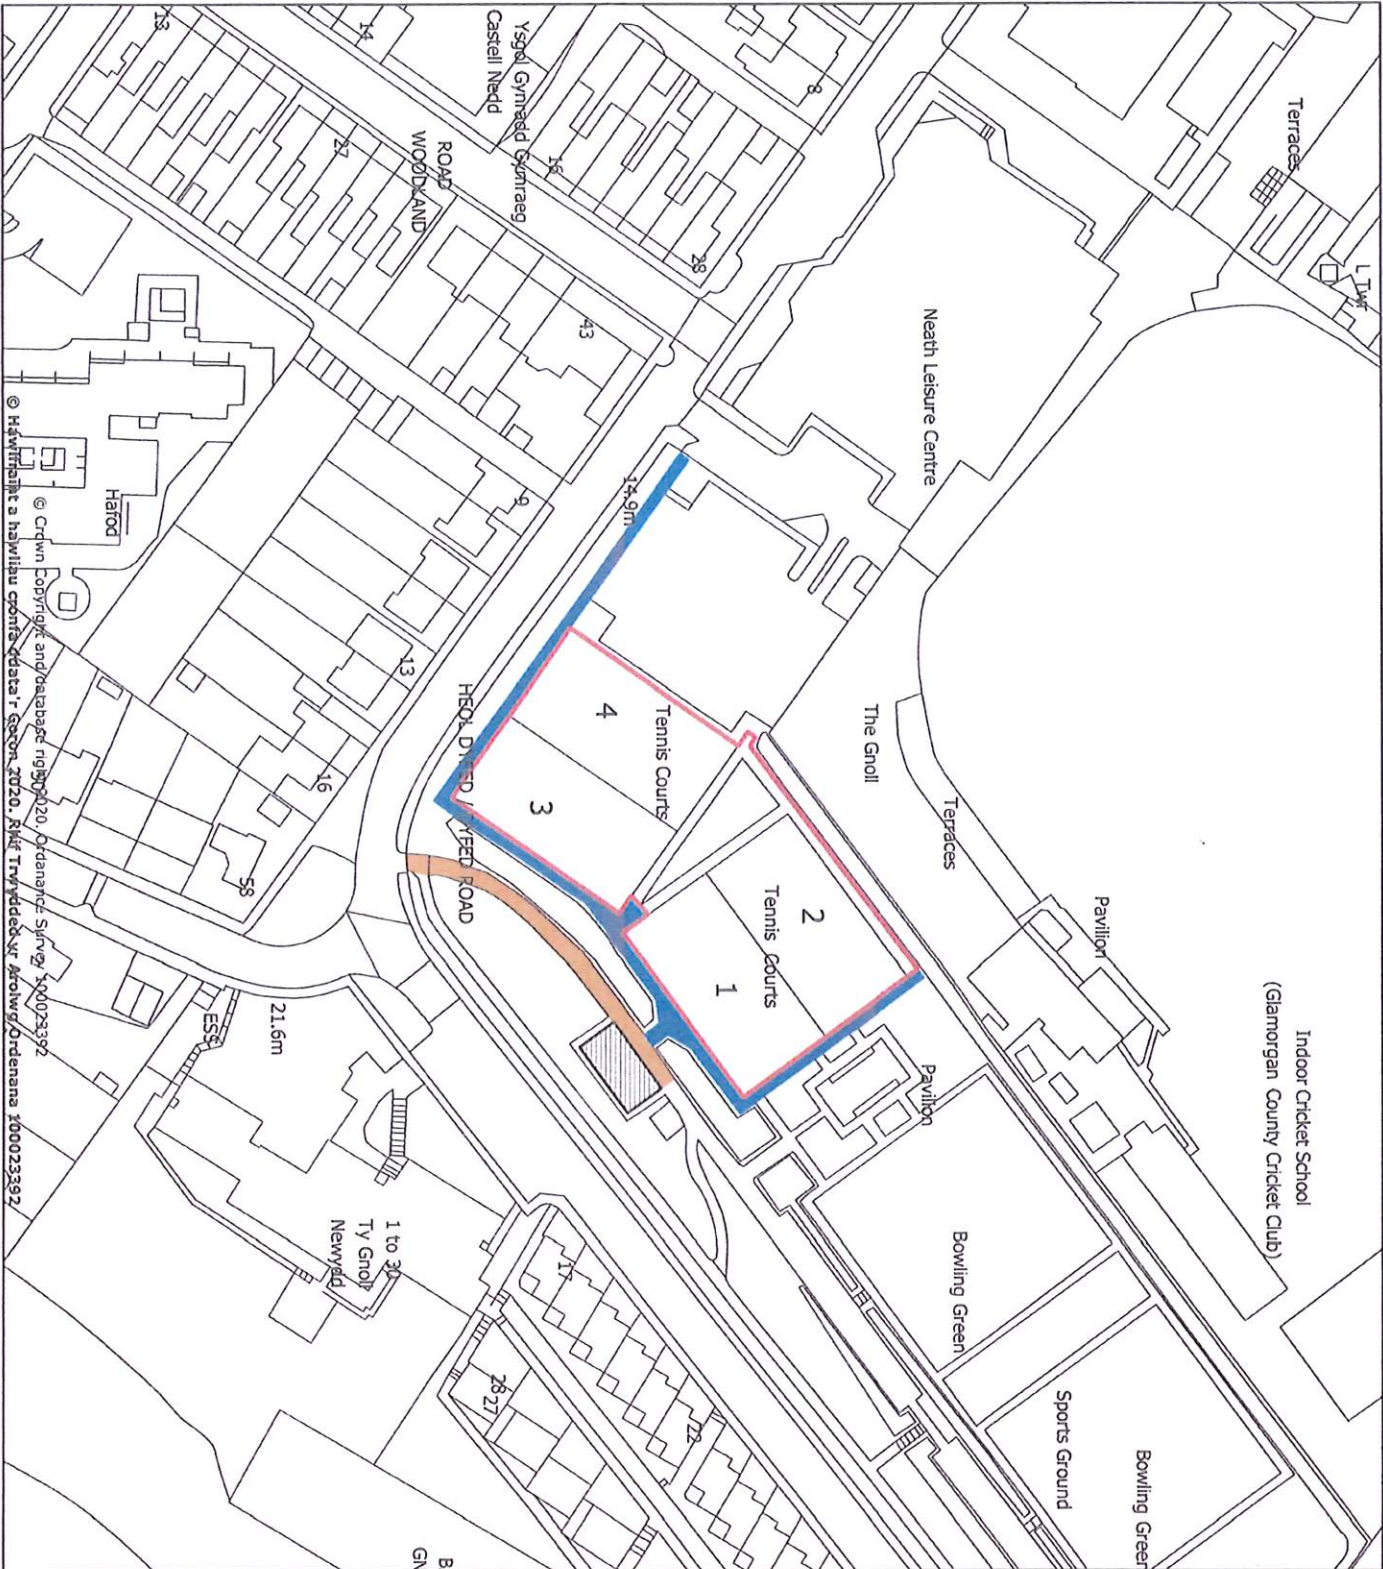

NOTES NODIADAU		
		
 Neath Port Talbot Castell-nedd Port Talbot (Glamorgan County Cricket Club)		
Property & Regeneration Eiddo ac Adfywio Nicola Pearce B.Sc (Hons) Dip TP, MRTP Director of Environment The Quays, Brunel Way Bosham Energy Park Neath SA11 2GG www.npt.gov.uk		
Project Proiect Tennis Courts at Dyfed Road Neath		
Drawing Title Teitl Luniadu		
Scales Datol A4 @ 1:1250 Drawing No. Rhif gan Dynnu 21-0601		
		Rev. Adolygu