
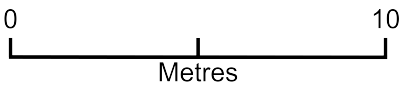


Superseded

Neath Community Tennis Courts, Dyfed Road, Neath

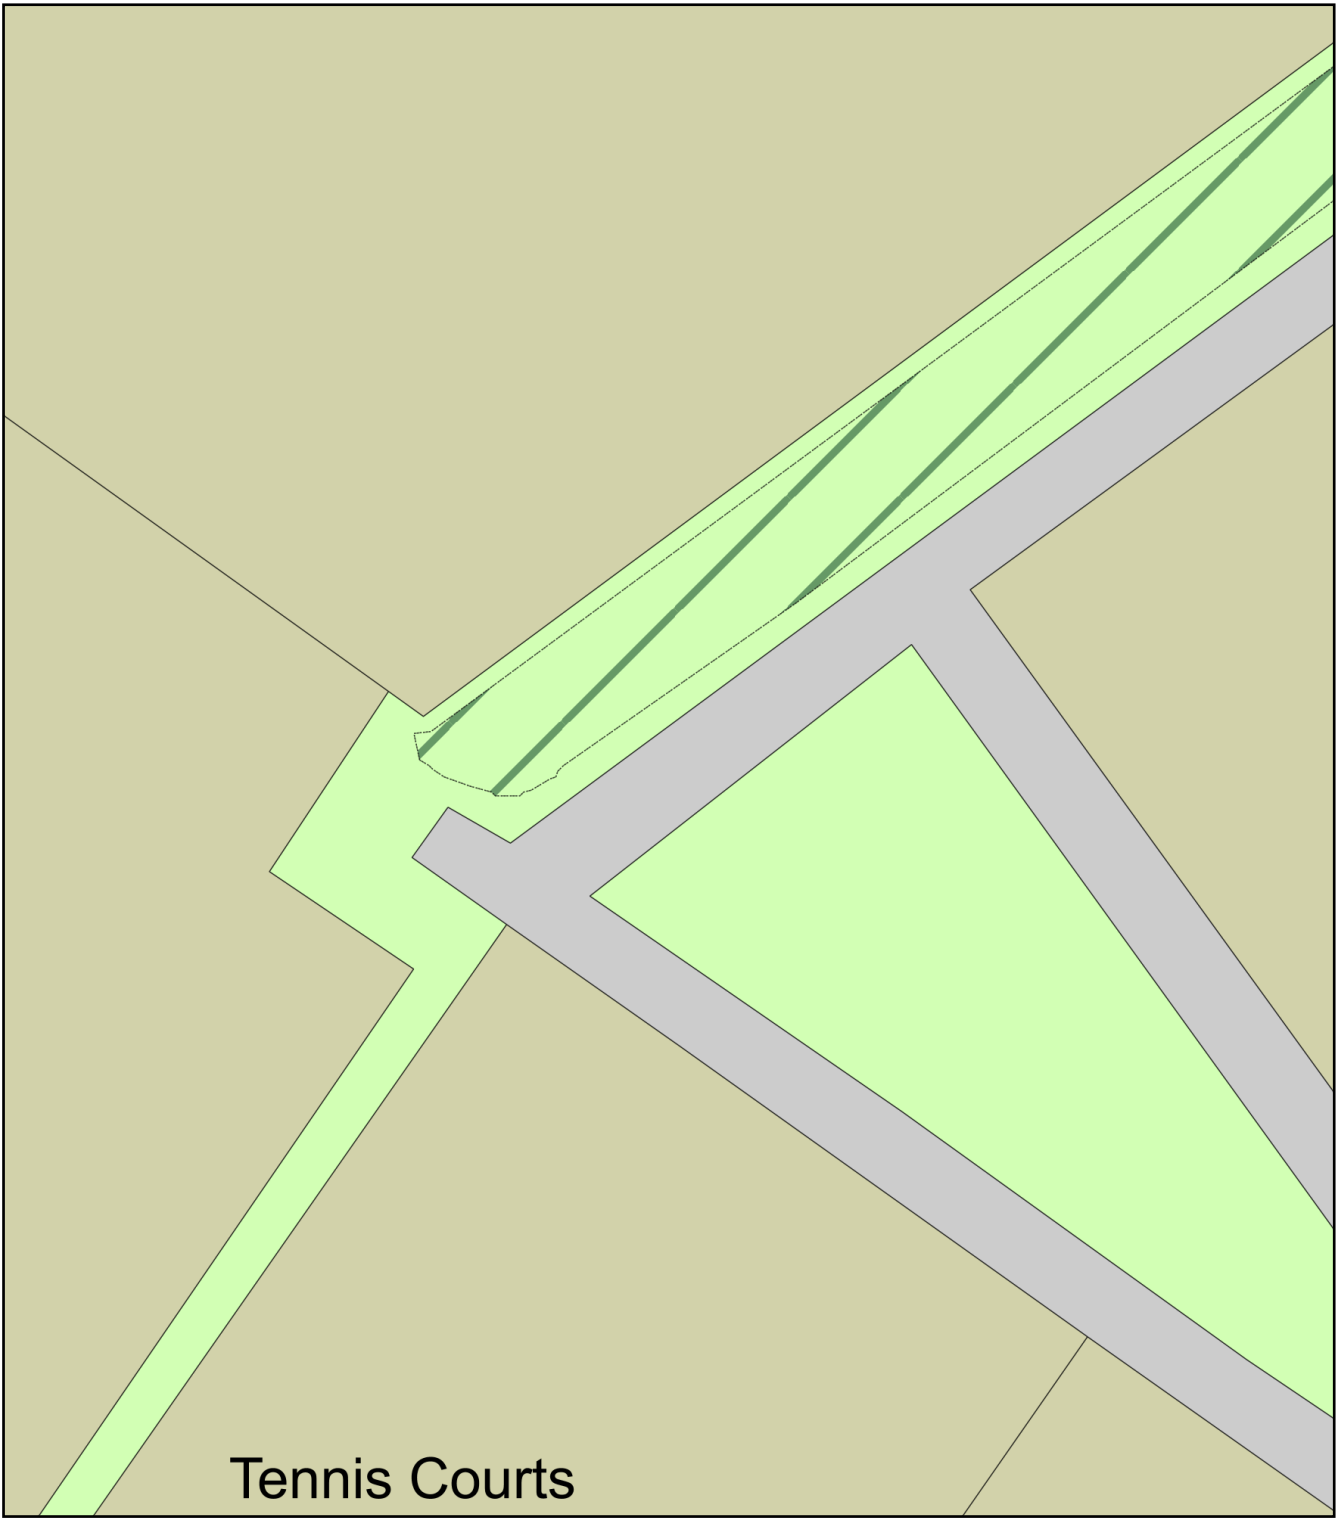

Plan Produced for: Neath Tennis

Date Produced: 02 May 2024

Plan Reference Number: TQRQM24123000944858

Scale: 1:200 @ A4