

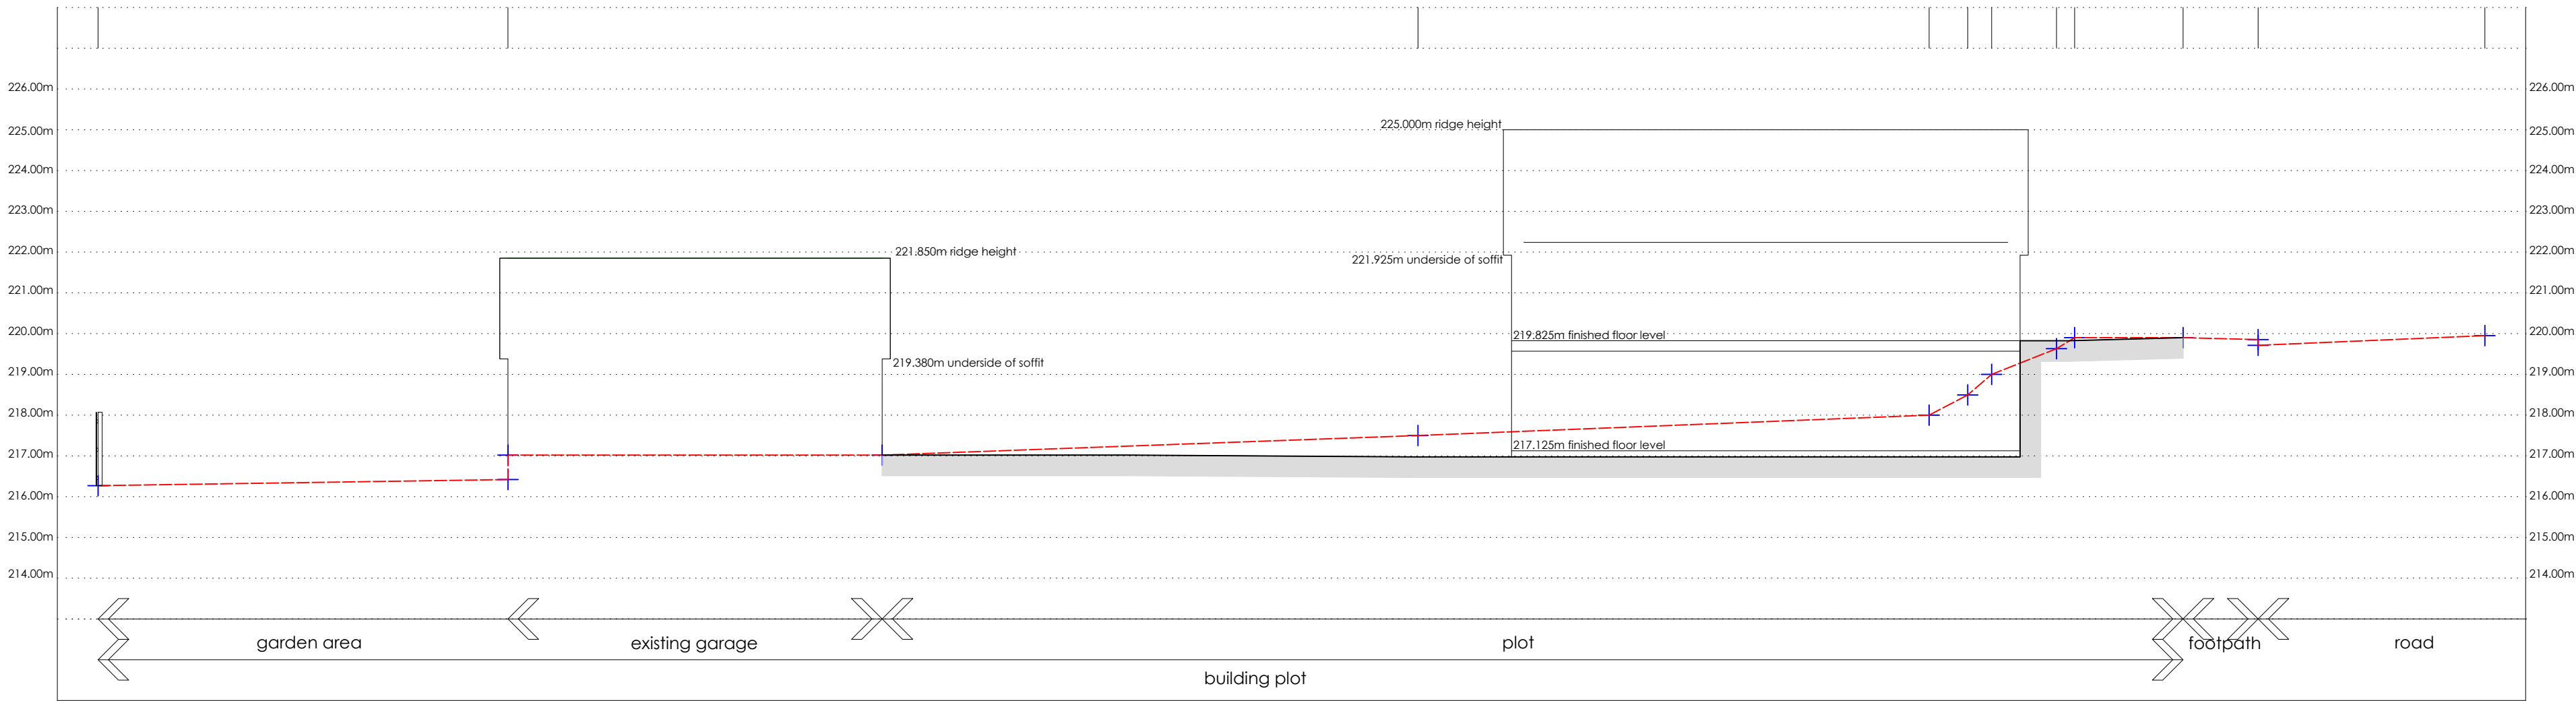


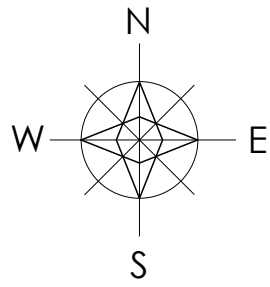

site section a-a

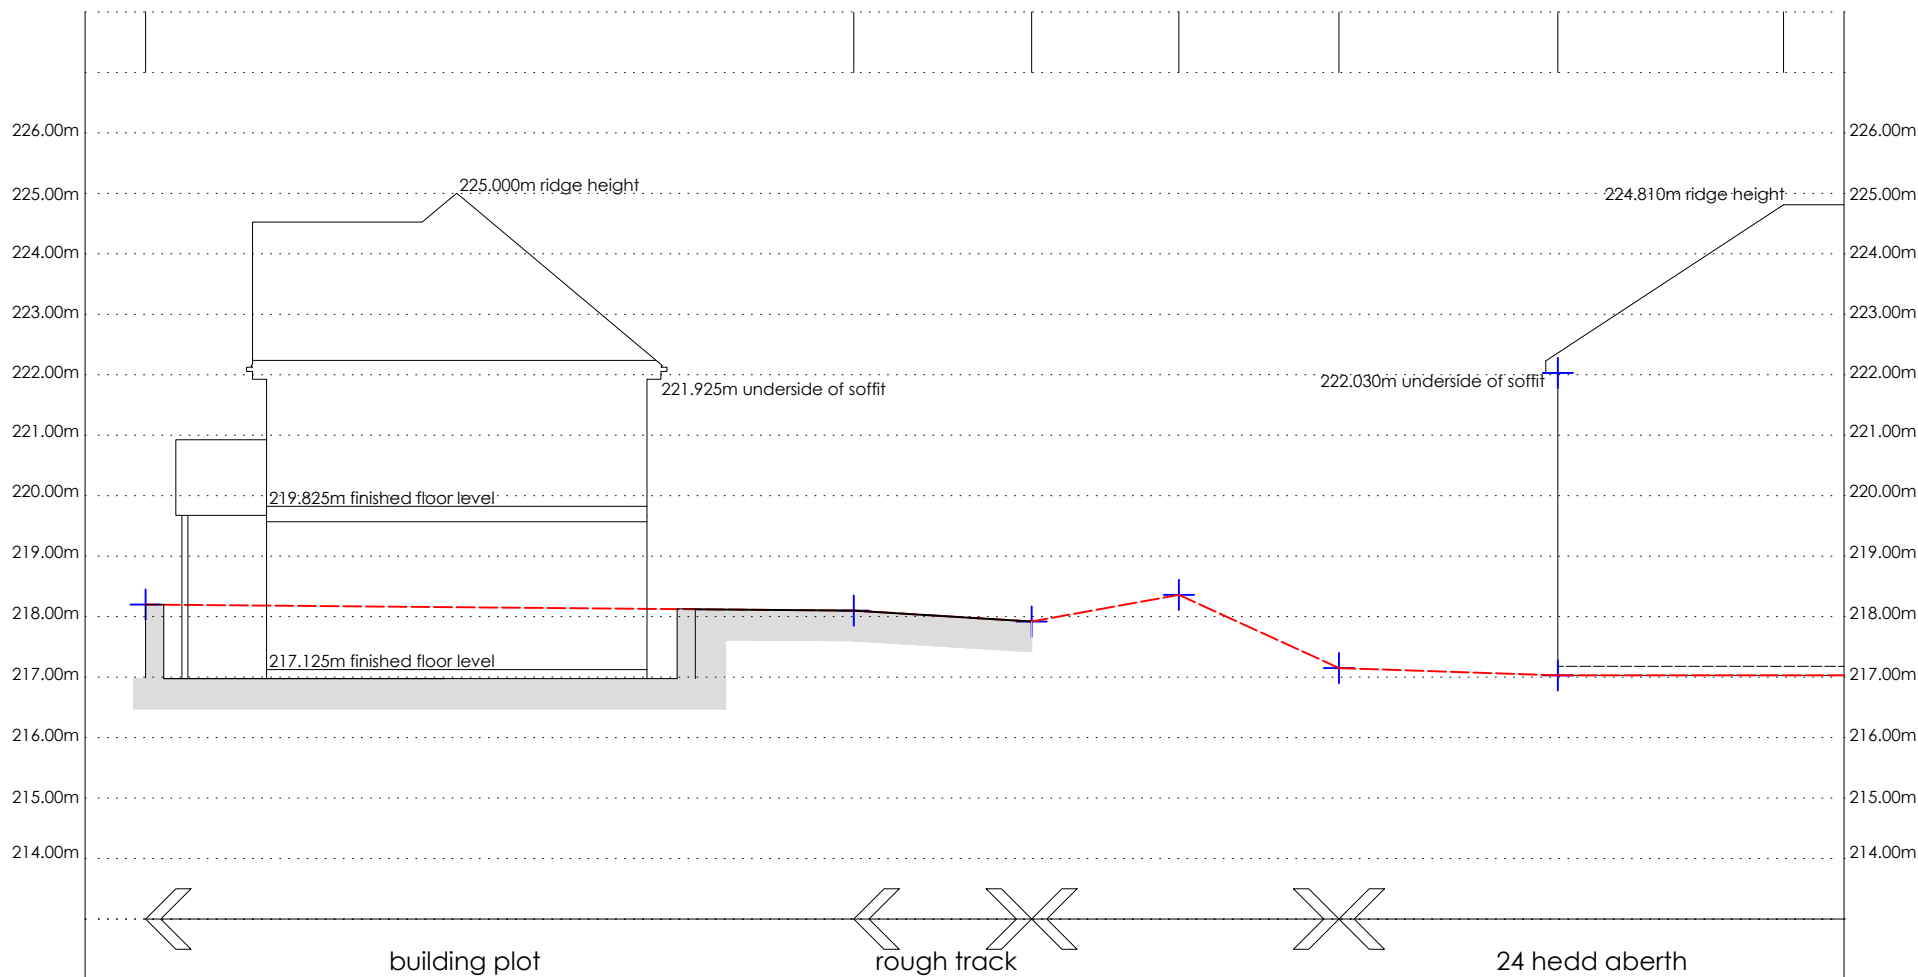

site section a-a

--- existing ground levels
--- proposed ground levels

revision	
a	
b	
c	
d	
e	
f	
g	

planning	project	drawing	date
	LAND ADJACENT 24 HEDD ABERTH, PANTYFFORD, SEVEN SISTERS	EXISTING & PROPOSED SITE SECTIONS	MAY 2024
	client	drawing no.	scale
	LEIGHTON & DEBORAH WILLIAMS	24.HA_04	1 125 @ A2
	www.iplanarchitecture.co.uk	hello@iplanarchitecture.co.uk	07765 660189