





EXTG SIDE
1 : 100

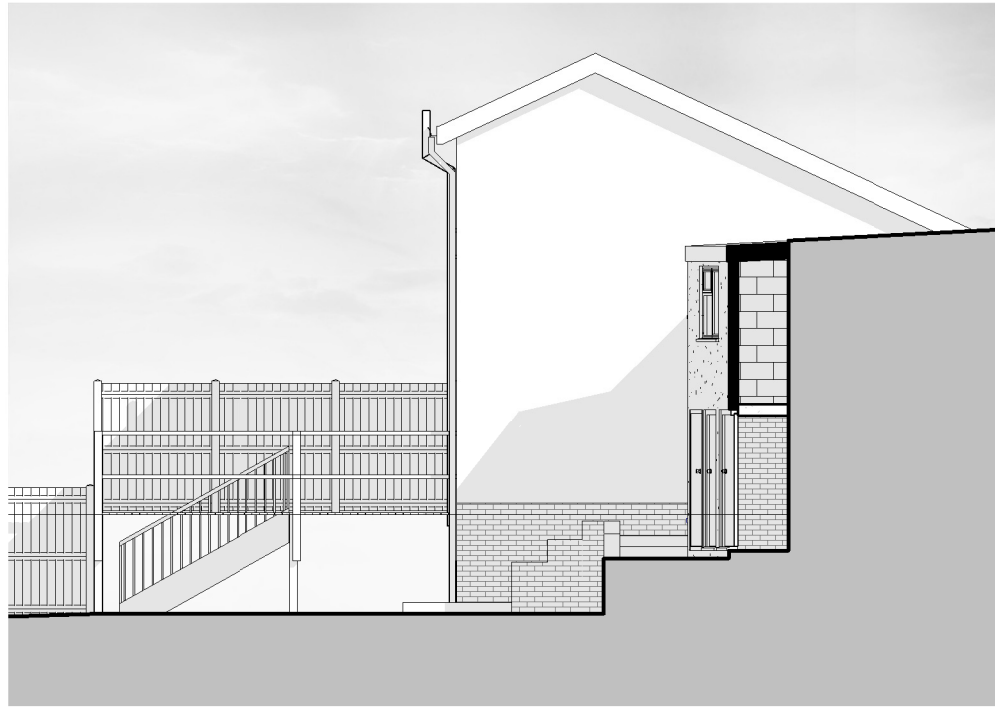

PROP SIDE
1 : 100

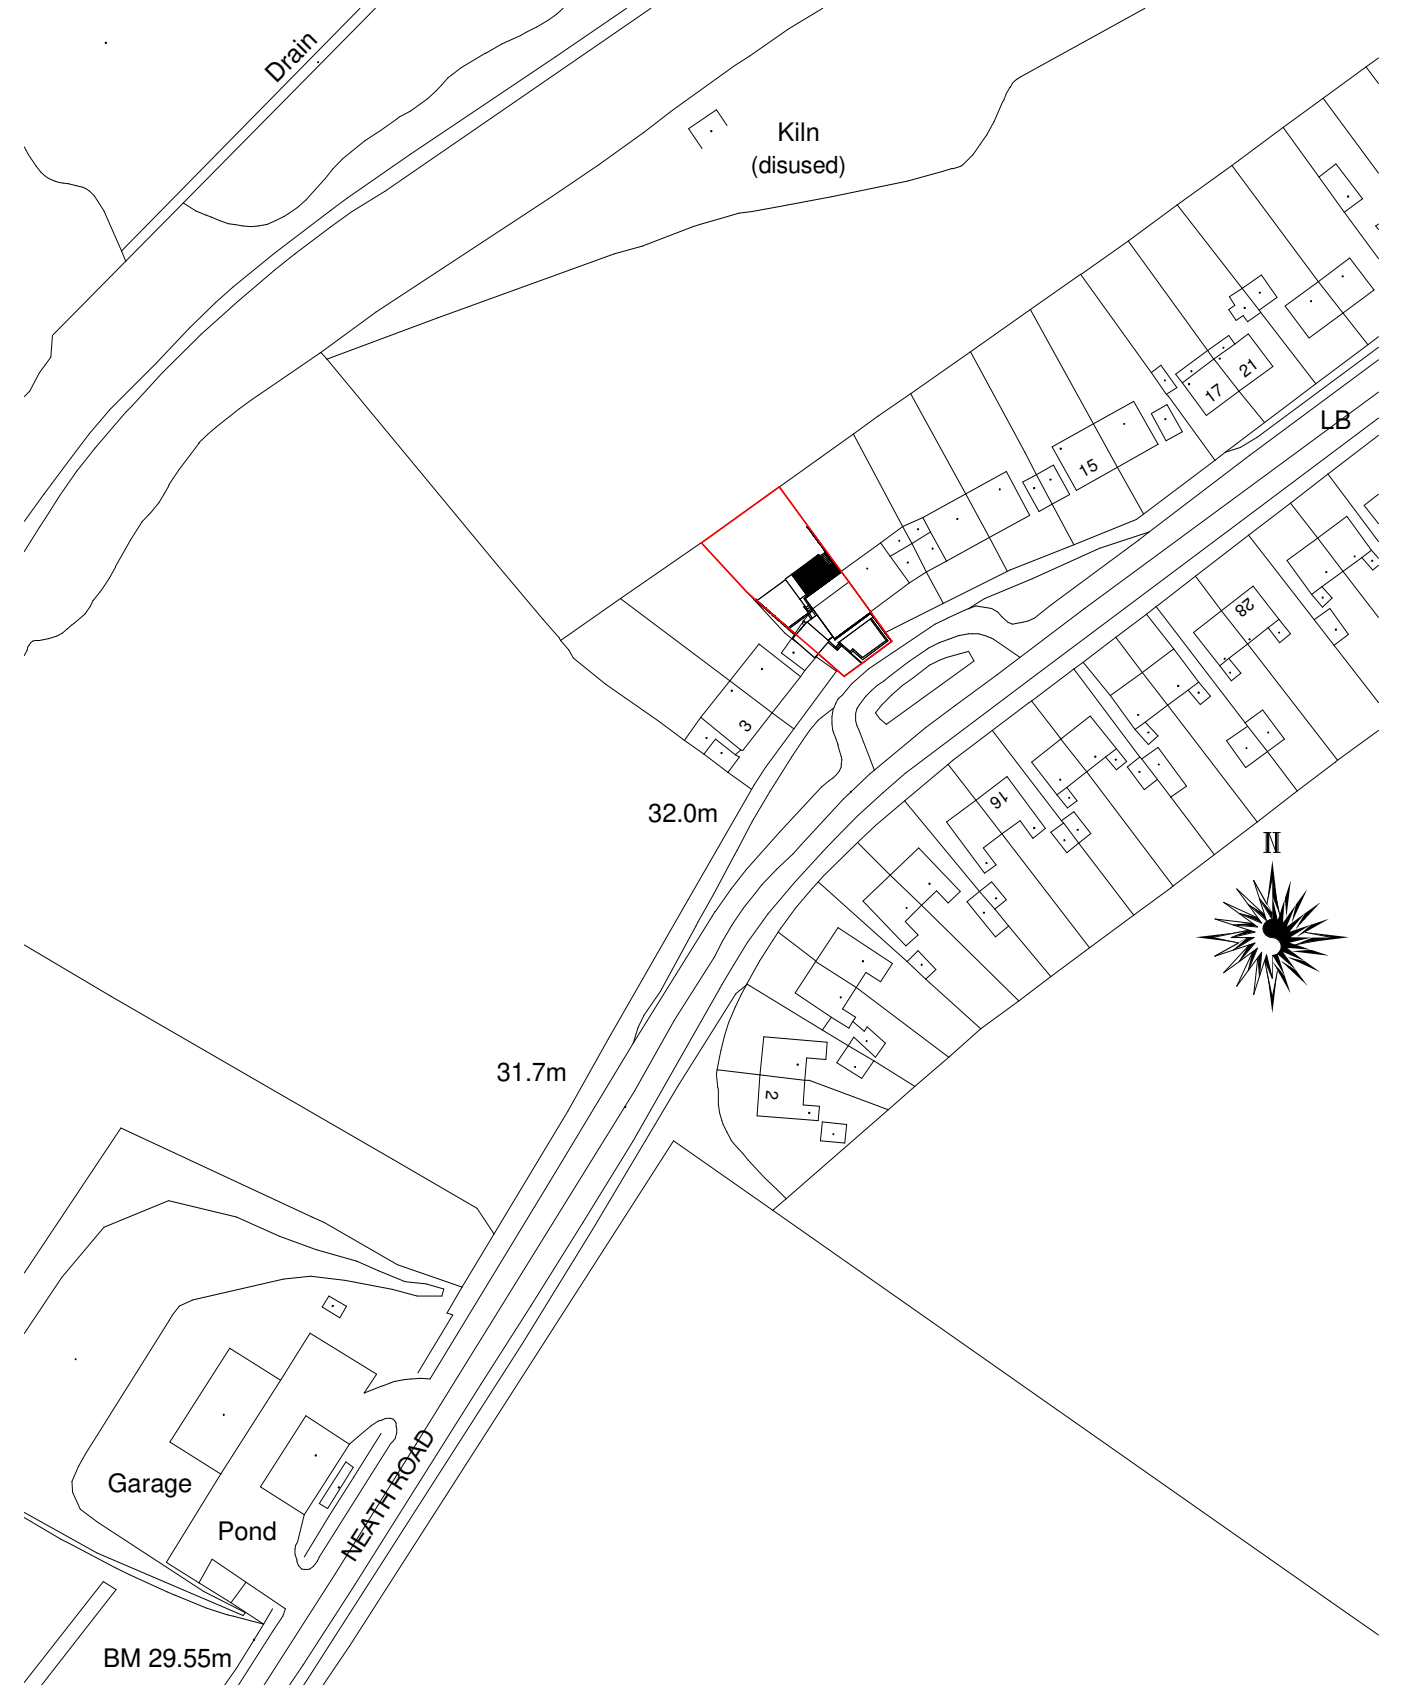

LOCATION PLAN
1 : 1250