



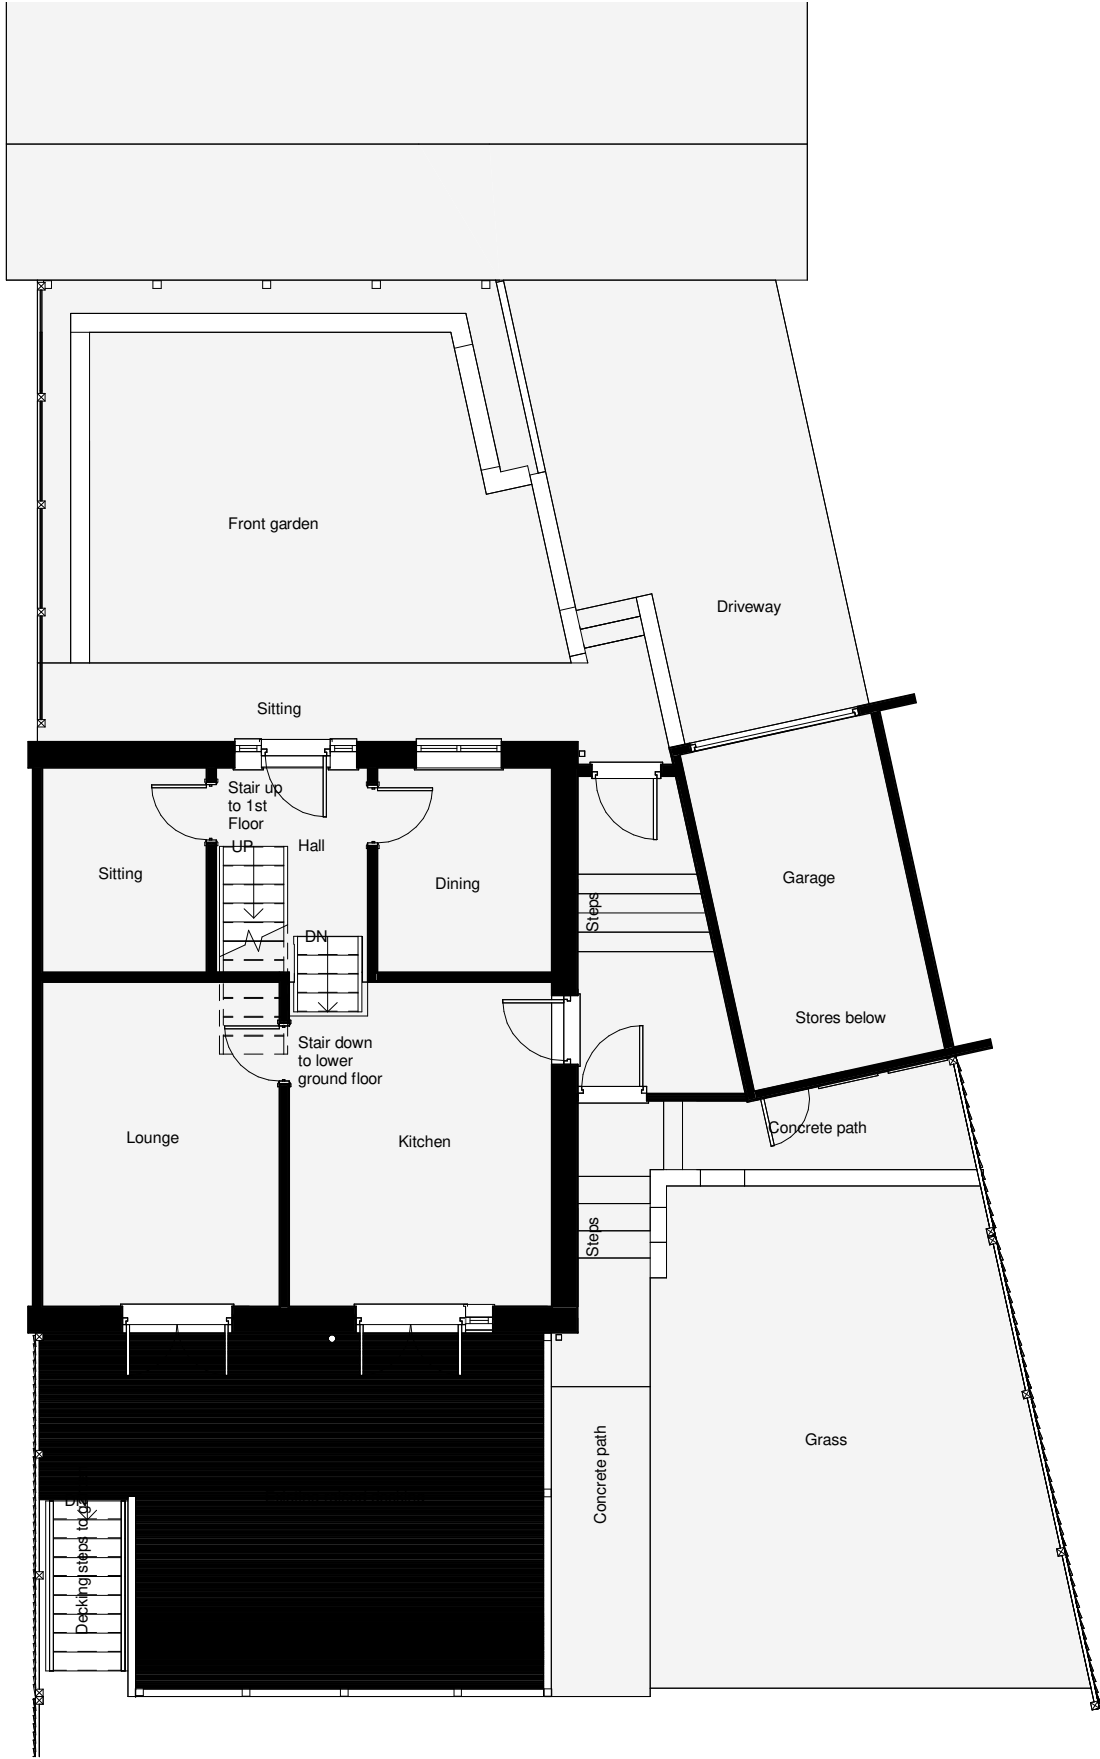

1 : 100

EXTG GROUND

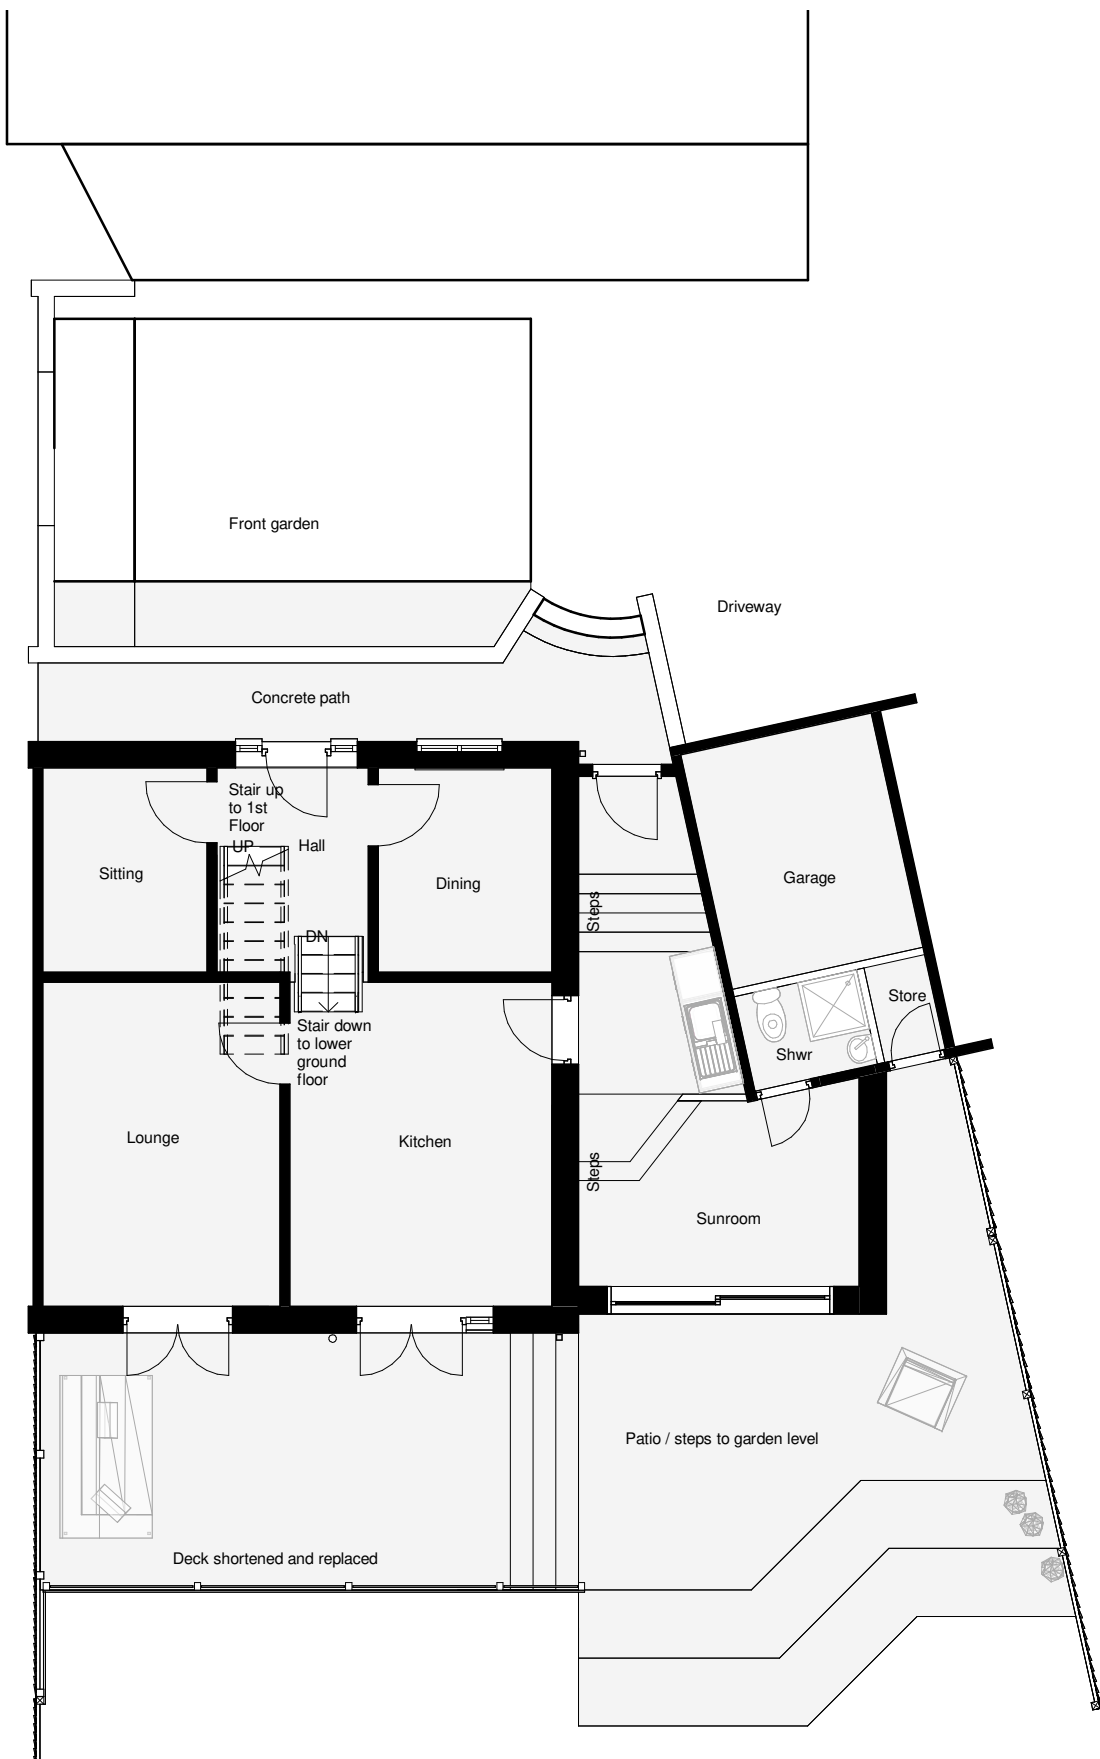

1 : 100

PROP GROUND