


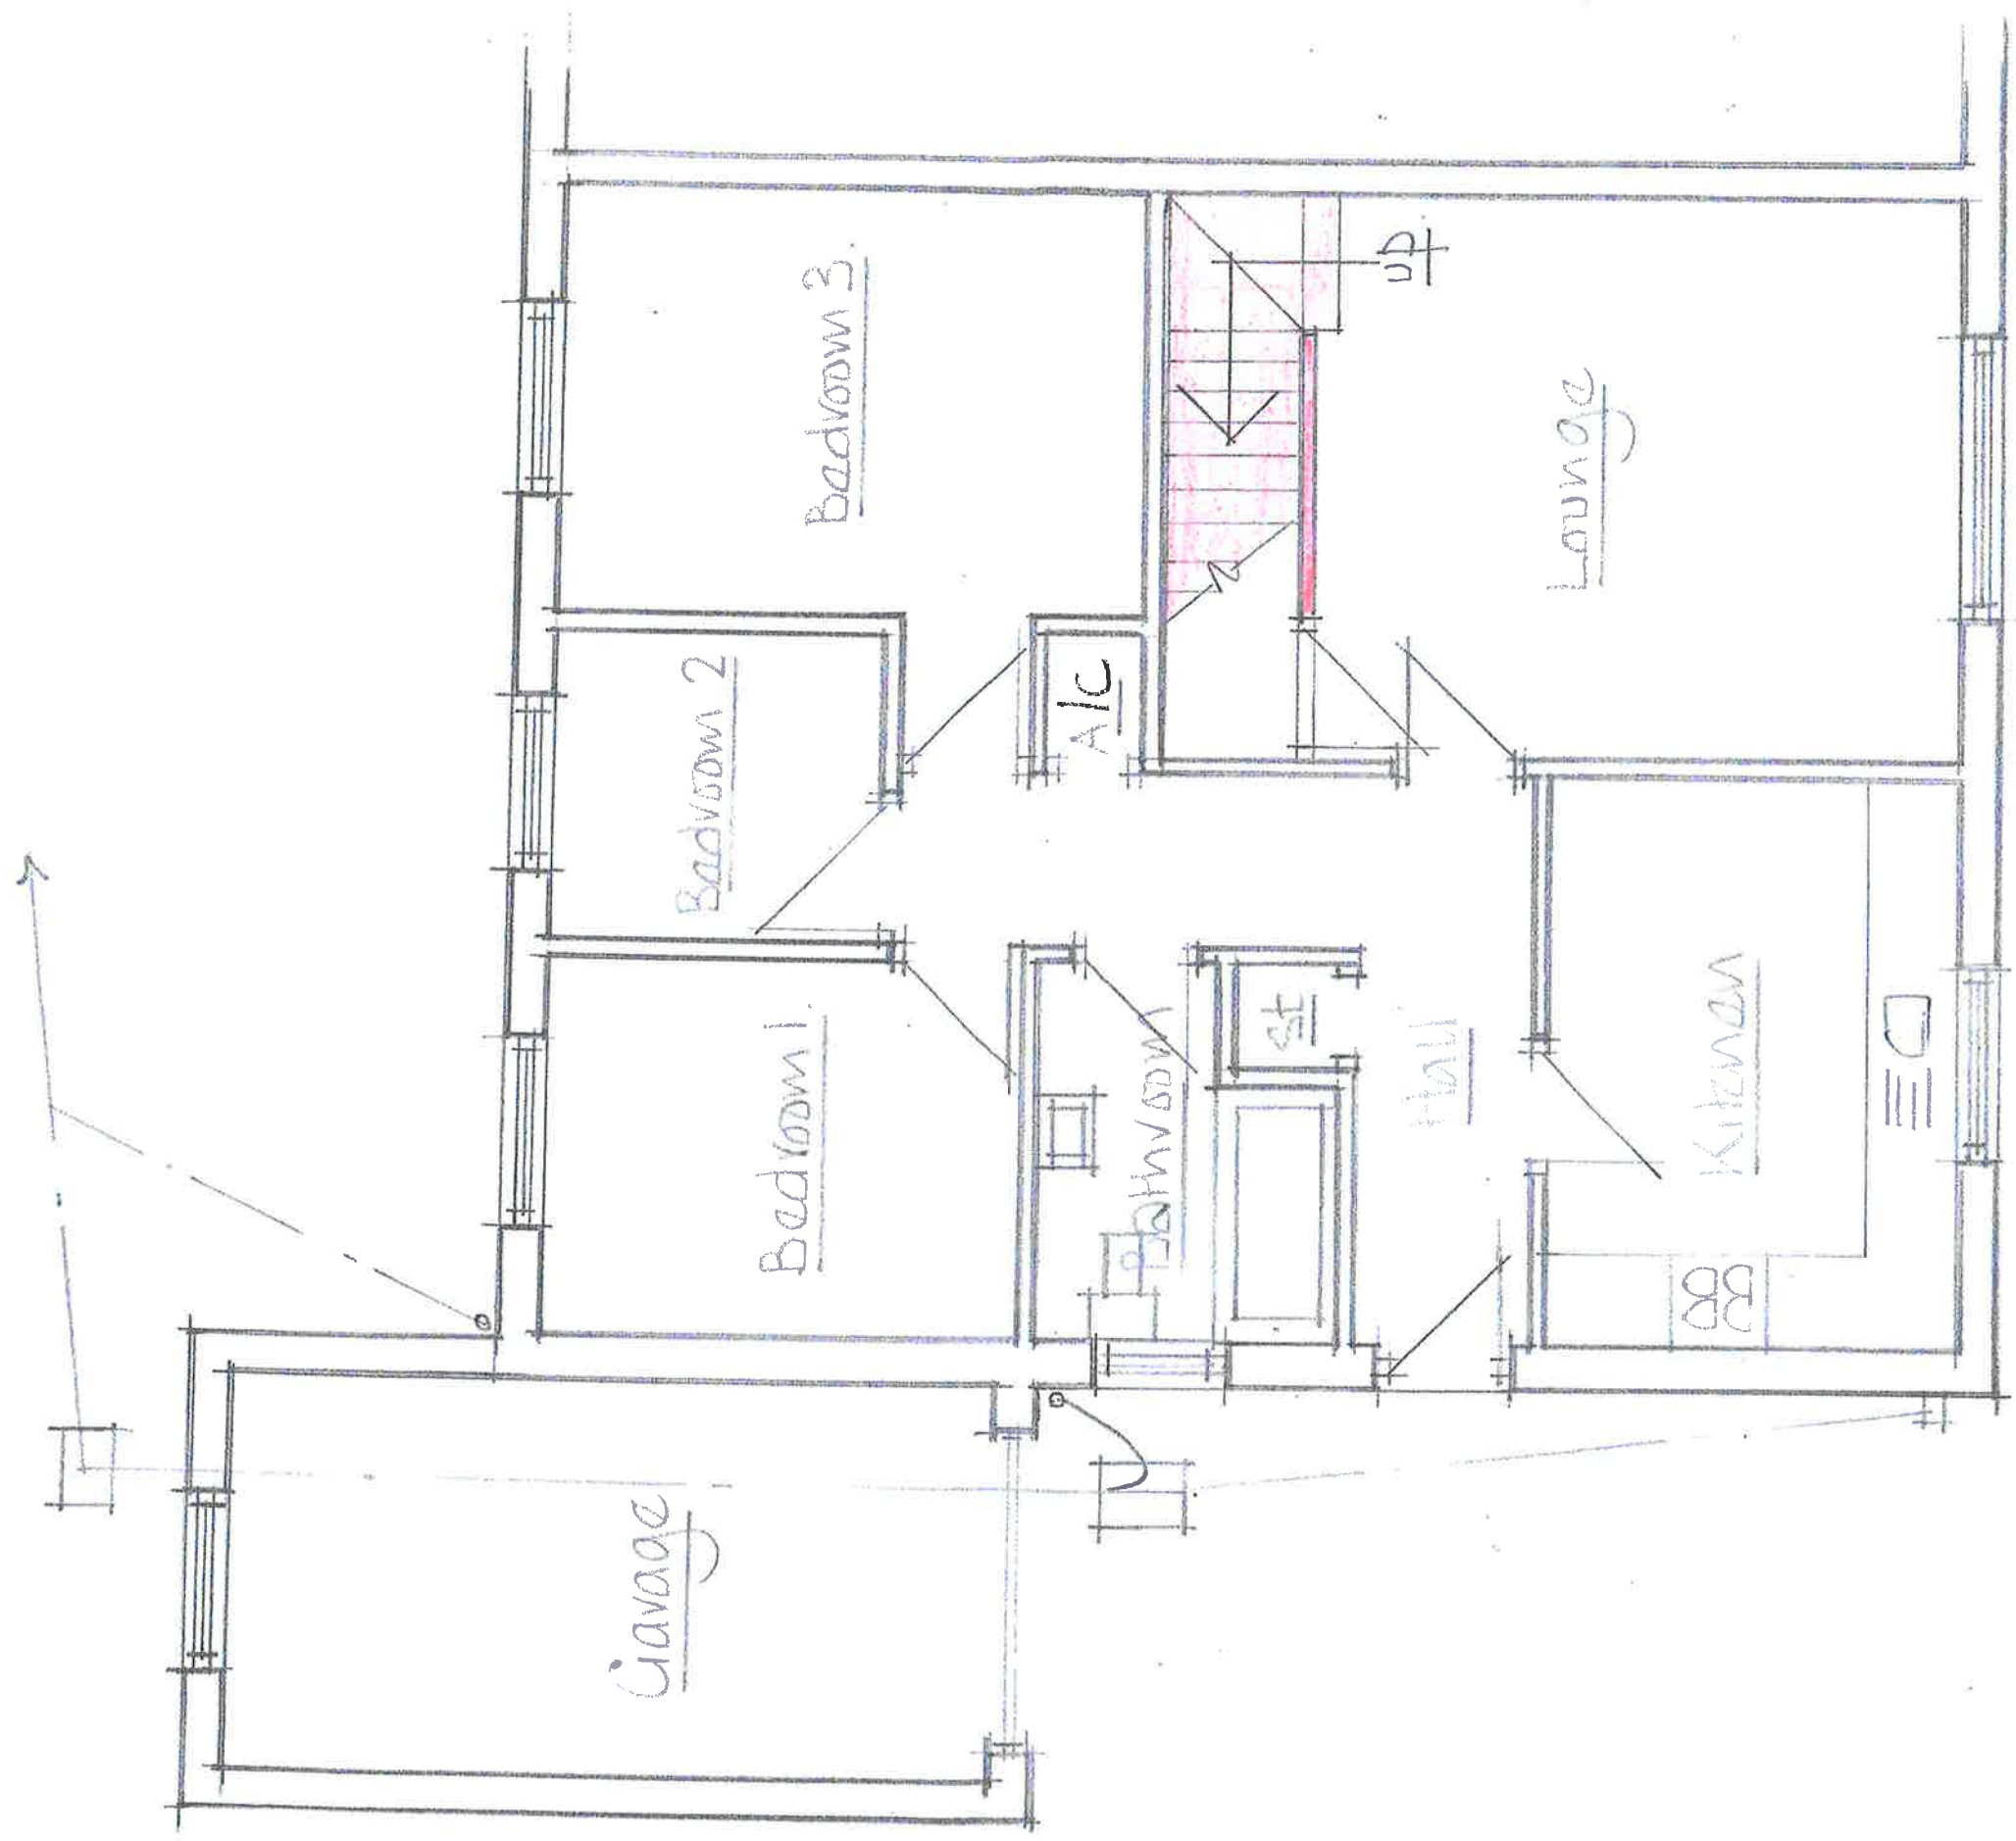

Proposed ground floor plan 1-50