



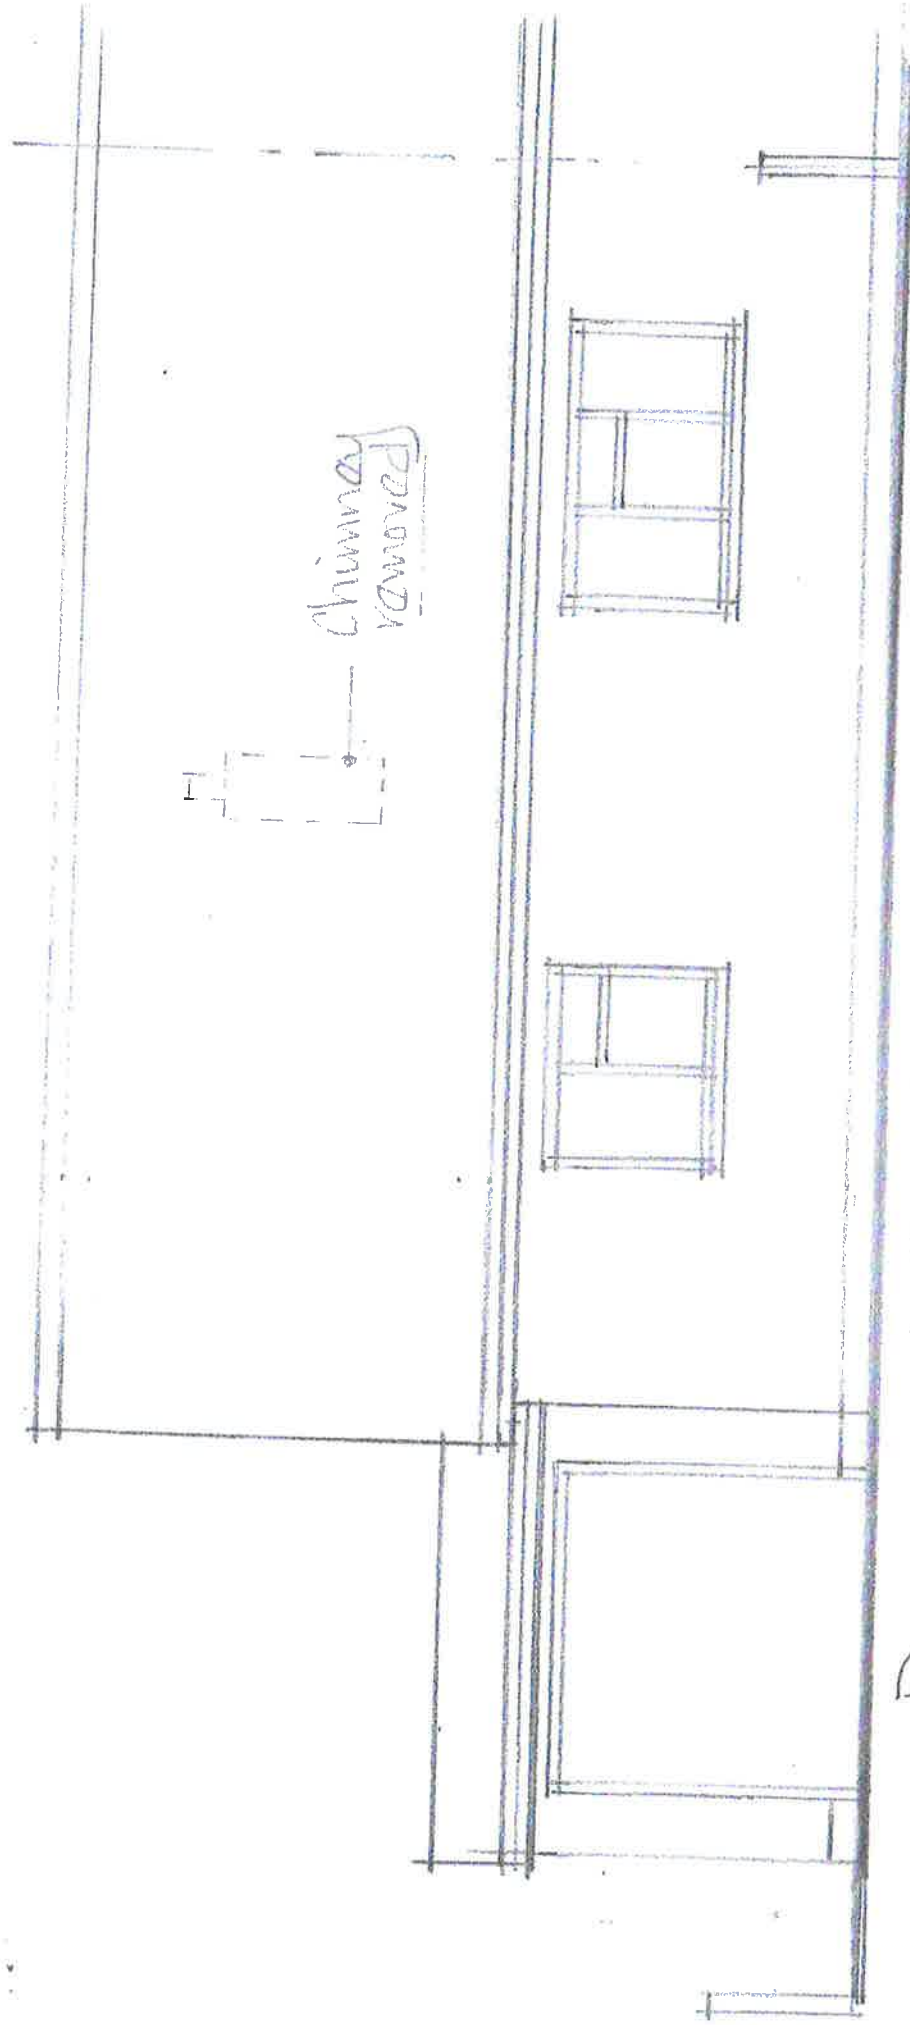


Chimney
removed

Proposed front elevation 1=50

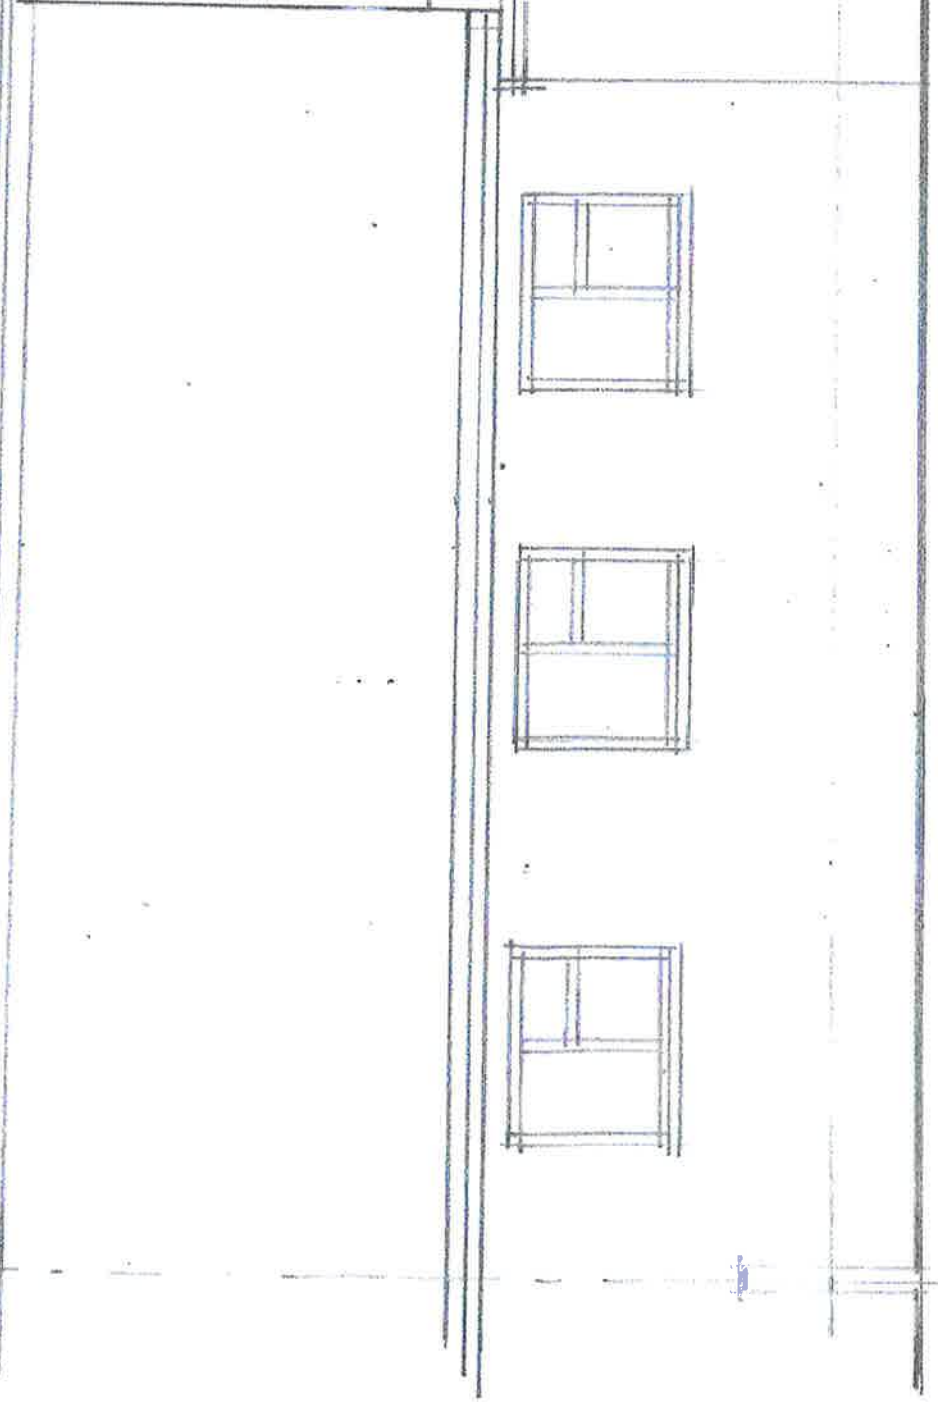

Proposed rear elevation 1=50 (un-changed)

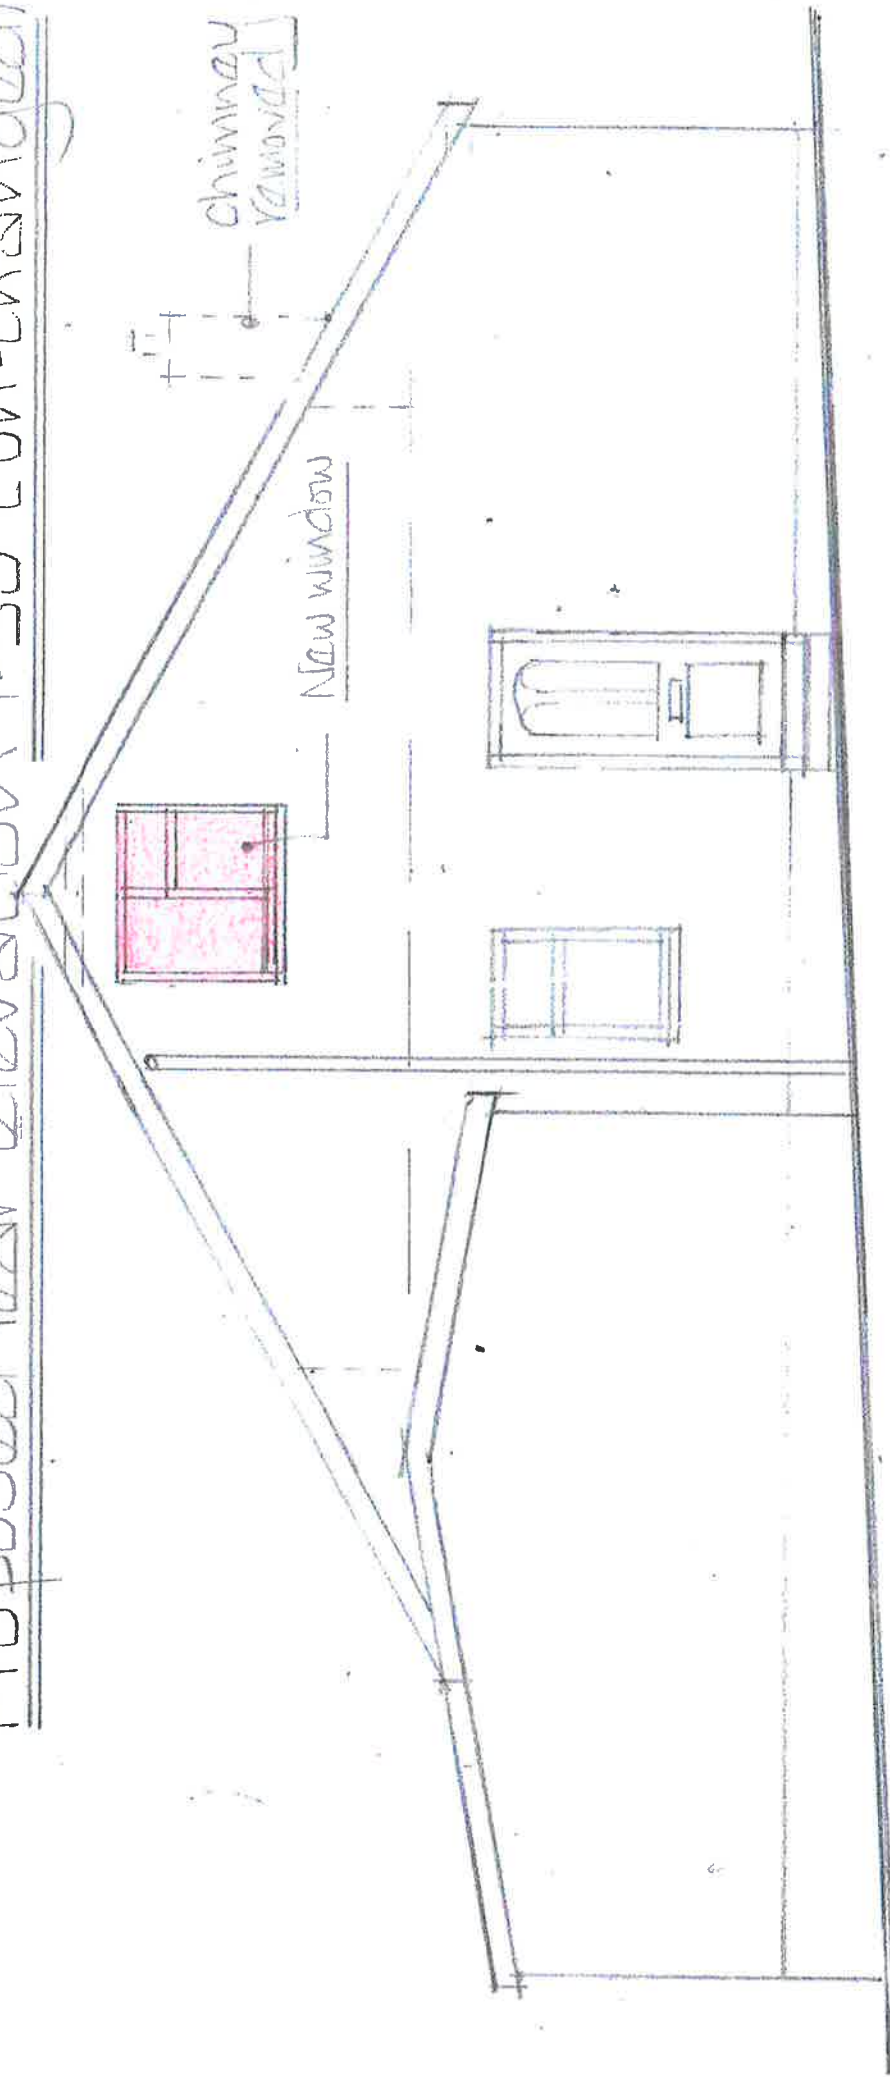

Chimney
removed

New window

Proposed side elevation 1=50