



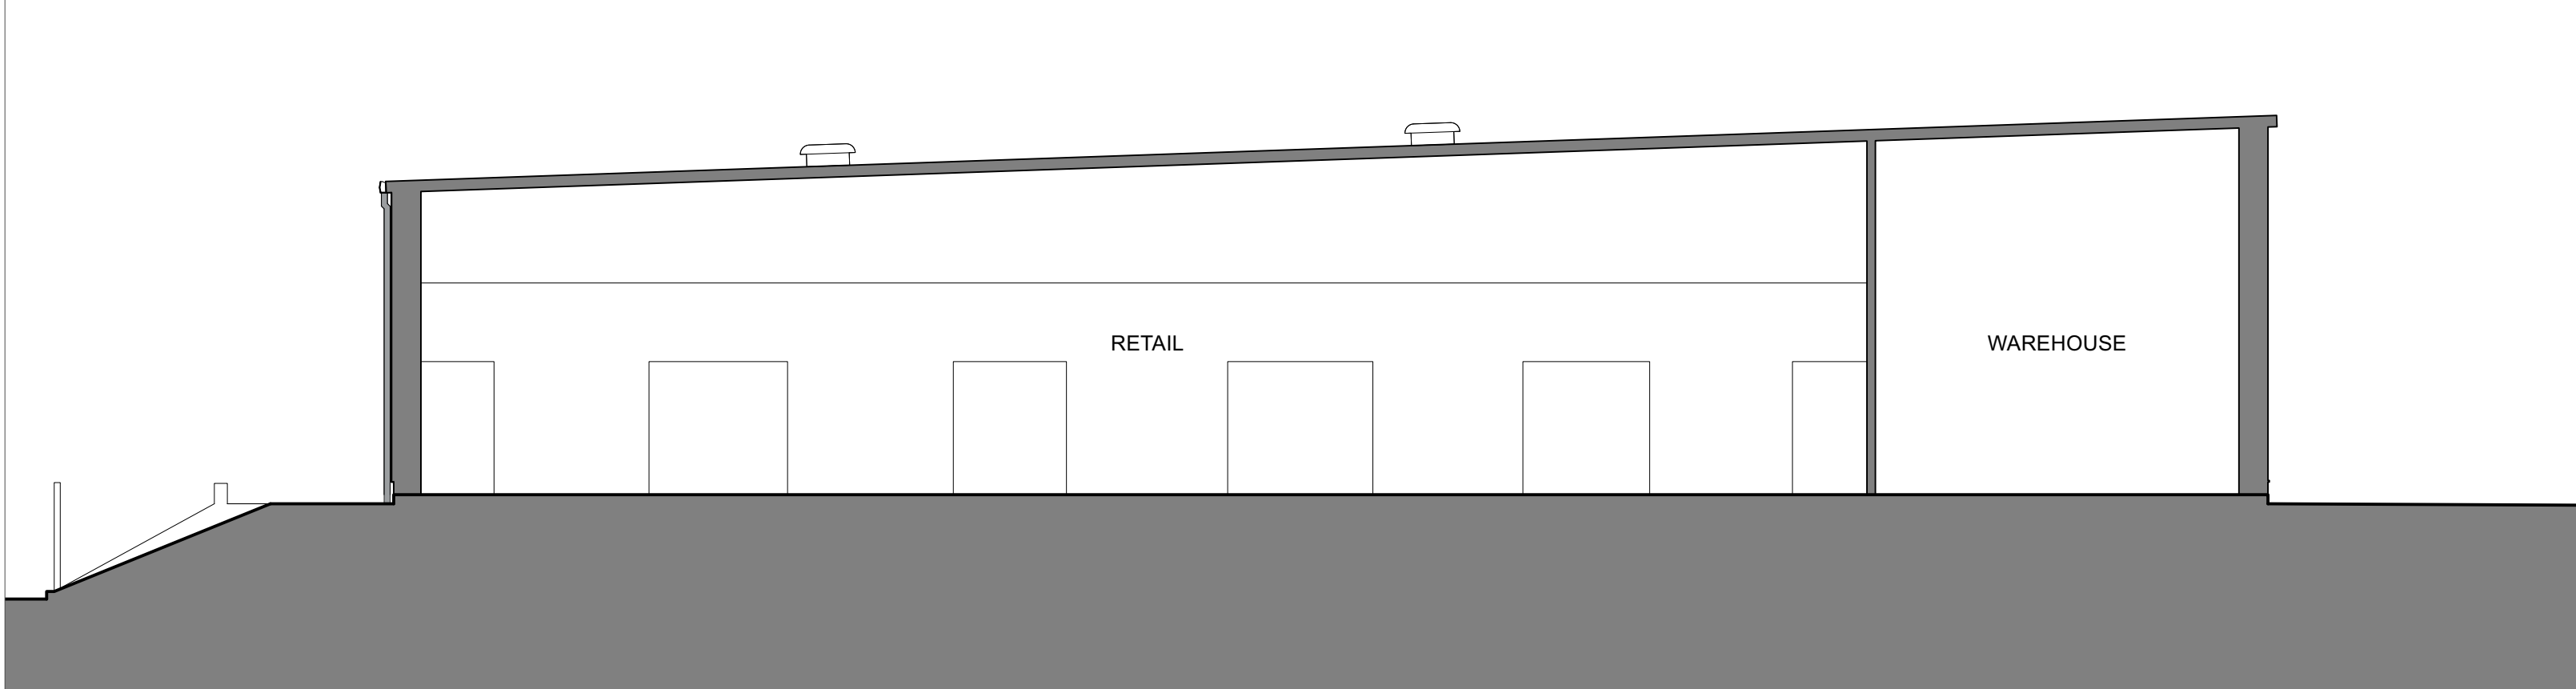

LONG SECTION A



SHORT SECTION B

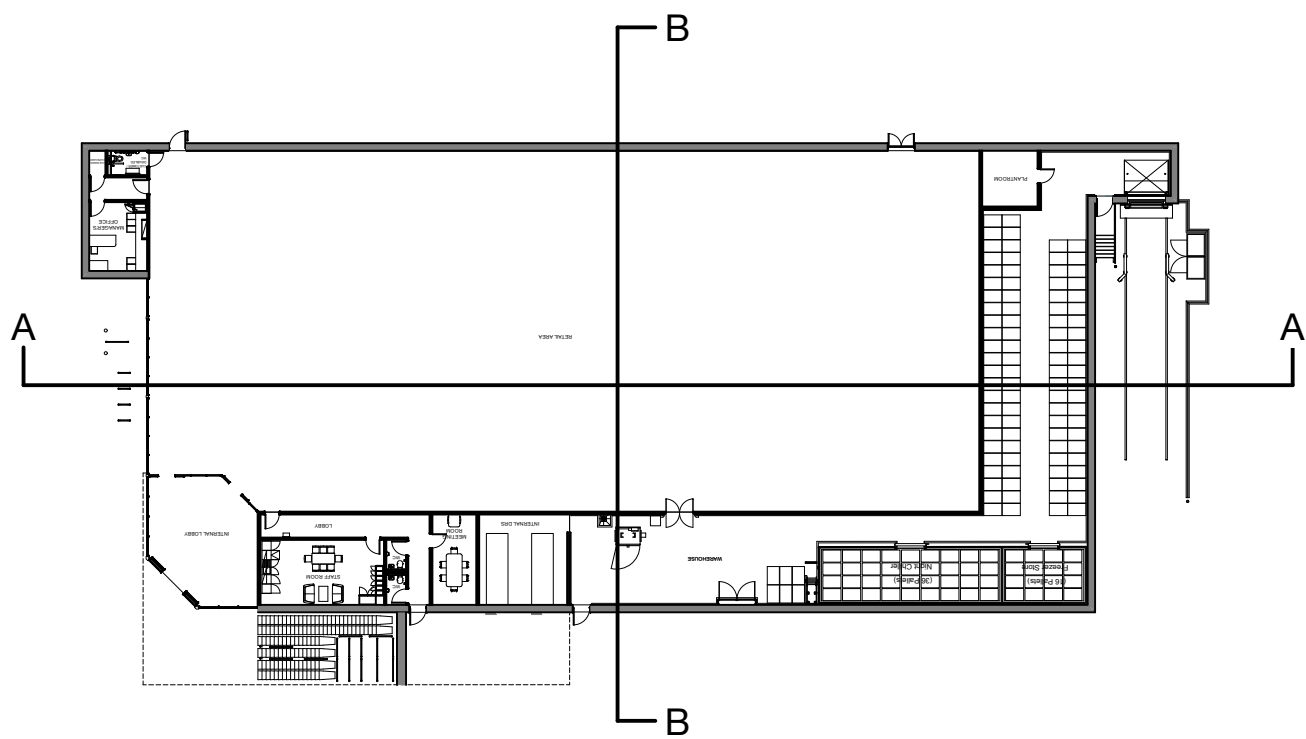





Chartered Architects
Chartered Building Surveyors
Interior Designers
CDM Services

Glenworth Court, Lime Kiln Close
Stoke Gifford, Bristol BS34 5SR
+44 (0)117 931 2062
www.kendallkingscott.co.uk

Project
Burrows Yard, Afan Way, Port Talbot

Client
Aldi Stores Ltd

Scale: Paper Size: Filename:
1:100 ISO A1 170466 PORT TALBOT_ELEVATIONS.vsw

© Copyright Do not scale this drawing

Project Number
170466-2410

Date
26/04/24

Drawn
MP

Checked
JS

Approved/Status
PLANNING

Revision

Rev	Date	By	App	Note
P01	26/04/24	MP	JS	First Issue

Project Title
PROPOSED BUILDING SECTIONS - ALDI

Project Number
170466-2410

Drawing Number
P01

Revision
PLANNING

Only to be used on the site for which designed. The electronic transmission of design information contained in this drawing is carried out entirely at the user's risk and Kendall Kingscott Ltd. will have no liability for any errors or inaccuracies arising therefrom. The production of amended or updated information from the said design information by the user is entirely the responsibility of the user and Kendall Kingscott Ltd. shall have no responsibility in respect thereof whatsoever.