



LONG SECTION A

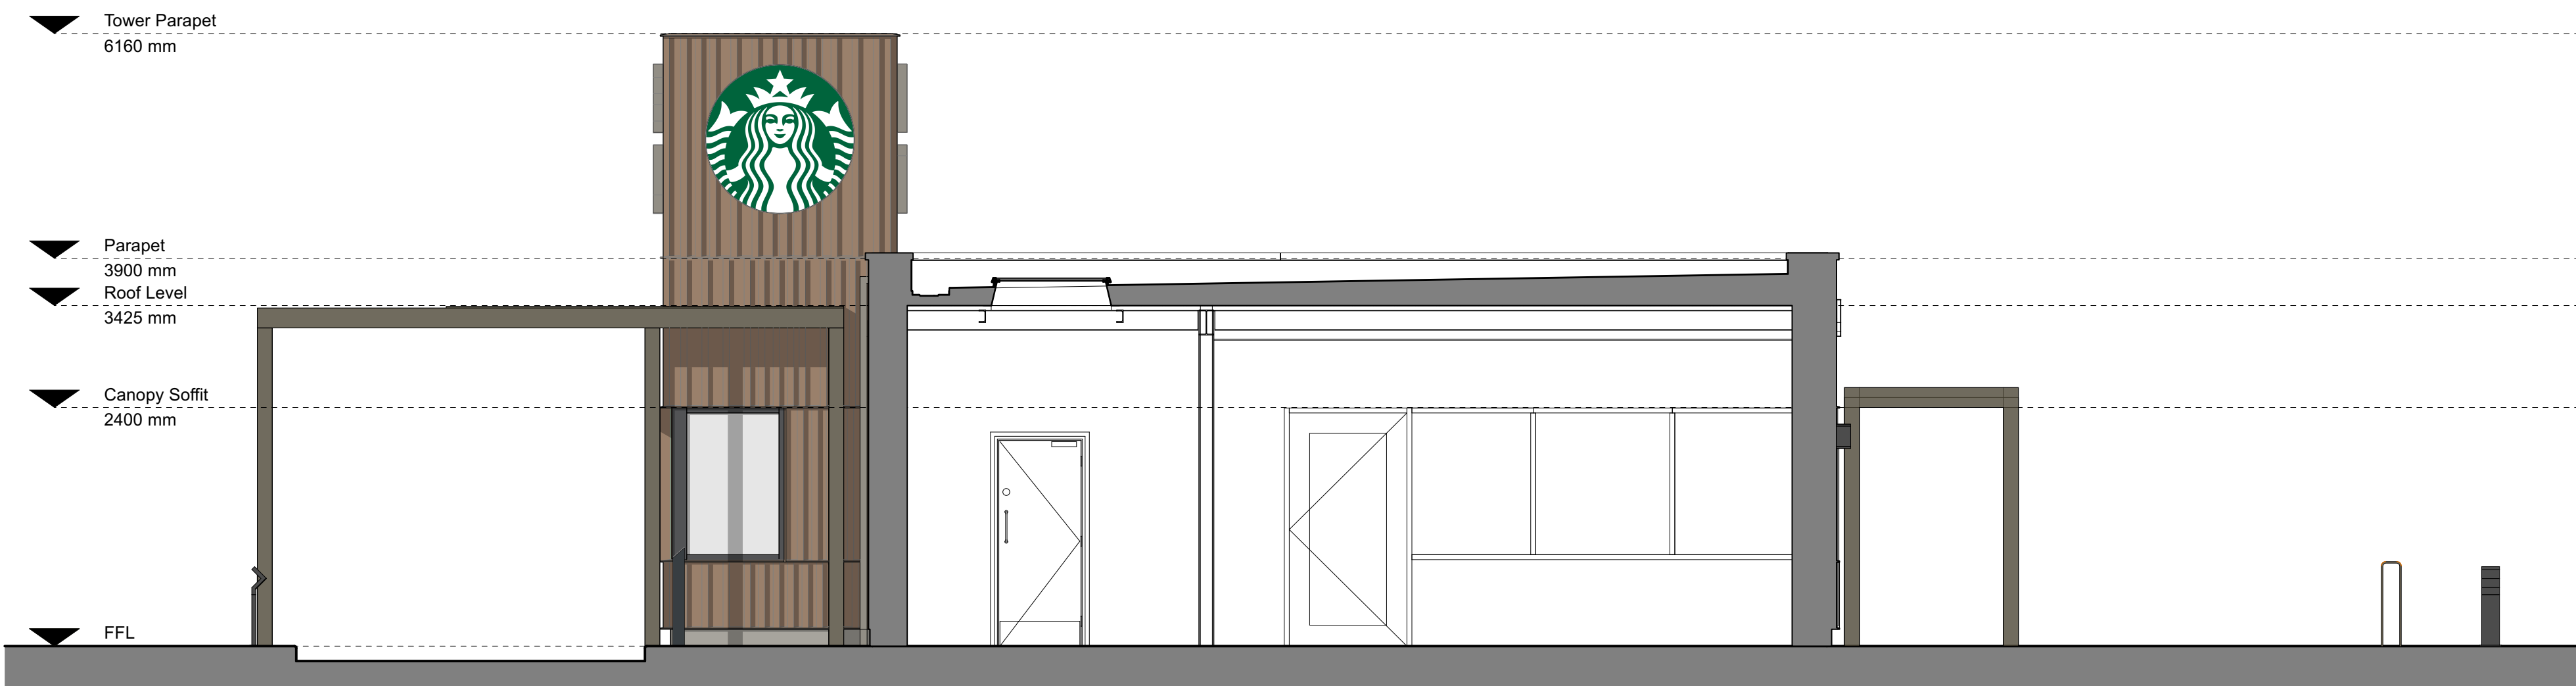

SHORT SECTION B



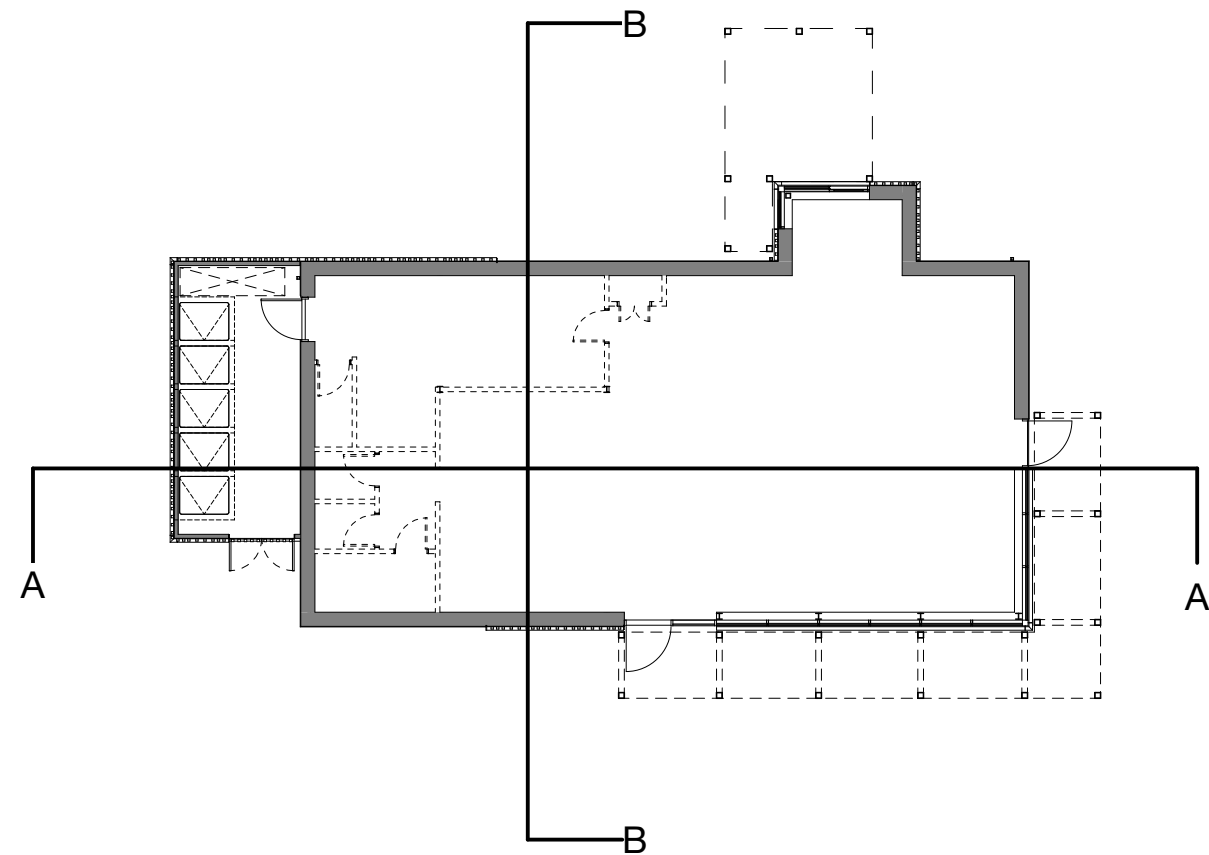

Project
Burrows Yard, Afan Way, Port Talbot

Client
Aldi Stores Ltd

Scale: Paper Size: Format: 1:50 ISO A1 170466 PORT TALBOT. ELEVATIONS.vsw

© Copyright Do not scale this drawing

Rev. Date By App Note

MP JS First Issue

Drawing Title
PROPOSED BUILDING SECTIONS - STARBUCKS

Project Number Drawing Number Revision
170466-2415 P01

Date Drawn Checked Approver/Status
26/04/24 MP JS PLANNING

Glenworth Court, Lime Kiln Close
Stoke Gifford, Bristol BS34 8SR
+44 (0)117 931 2062
www.kendallkingscott.co.uk

Only to be used on the site for which designed. The electronic transmission of design information contained in this drawing is carried out entirely at the user's risk and Kendall Kingscott Ltd. will have no liability for any errors or inaccuracies arising therefrom. The production of amended or updated information from the said design information by the user is entirely the responsibility of the user and Kendall Kingscott Ltd. shall have no responsibility in respect thereof whatsoever.