


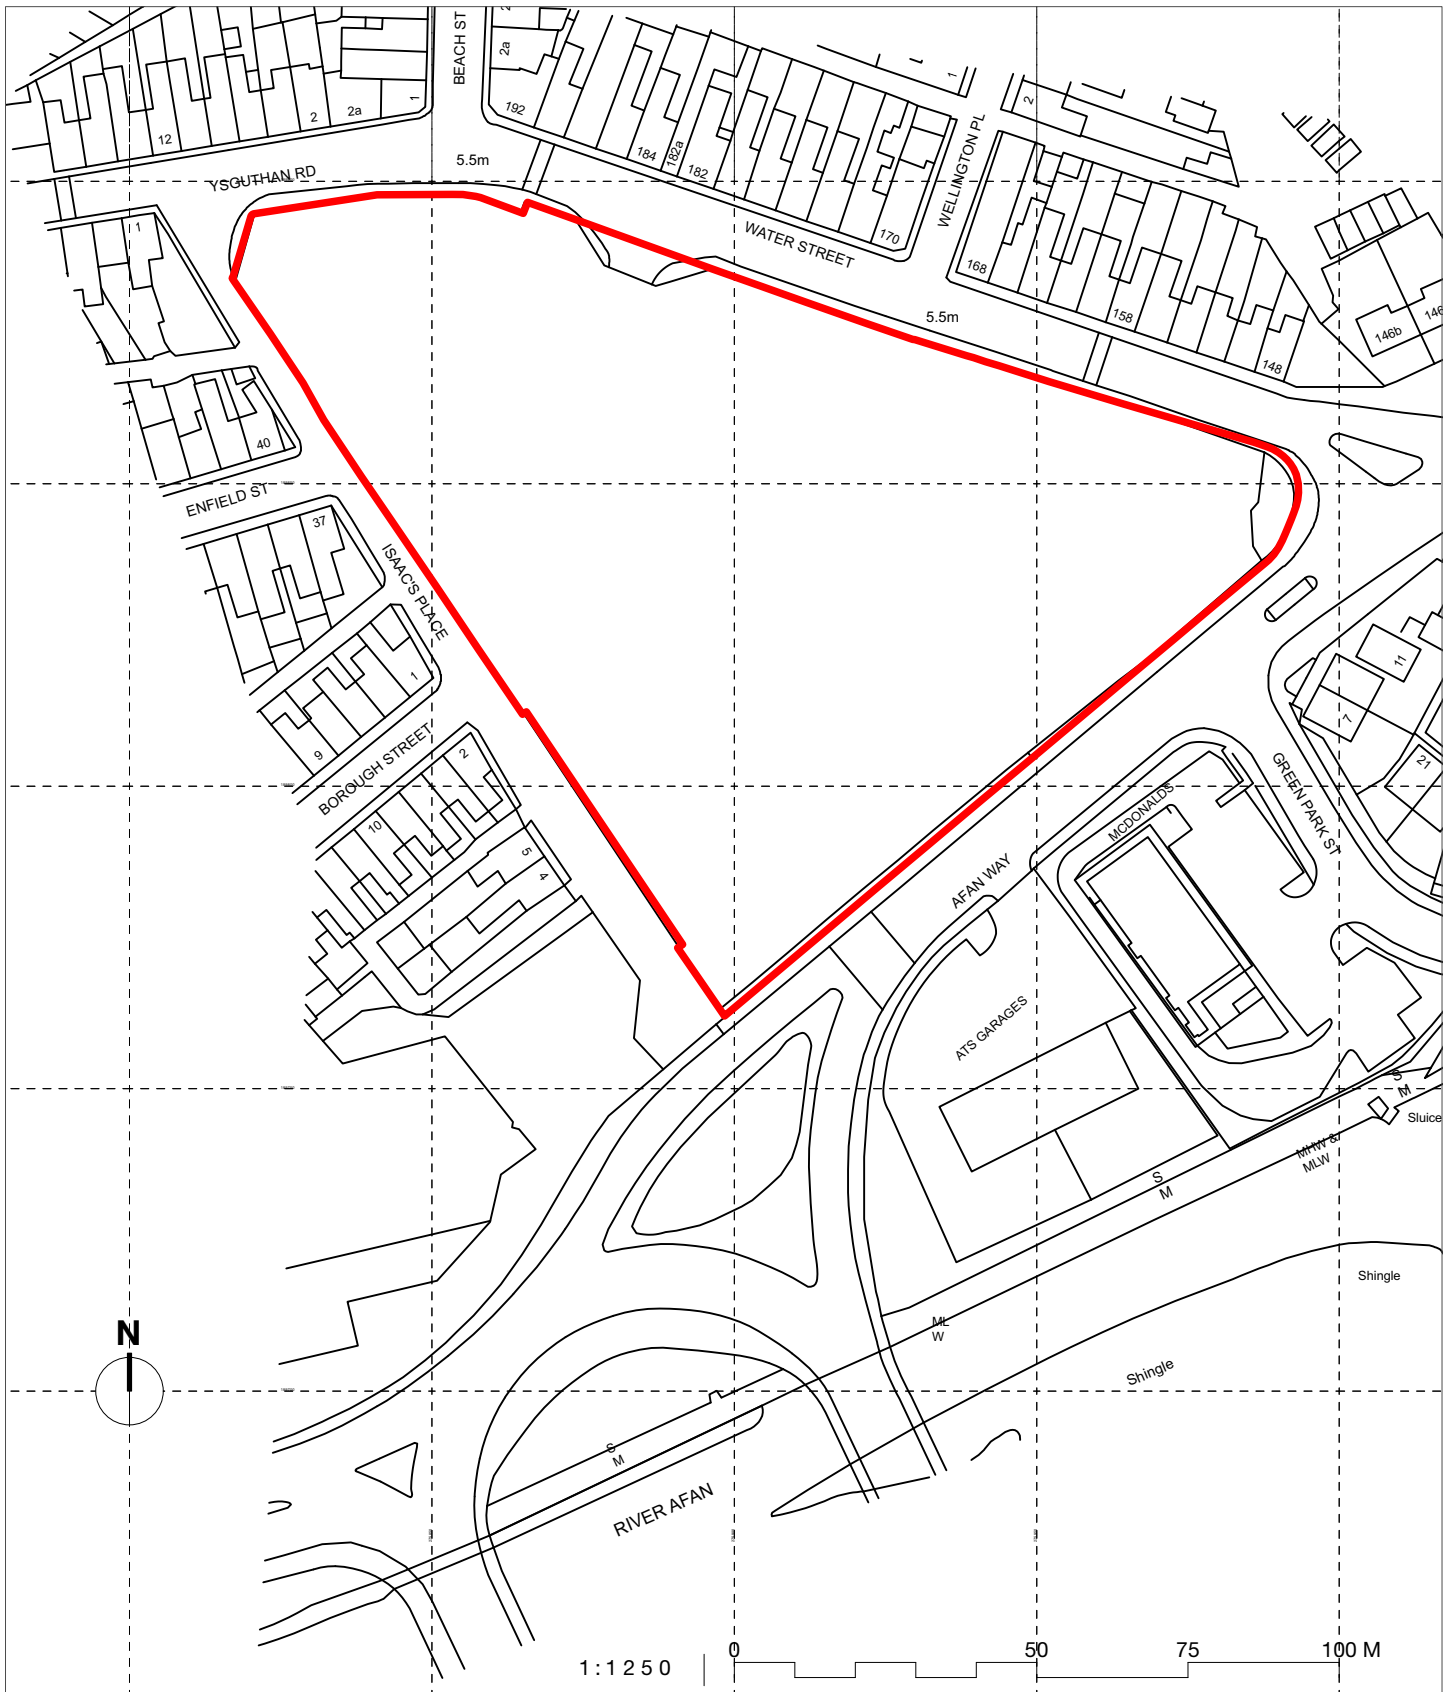

Kendall Kingscott



Chartered Architects
Chartered Building Surveyors
Interior Designers
CDM Services

Glentworth Court, Lime Kiln Close
Stoke Gifford, Bristol BS34 8SR
+44 (0)117 931 2062
www.kendallkingscott.co.uk

Project
Burrows Yard, Afan Way, Port Talbot

Client
Aldi Stores Ltd

Scale 1:1250 ISO A4
Paper Size 170466 PORT TALBOT_PLANNING.vwx
Filename
© Copyright Do not scale this drawing

P01 20/03/23 JS GS First Issue
Rev Date By Ap Note

Drawing Title
SITE LOCATION PLAN

Project Number
170466-1100

Date 20/03/23
Drawn JS
Checked GS

Drawing Number
P01

Revision
PLANNING

Check all dimensions and levels on site

Only to be used on the site for which designed. The electronic transmission of designs/information contained in this drawing is carried out entirely at the User's risk and Kendall Kingscott Ltd. will have no liability for any errors or inaccuracies arising therefrom. The production of amended or updated information from the said designs/information by the User is entirely the responsibility of the User and Kendall Kingscott Ltd. shall have no responsibility in respect thereof whatsoever.