




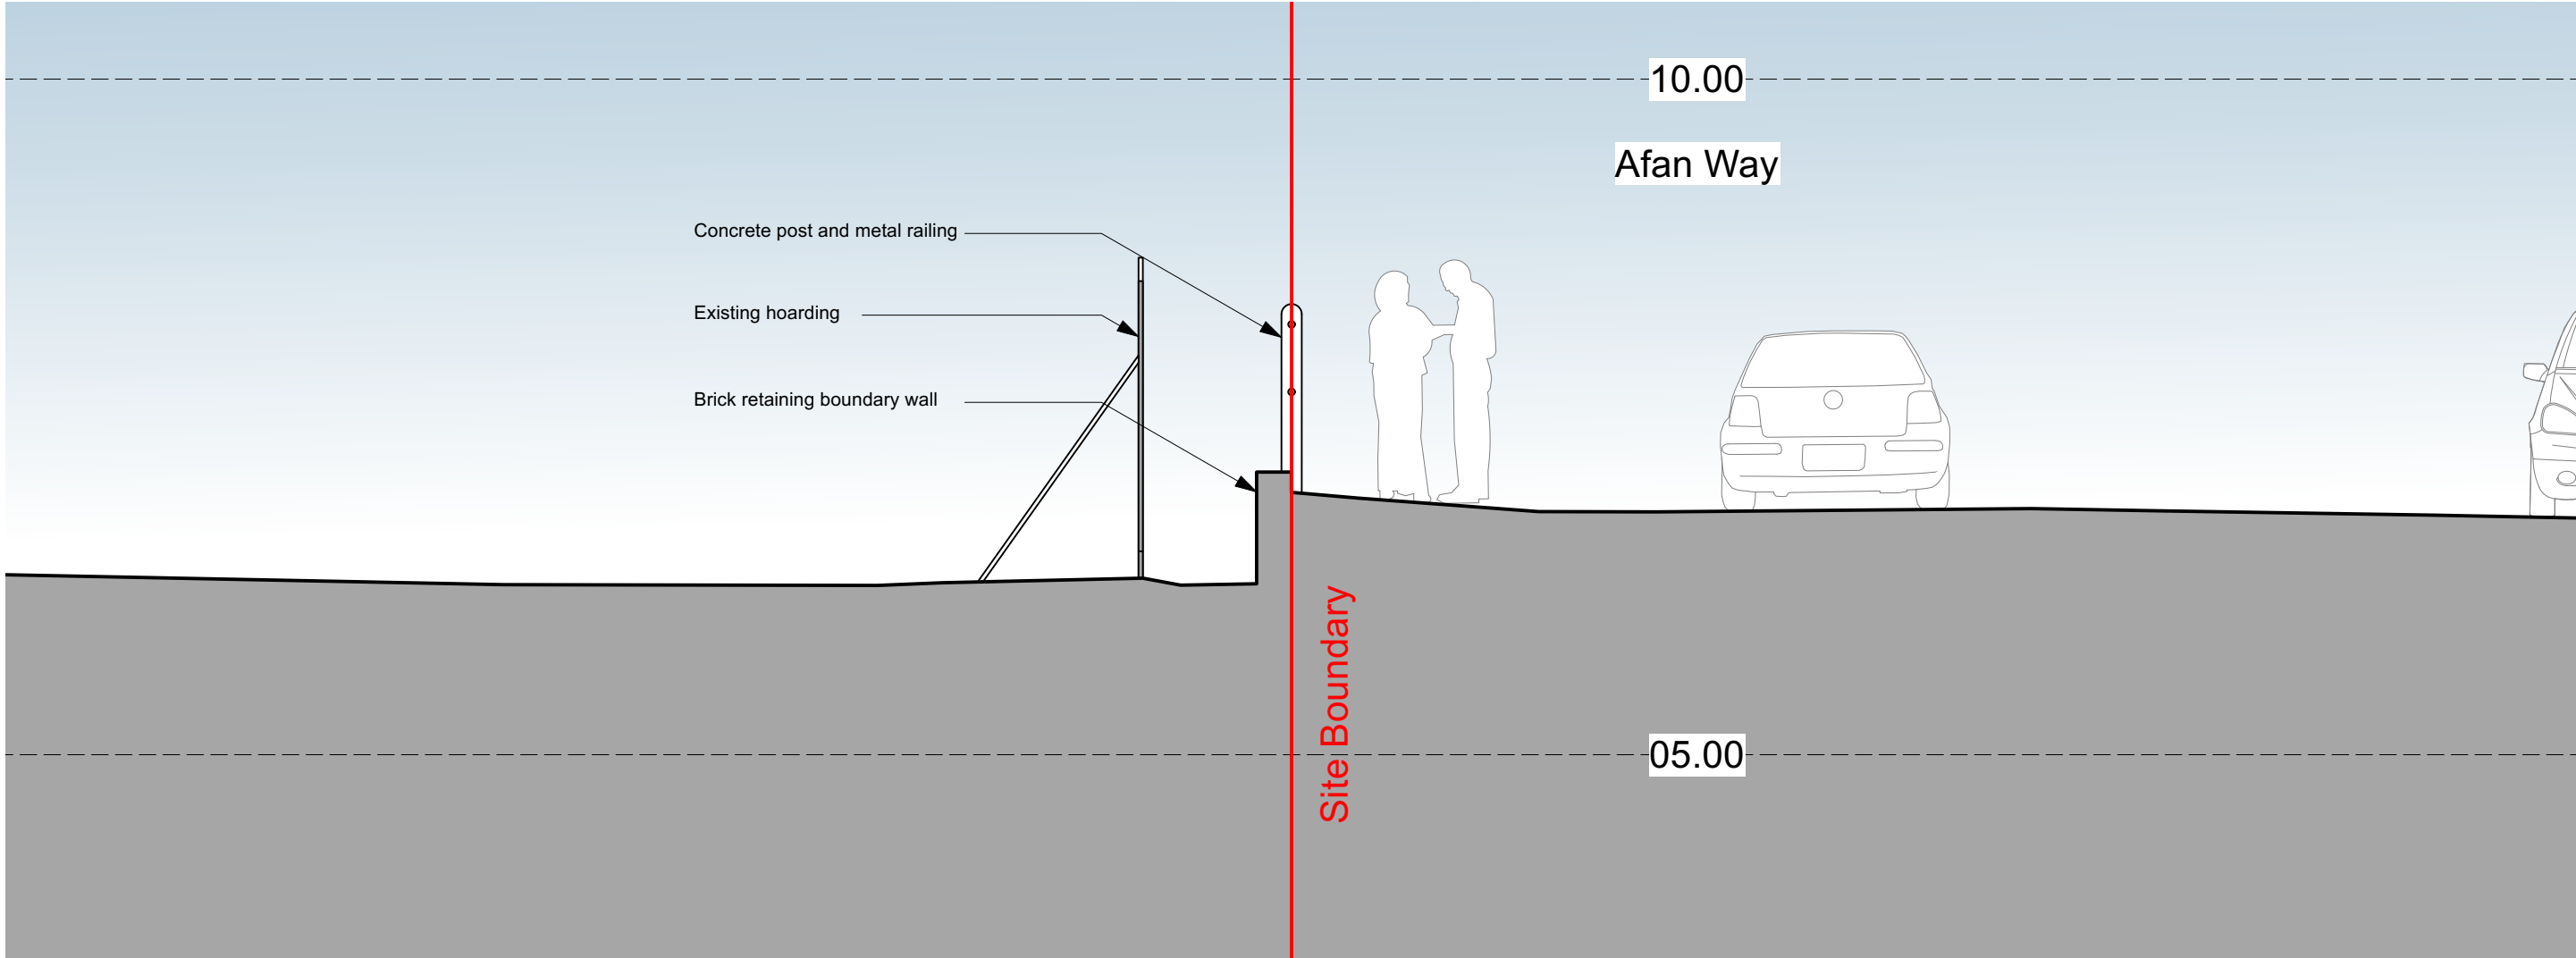


Existing Section 1

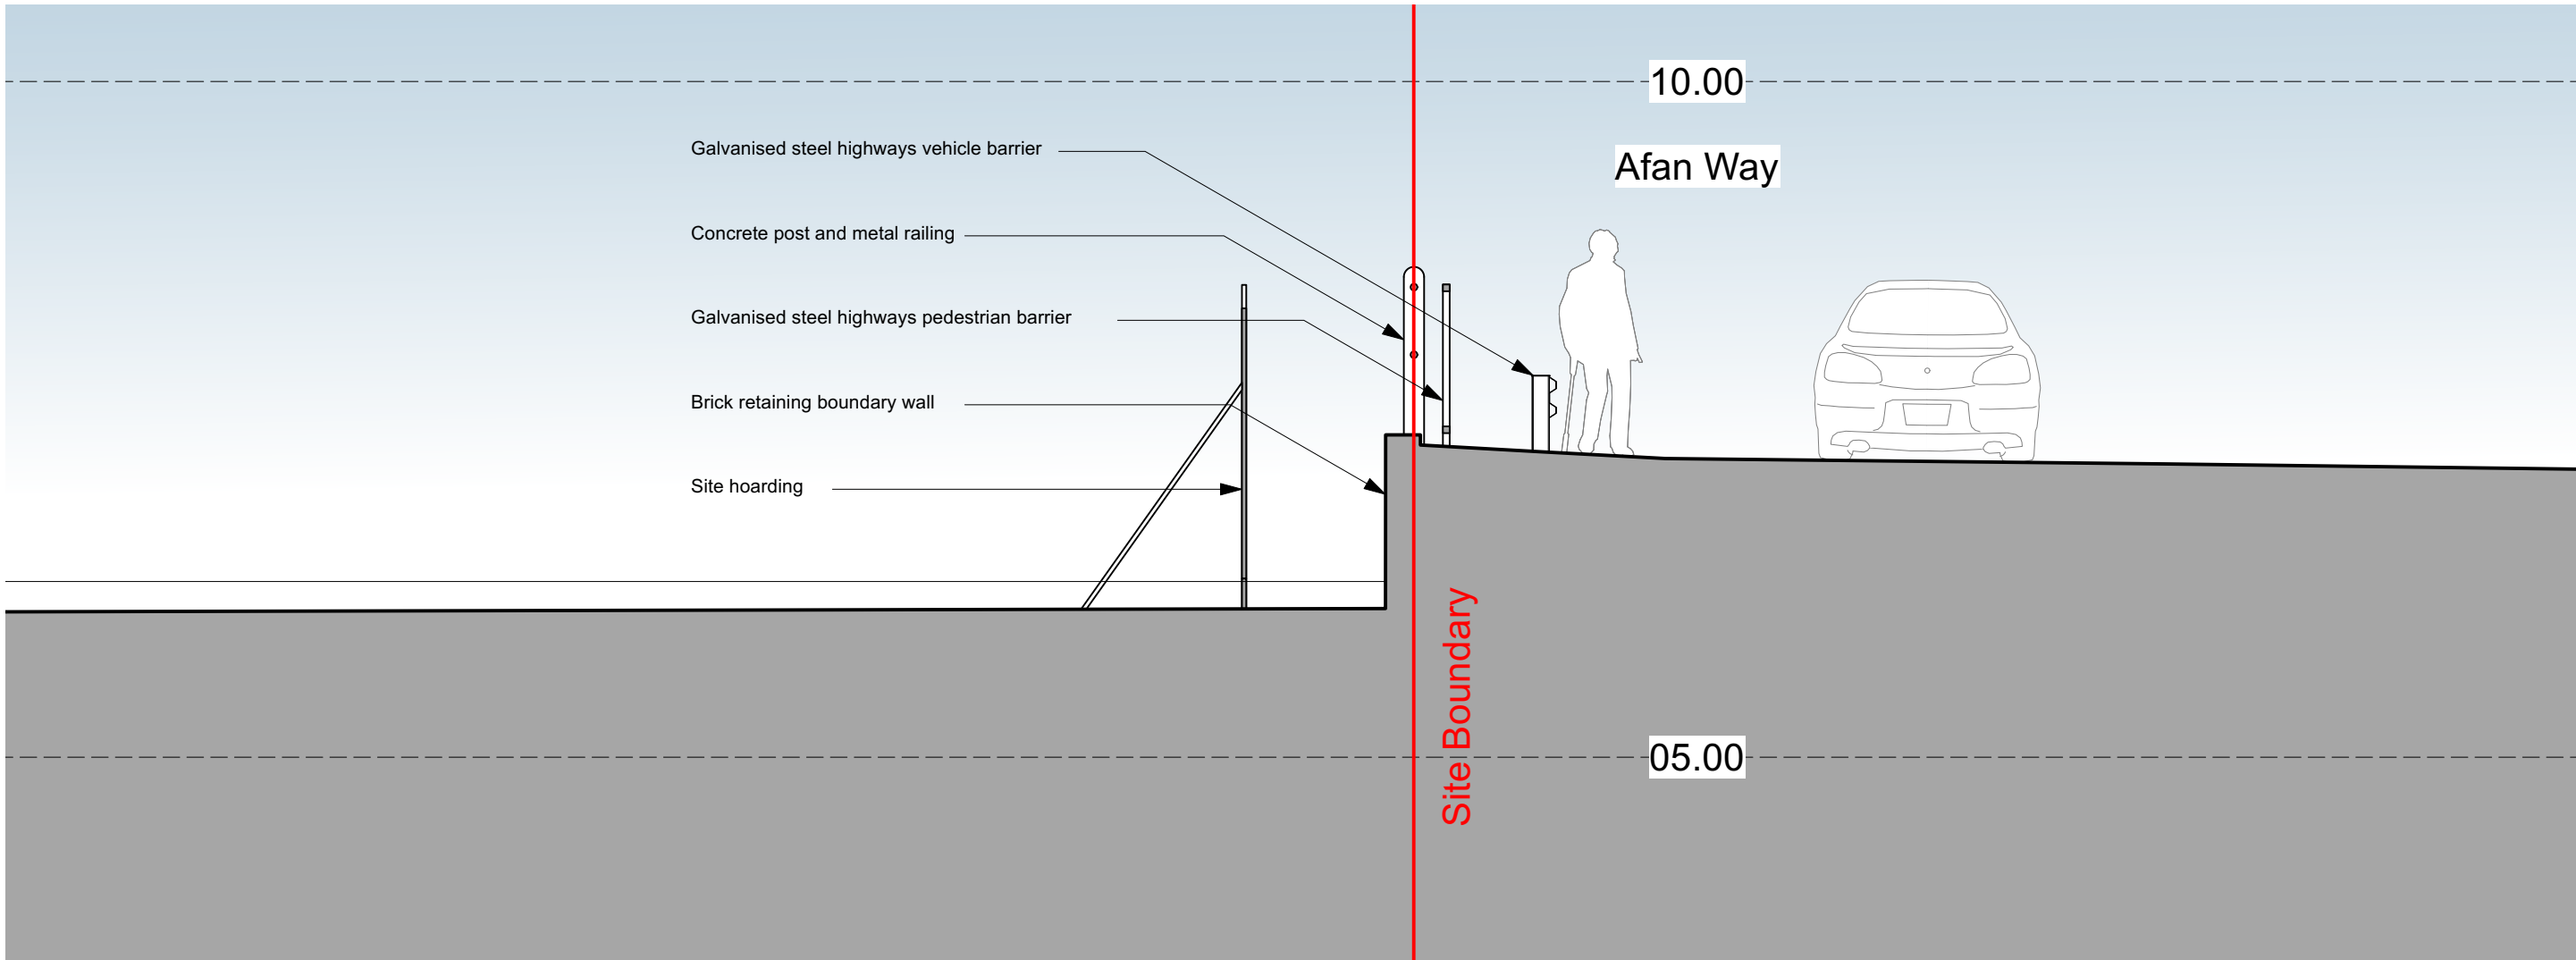


Existing Section 2

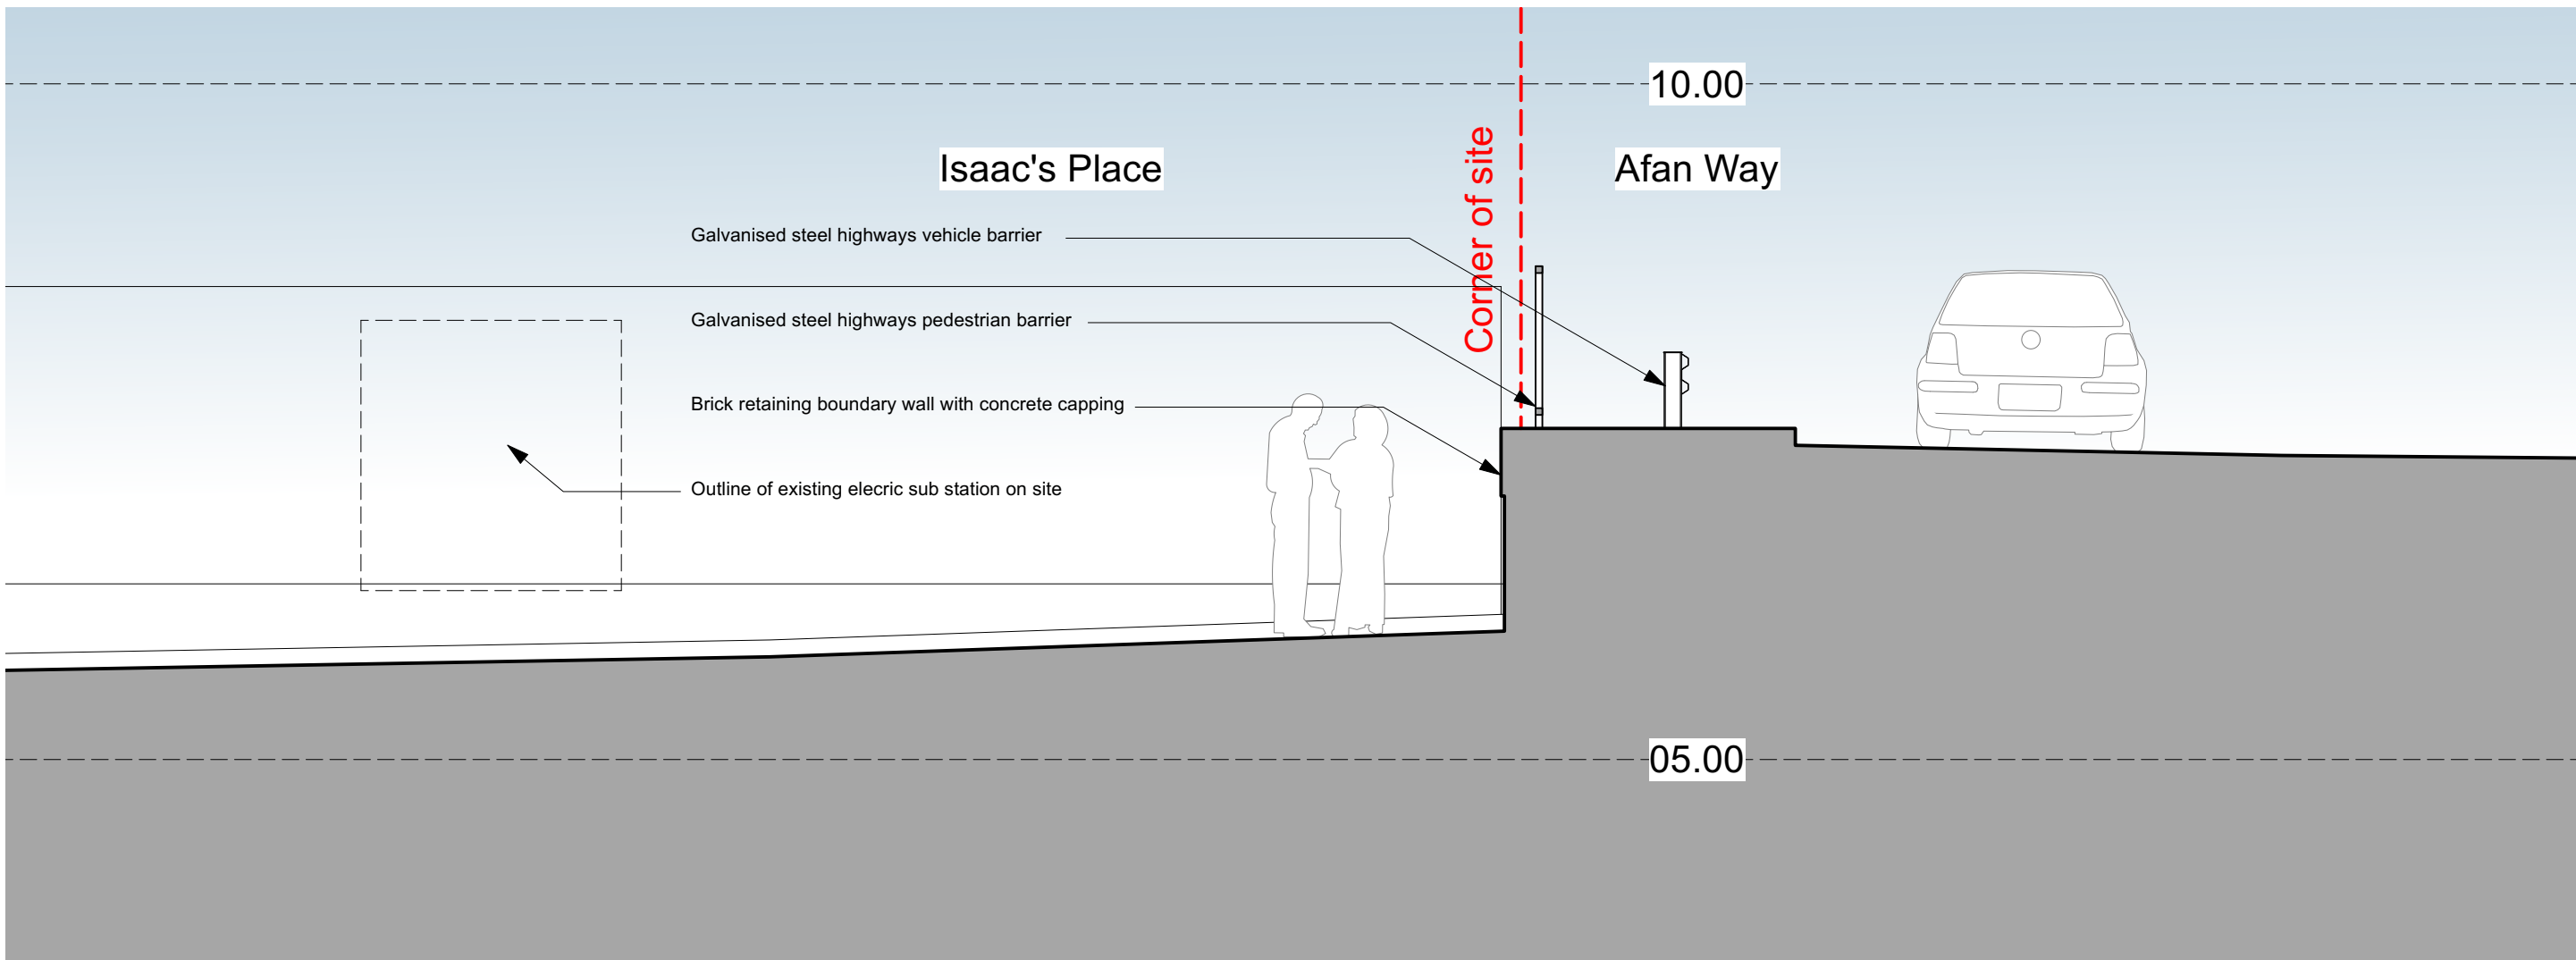


Existing Section 3

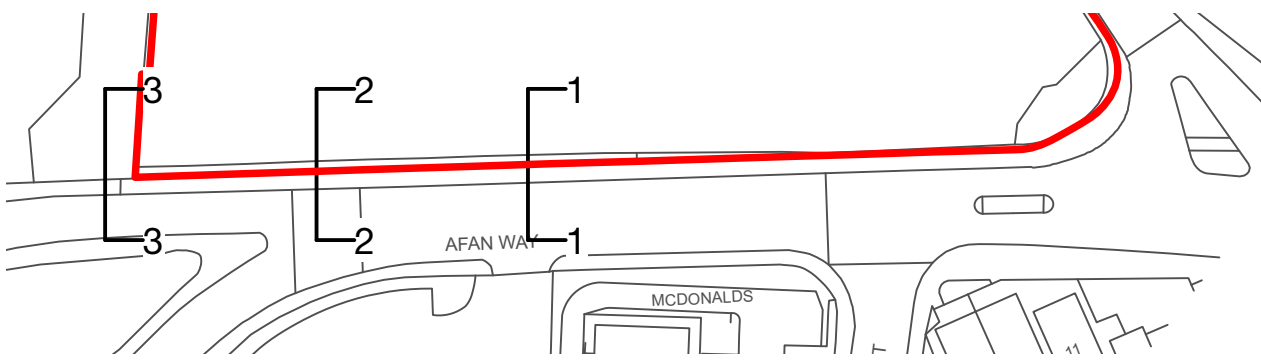


Existing Key Plan Extract (NTS)

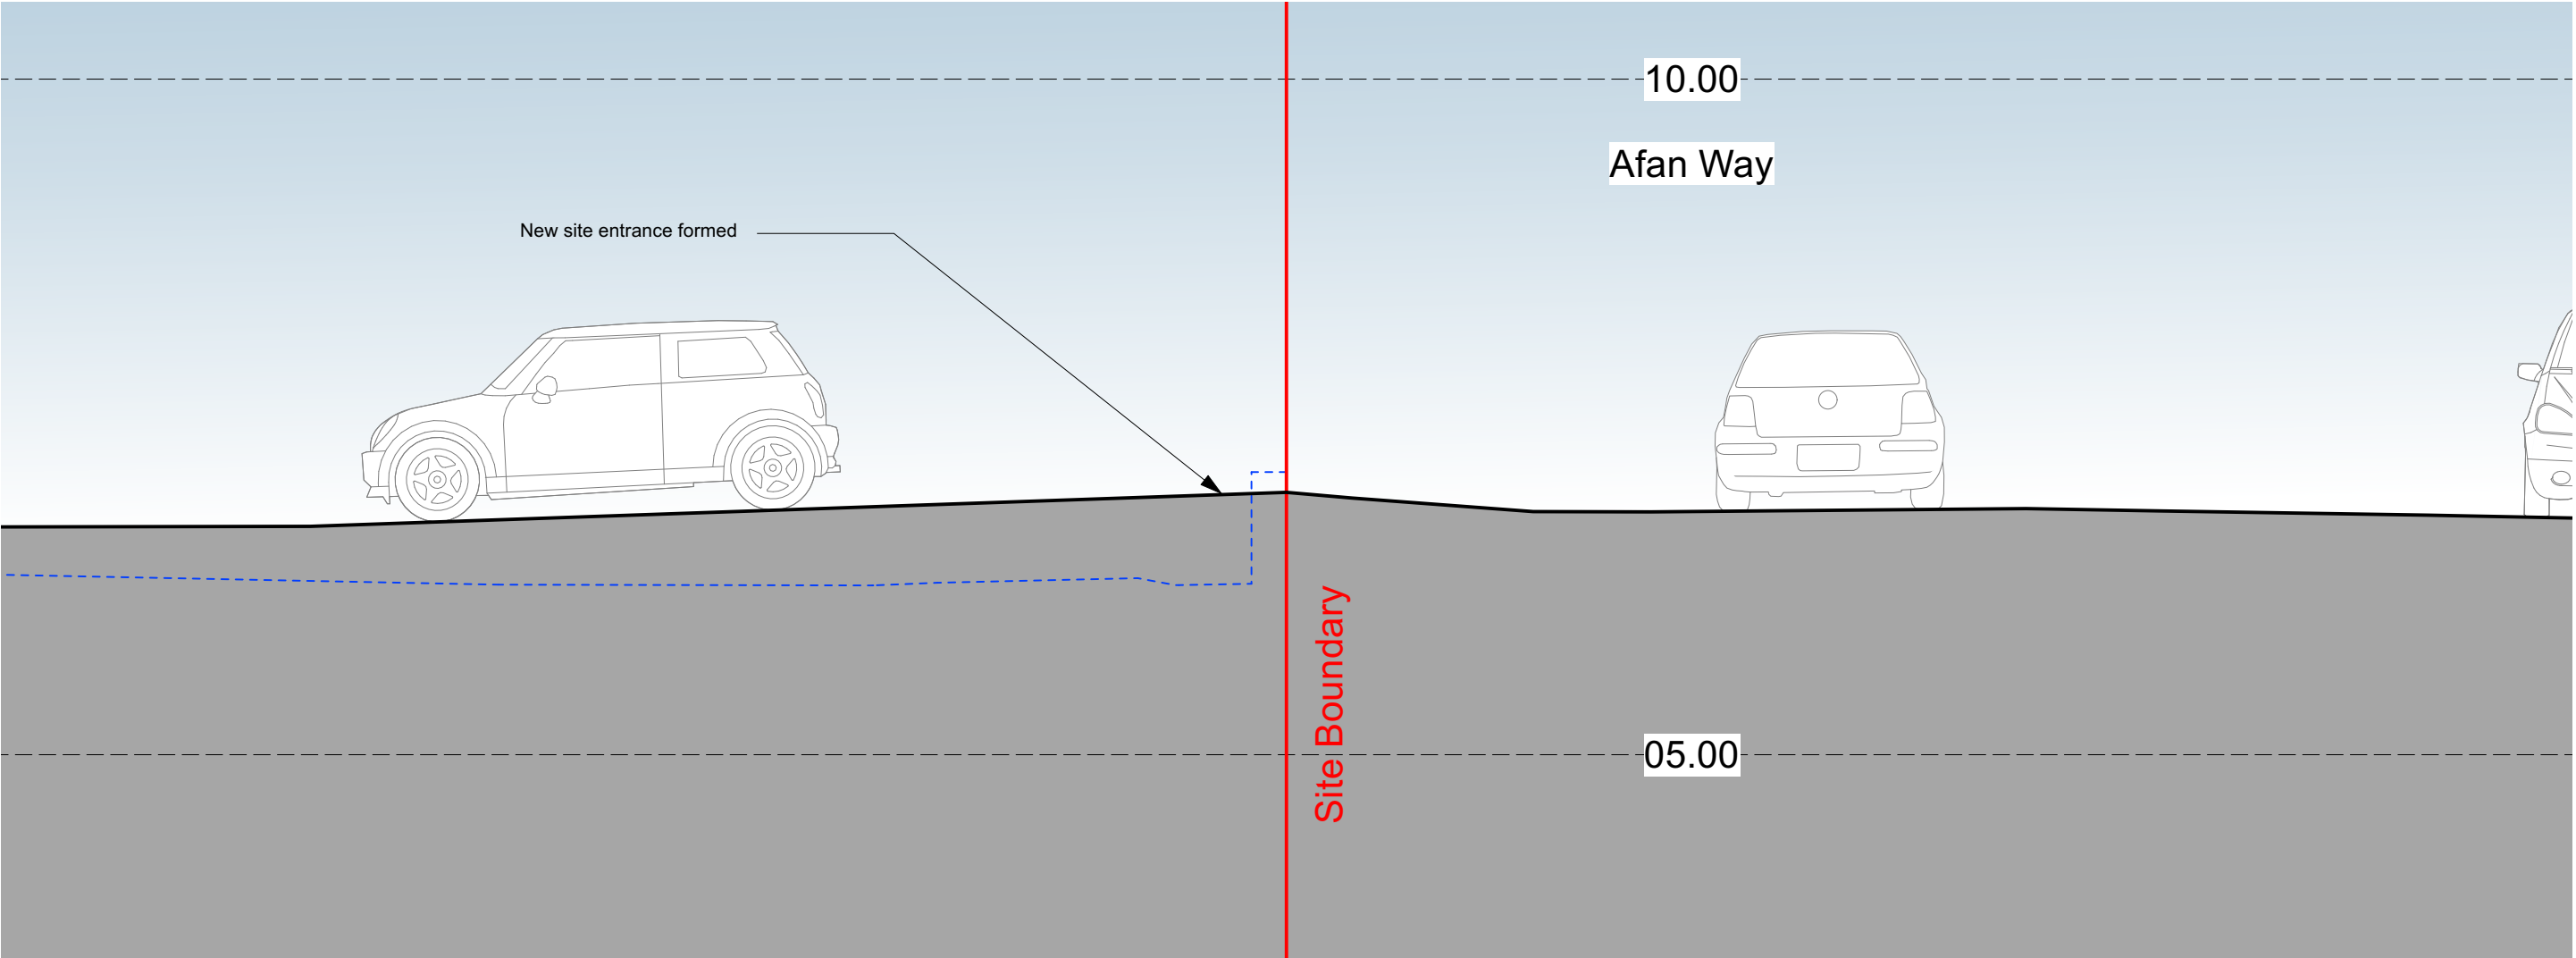


Proposed Section 1

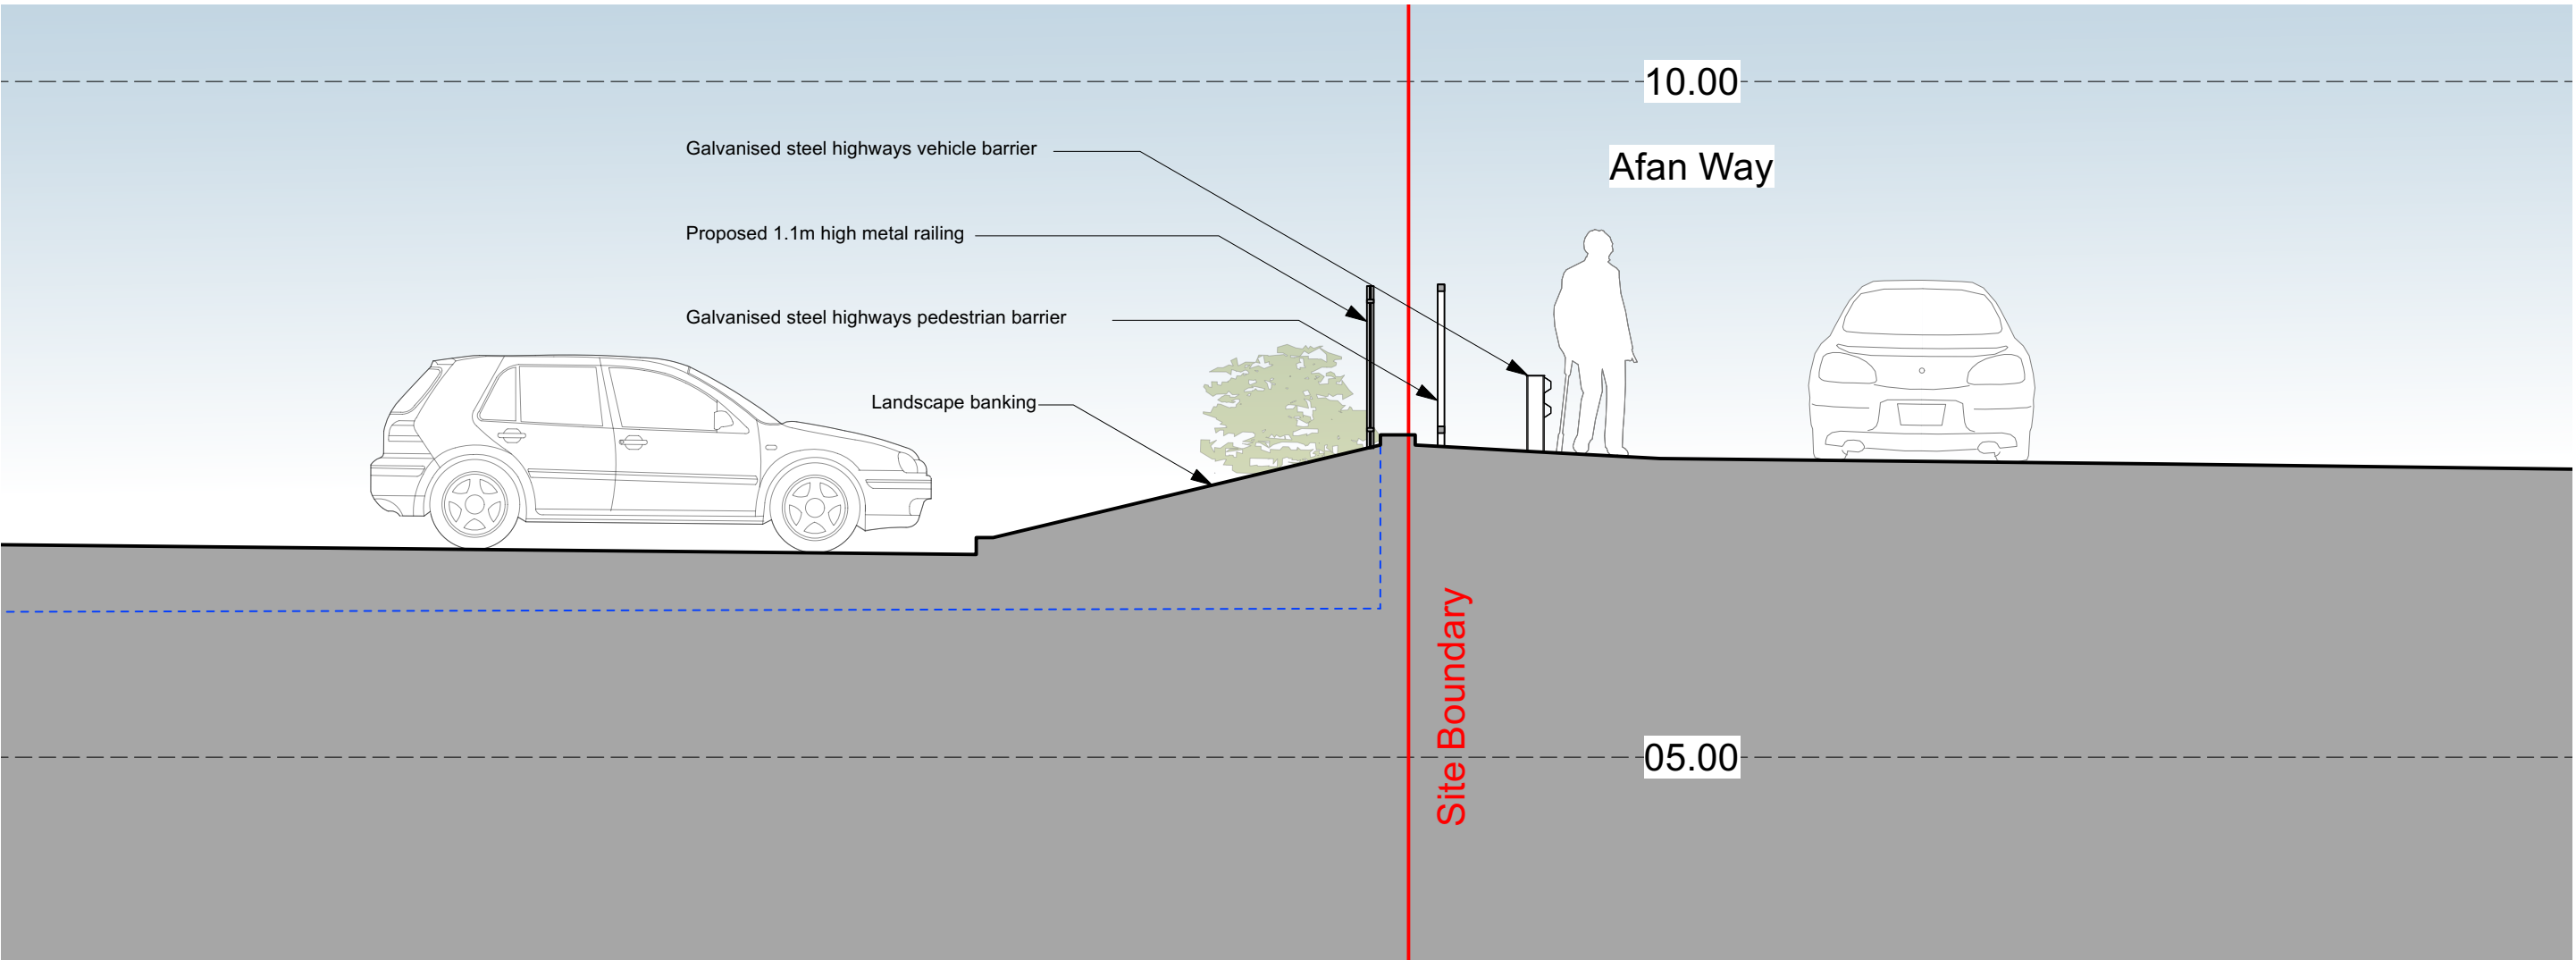

Proposed Section 2

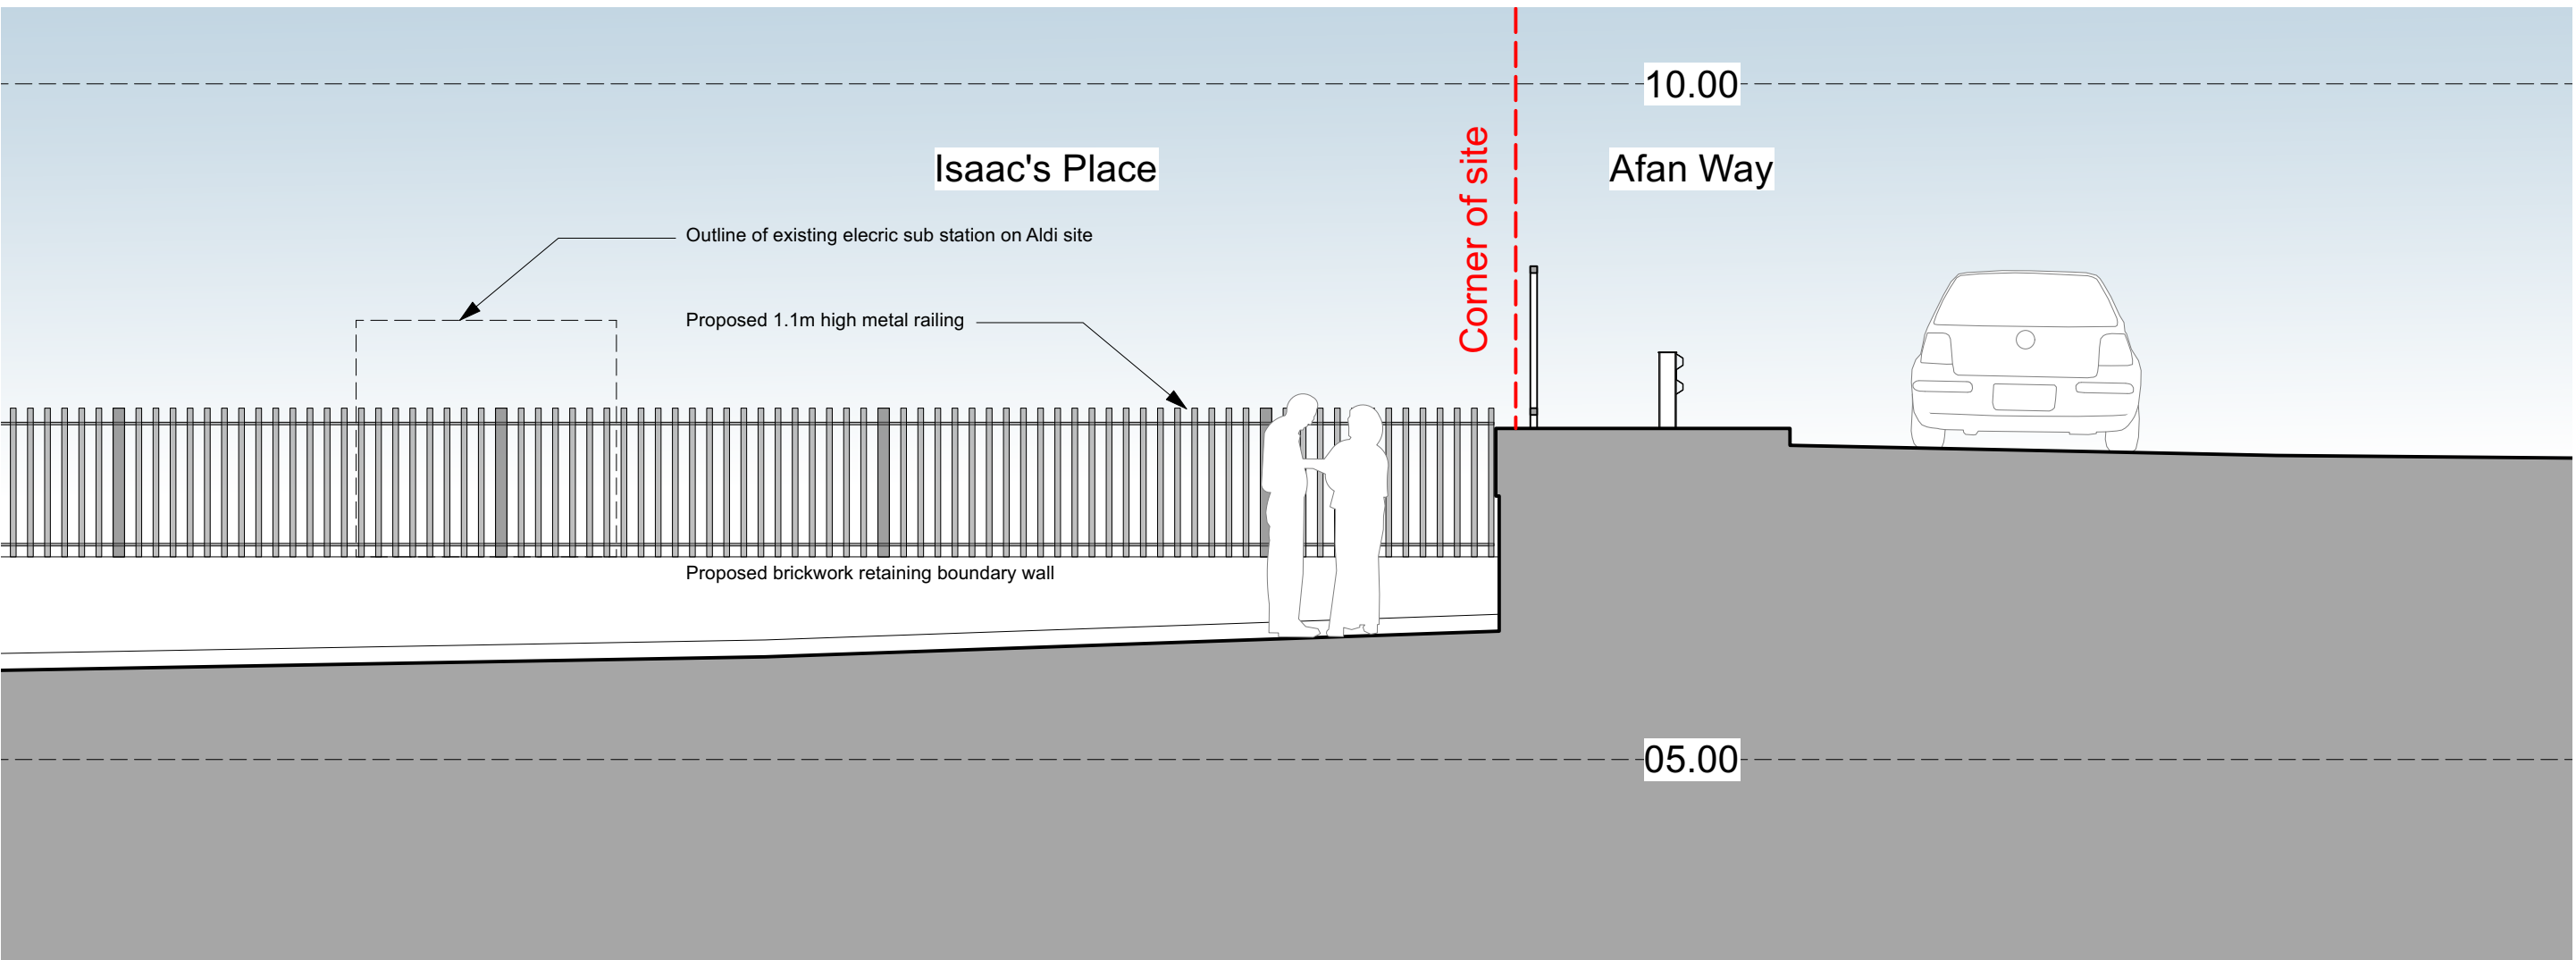

Proposed Section 3

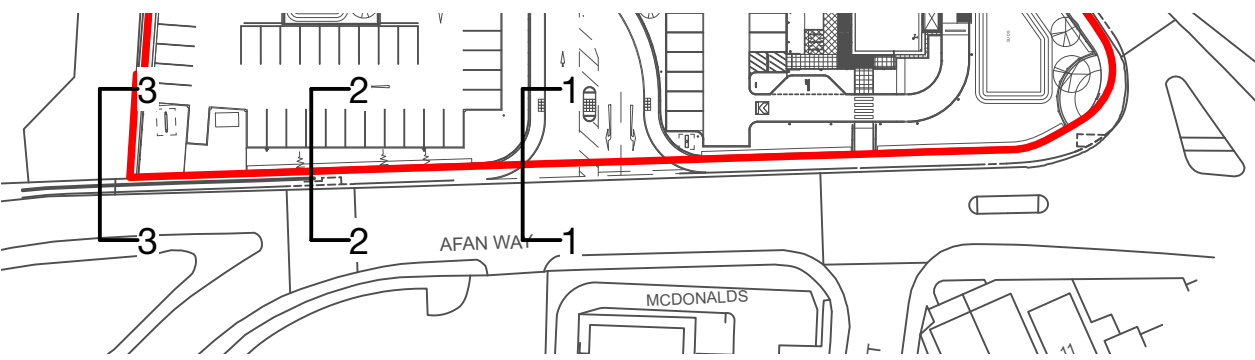

Proposed Key Plan Extract (NTS)



Kendall Kingscott
Chartered Architects
Chartered Building Surveyors
Interior Designers
CDM Services



ALDI

Client: Aldi Stores Ltd
Project: Burrows Yard, Afan Way, Port Talbot
Scale: 1:50
Drawing Title: CROSS SECTIONS ONTO AFAN WAY
Date: 29/04/24
Drawn: MP
Checked: JS
Purpose/Status: PLANNING

Project Number: 170466-2451
Drawing Number: P01
Revision: P01

© Copyright
Do not scale this drawing
Check all dimensions and levels on site
Only to be used on the site for which designed. The electronic transmission of design information contained in this drawing is carried out entirely at the user's risk and Kendall Kingscott Ltd. will have no liability for any errors or inaccuracies arising therefrom. The production of amended or updated information from the said design information by the user is entirely the responsibility of the user and Kendall Kingscott Ltd. shall have no responsibility in respect thereof whatsoever.