




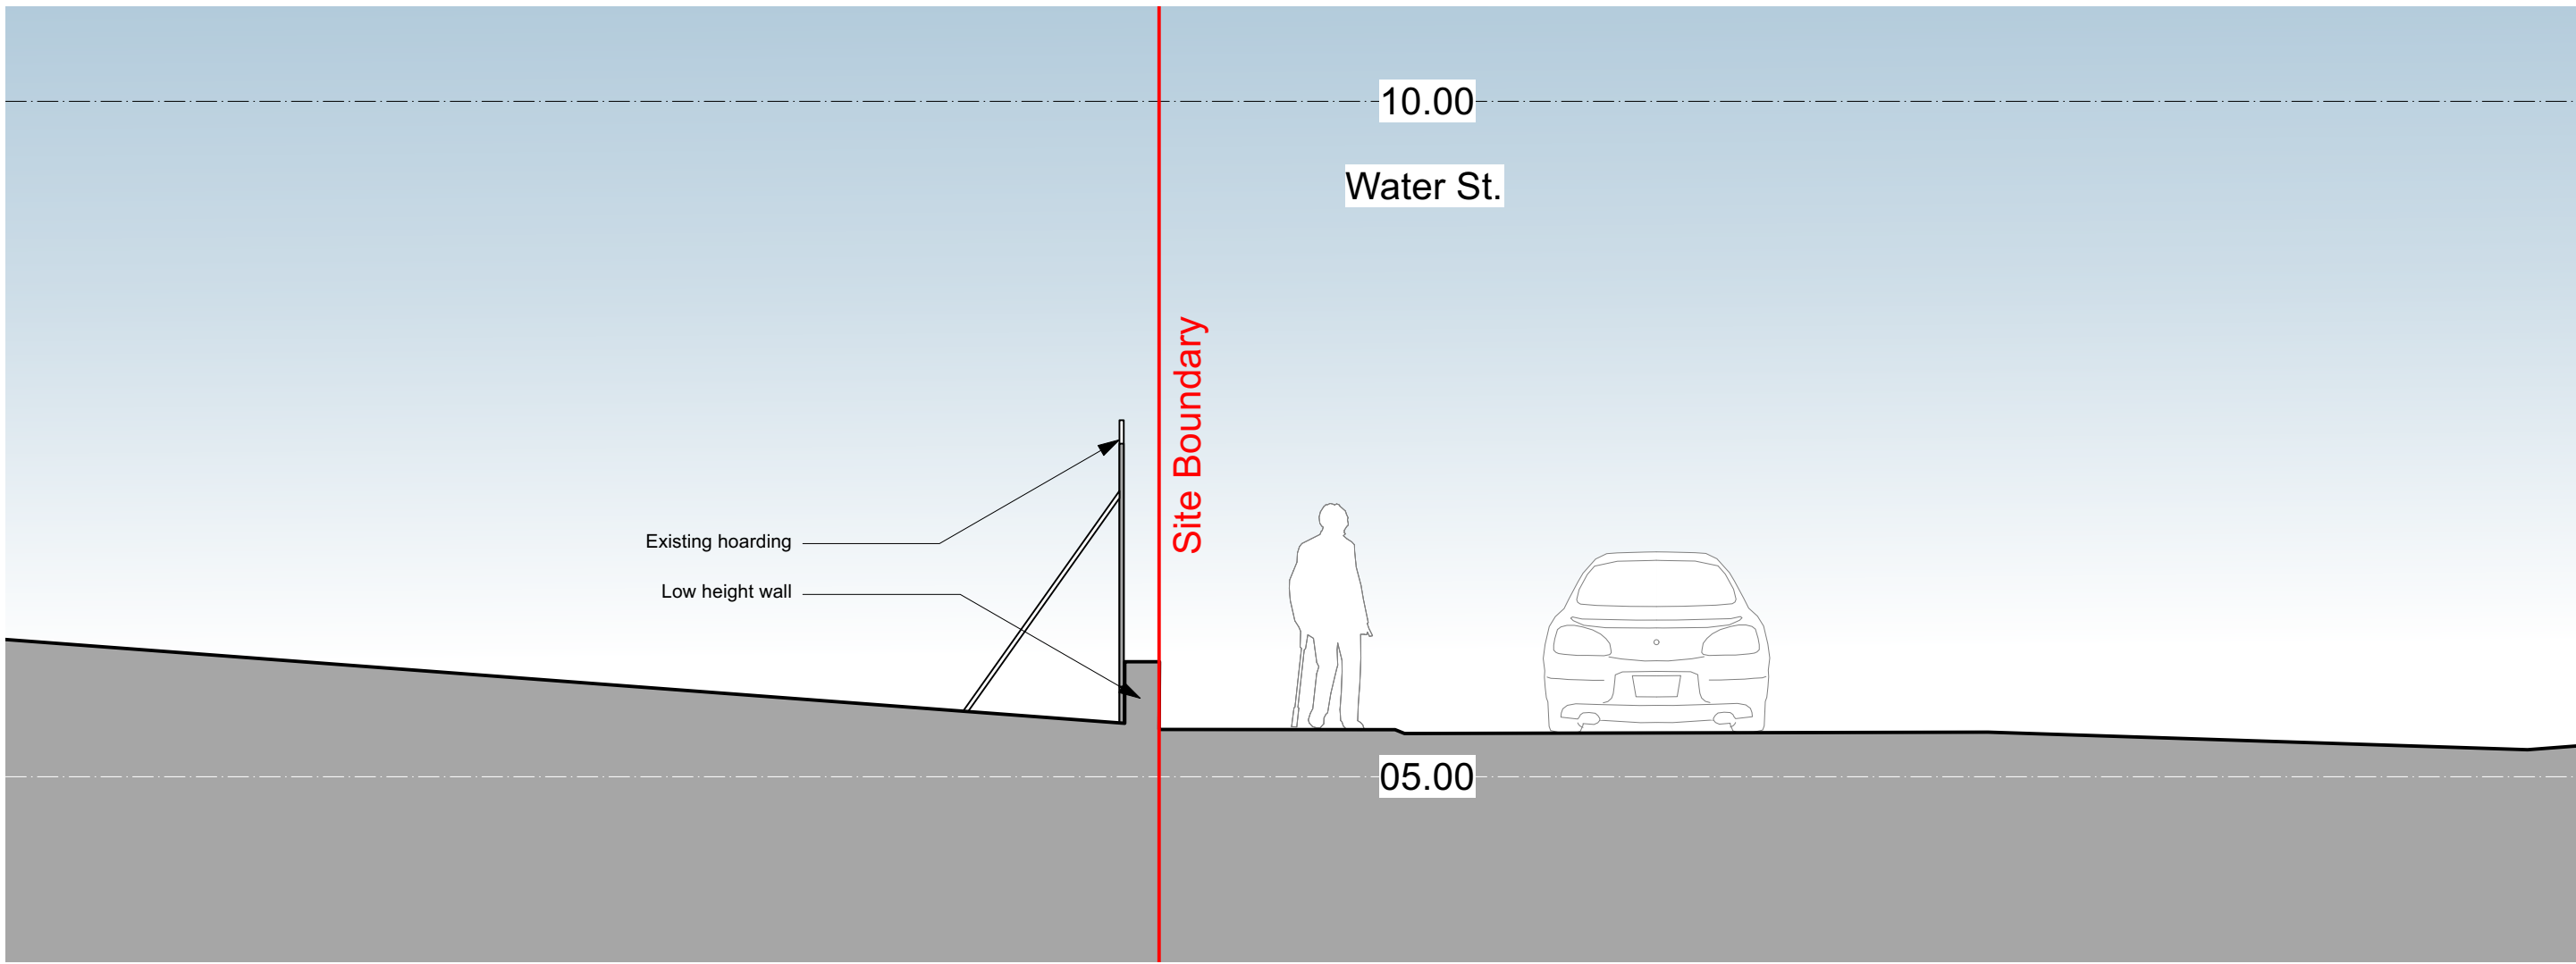

Existing Section 4

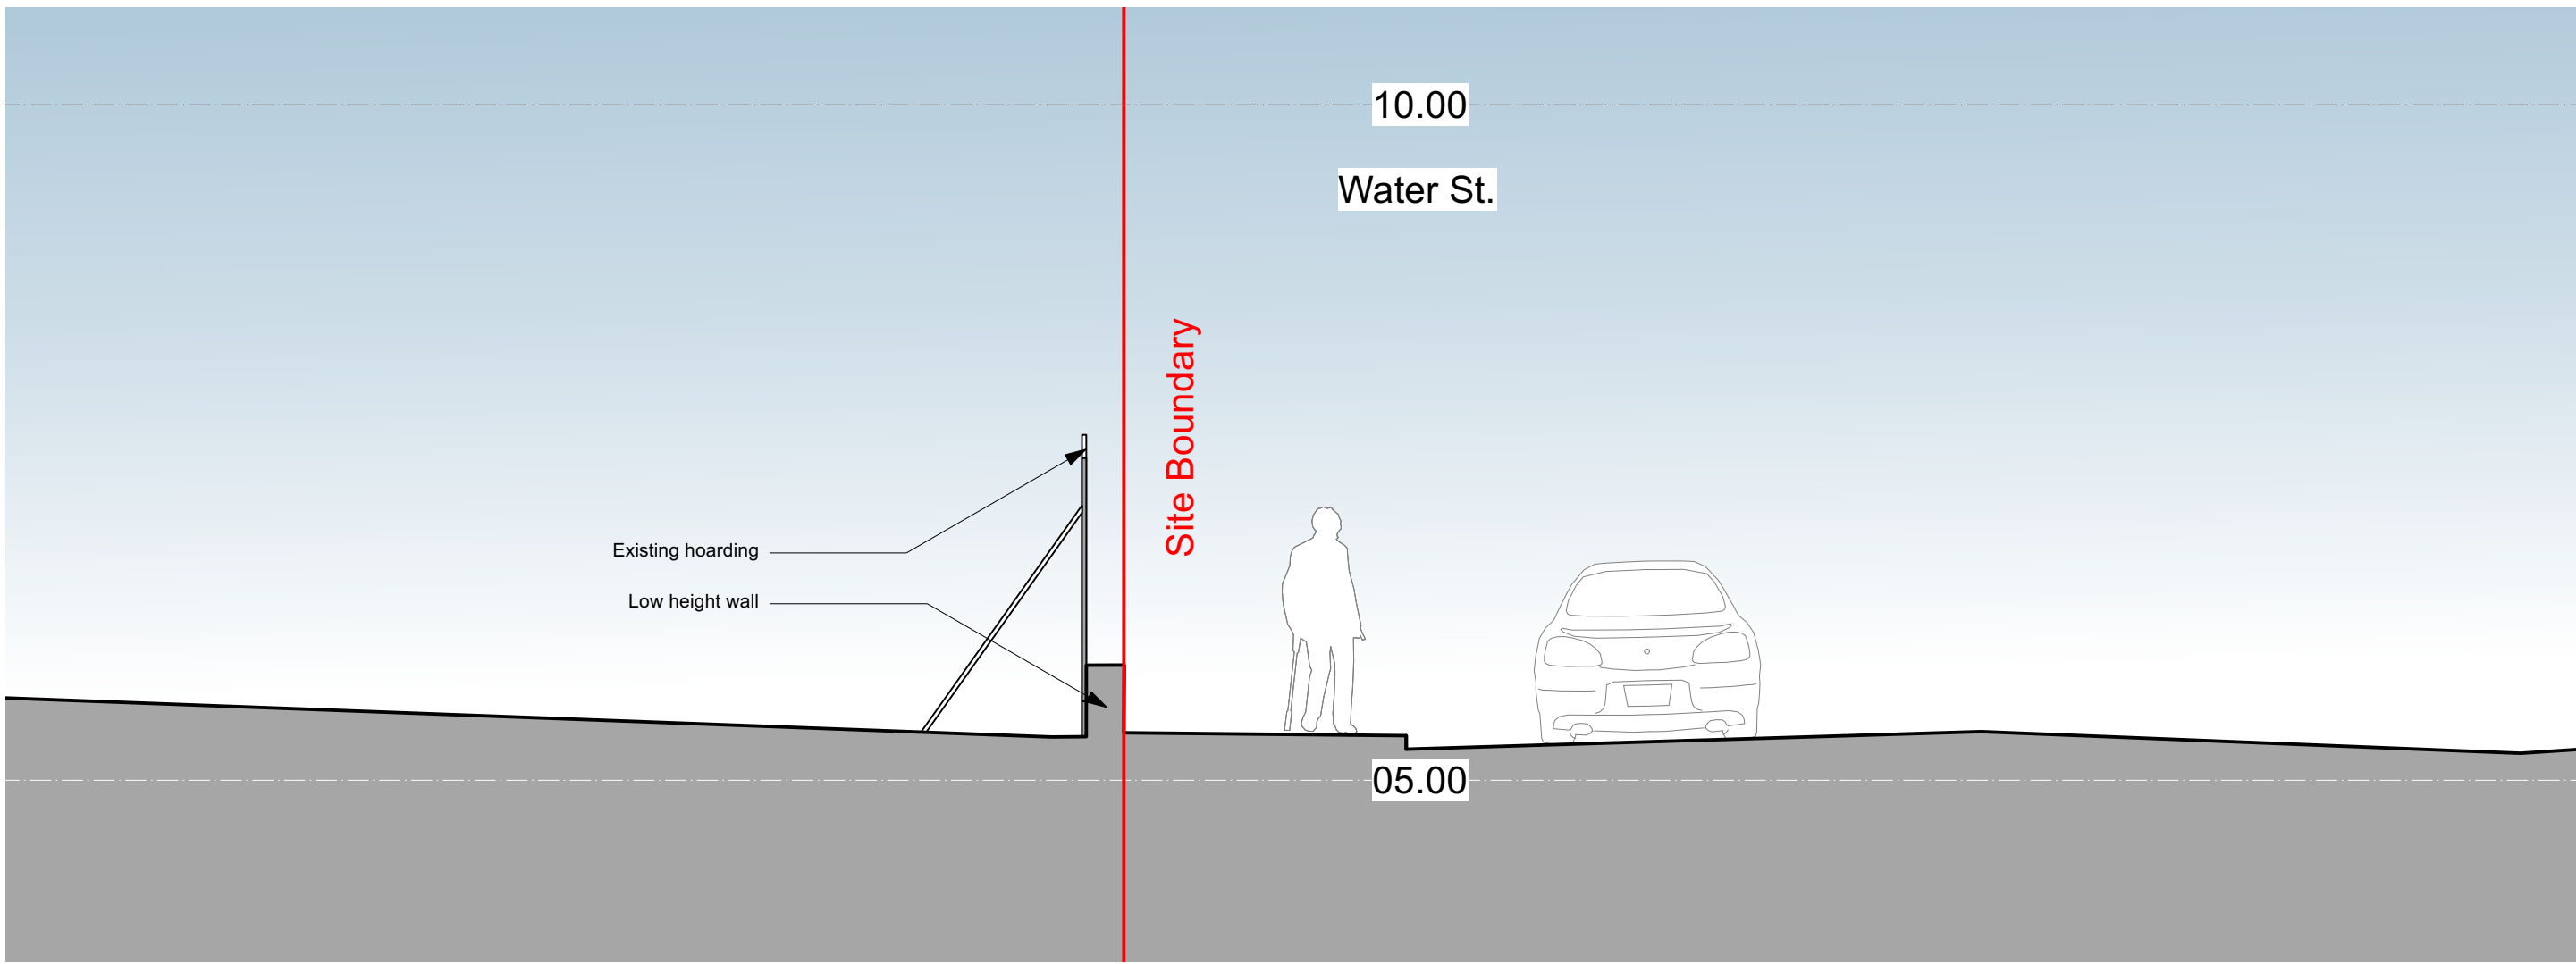


Existing Section 5

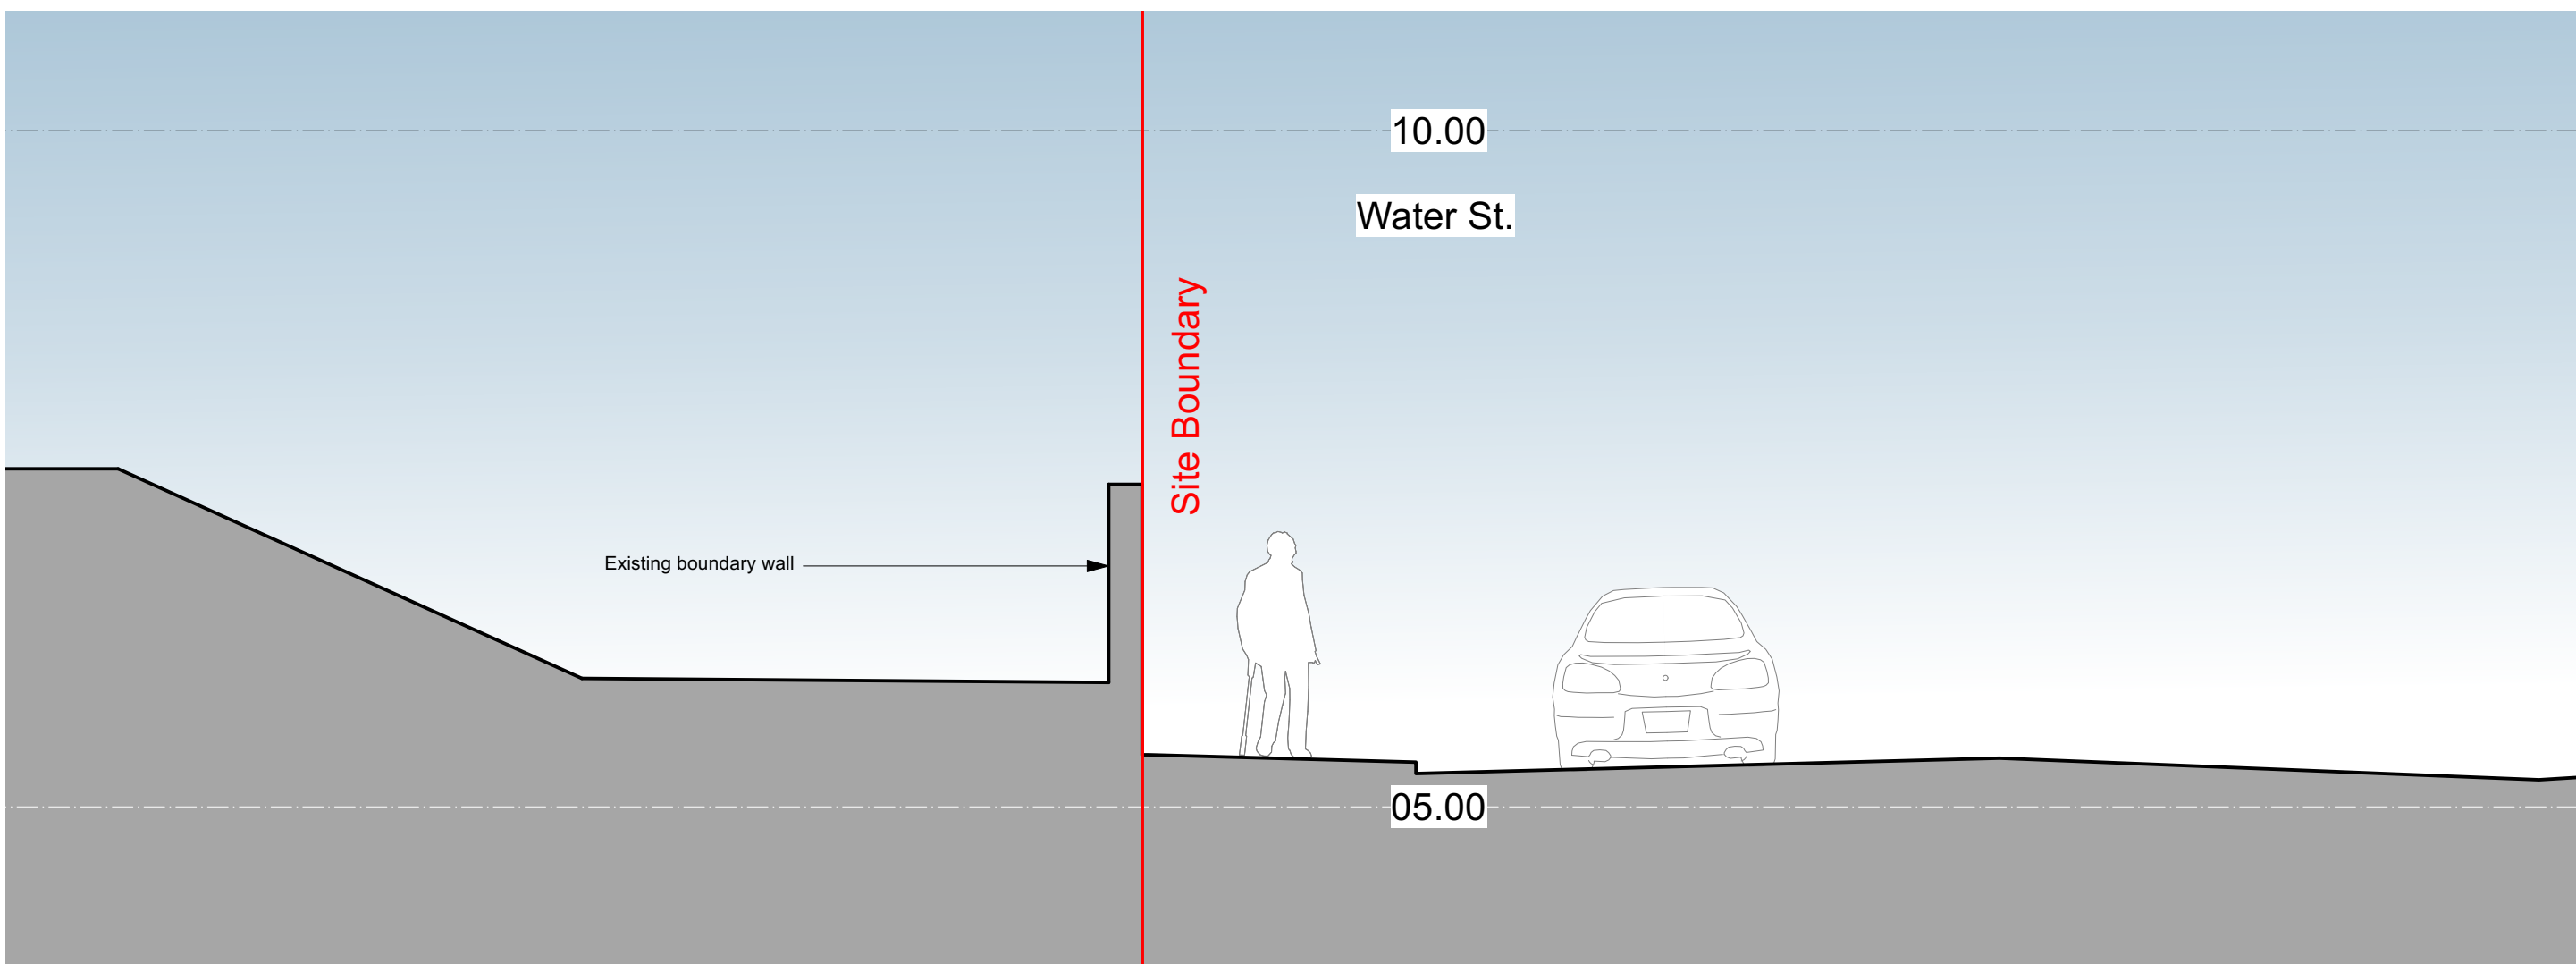


Existing Section 6


Scale 1:50 @ A1

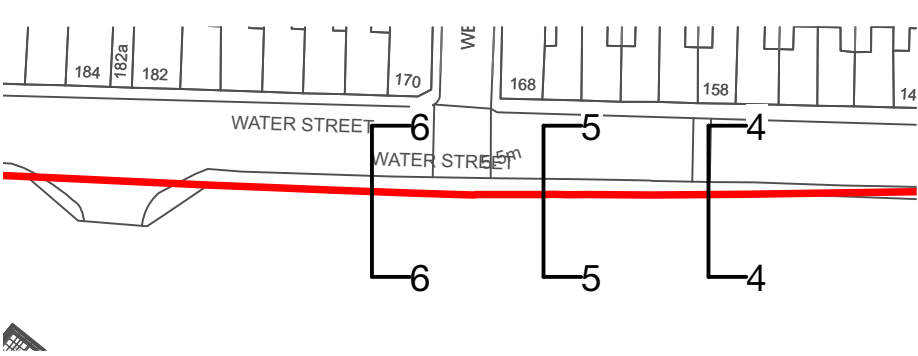


Existing Key Plan Extract (NTS)

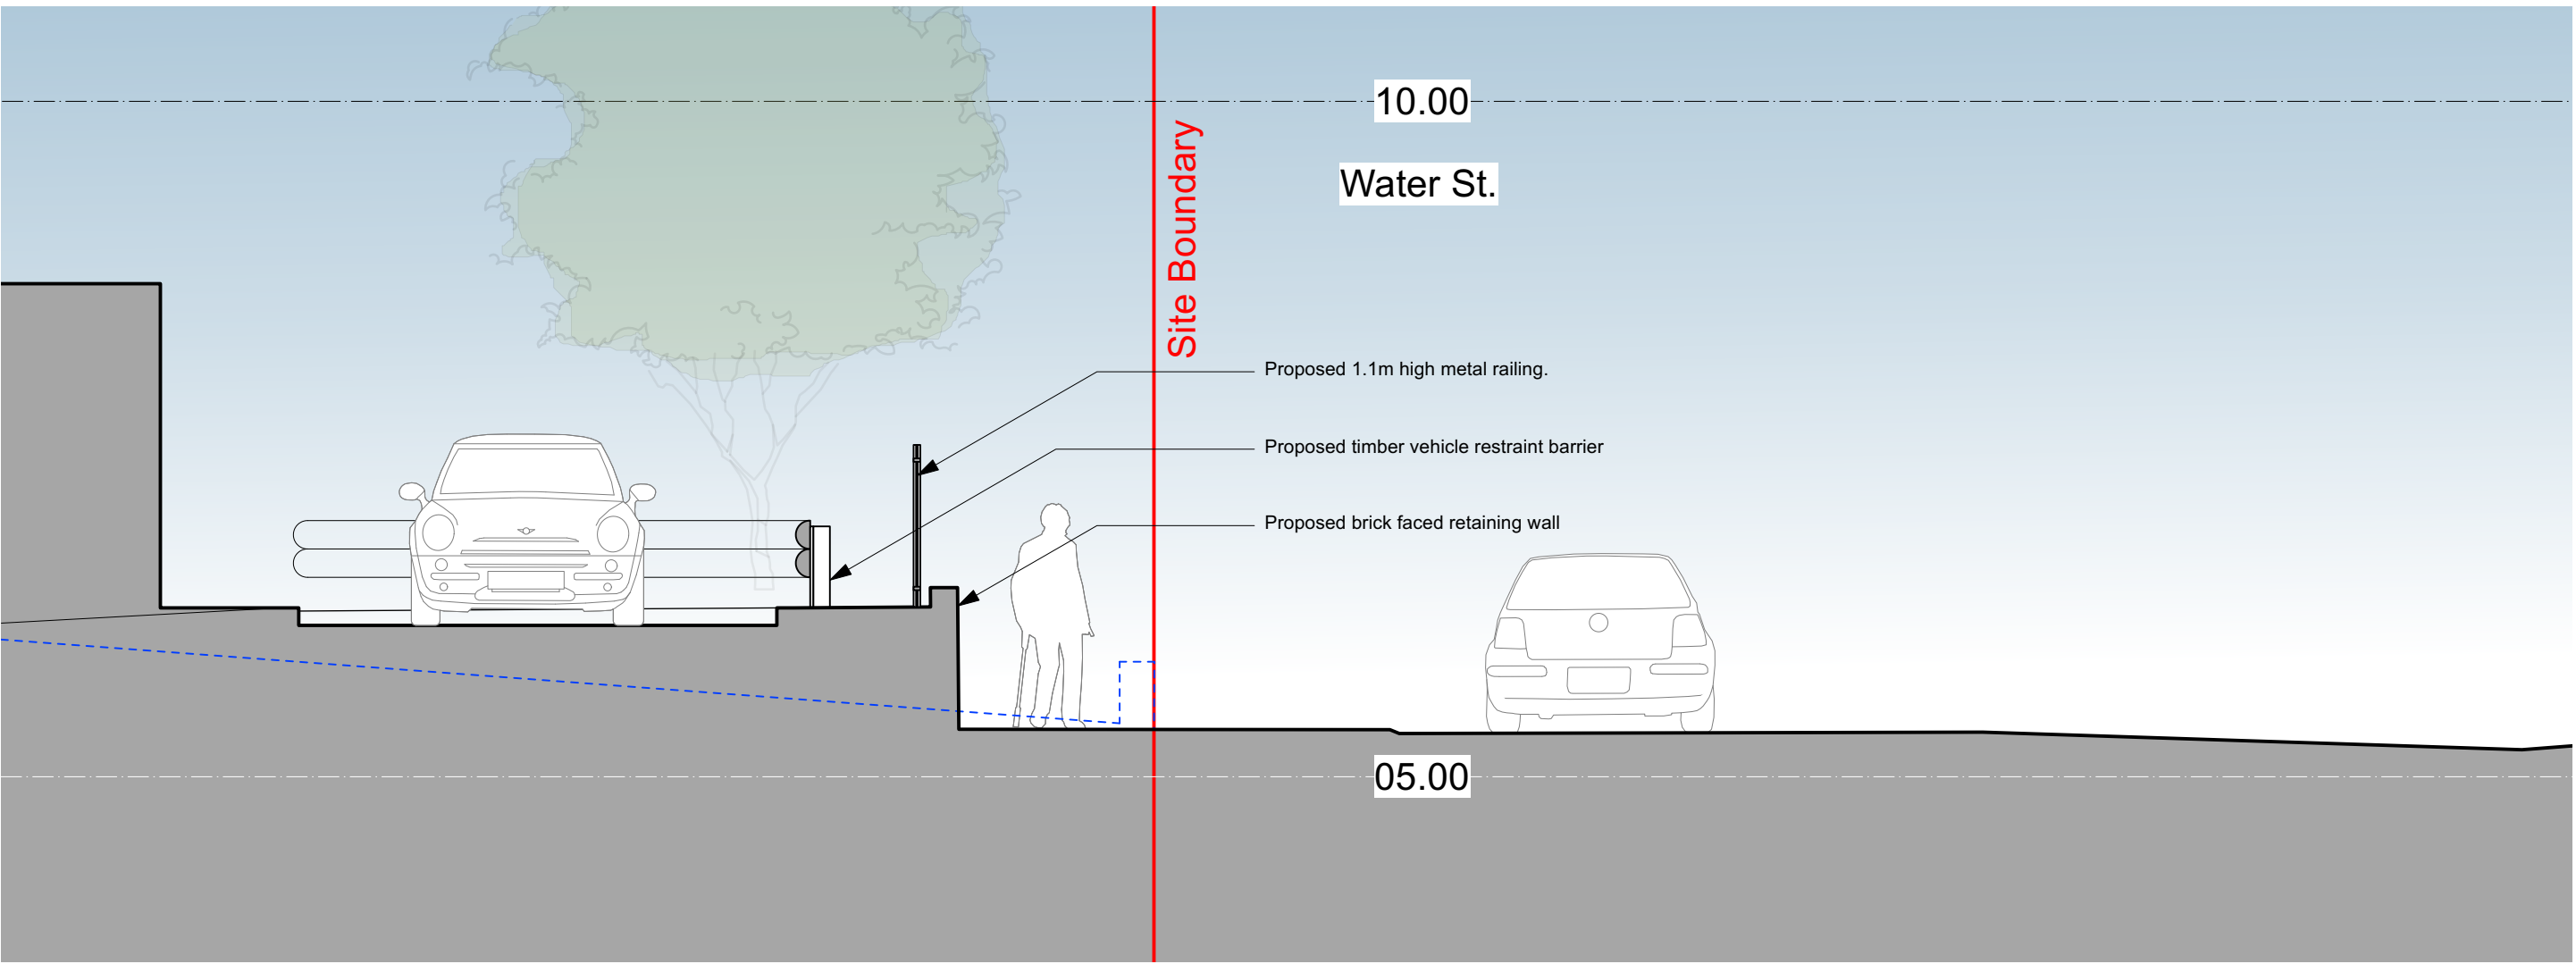

Proposed Section 4

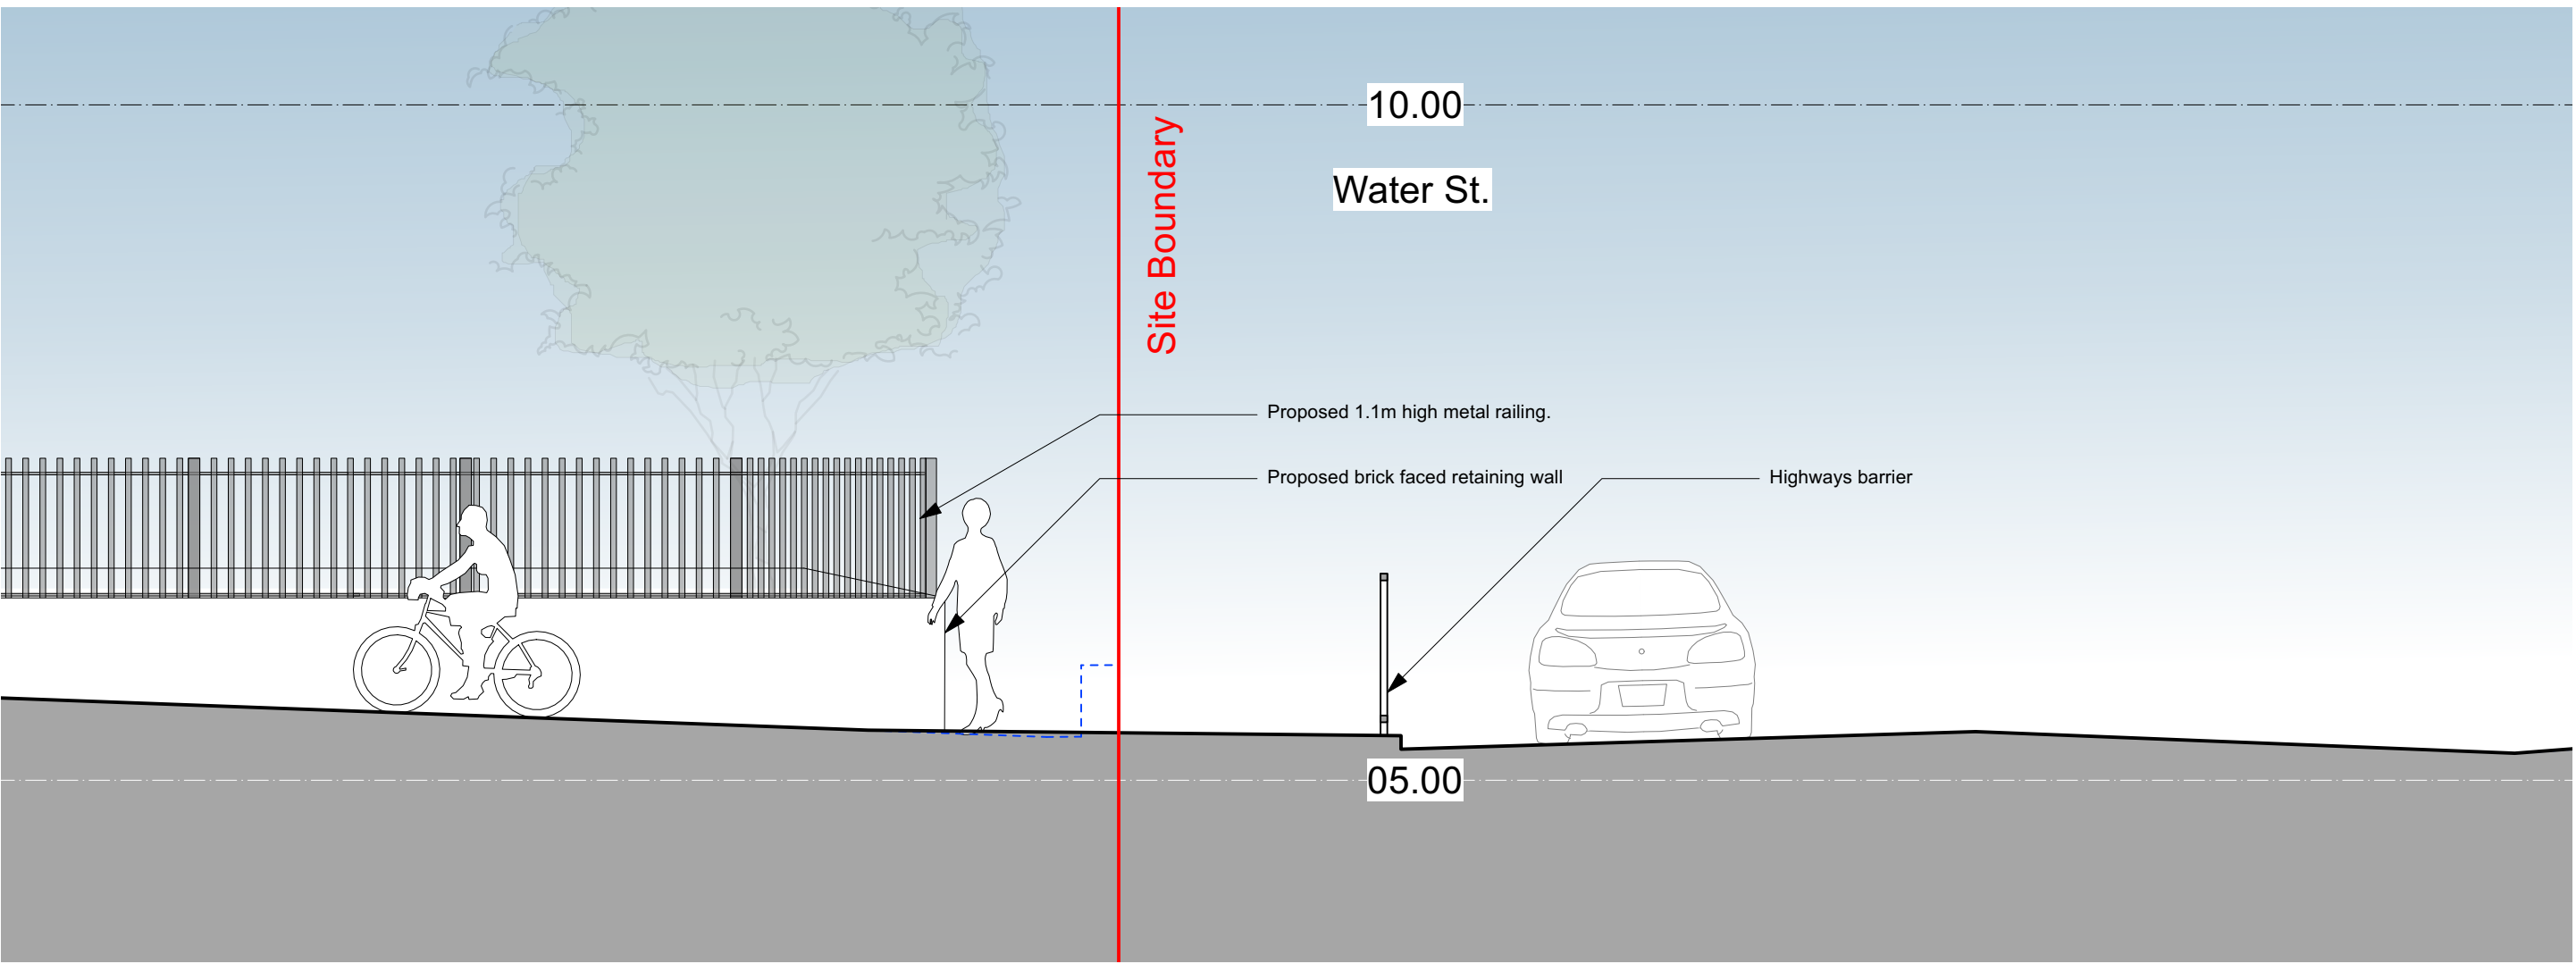


Proposed Section 5

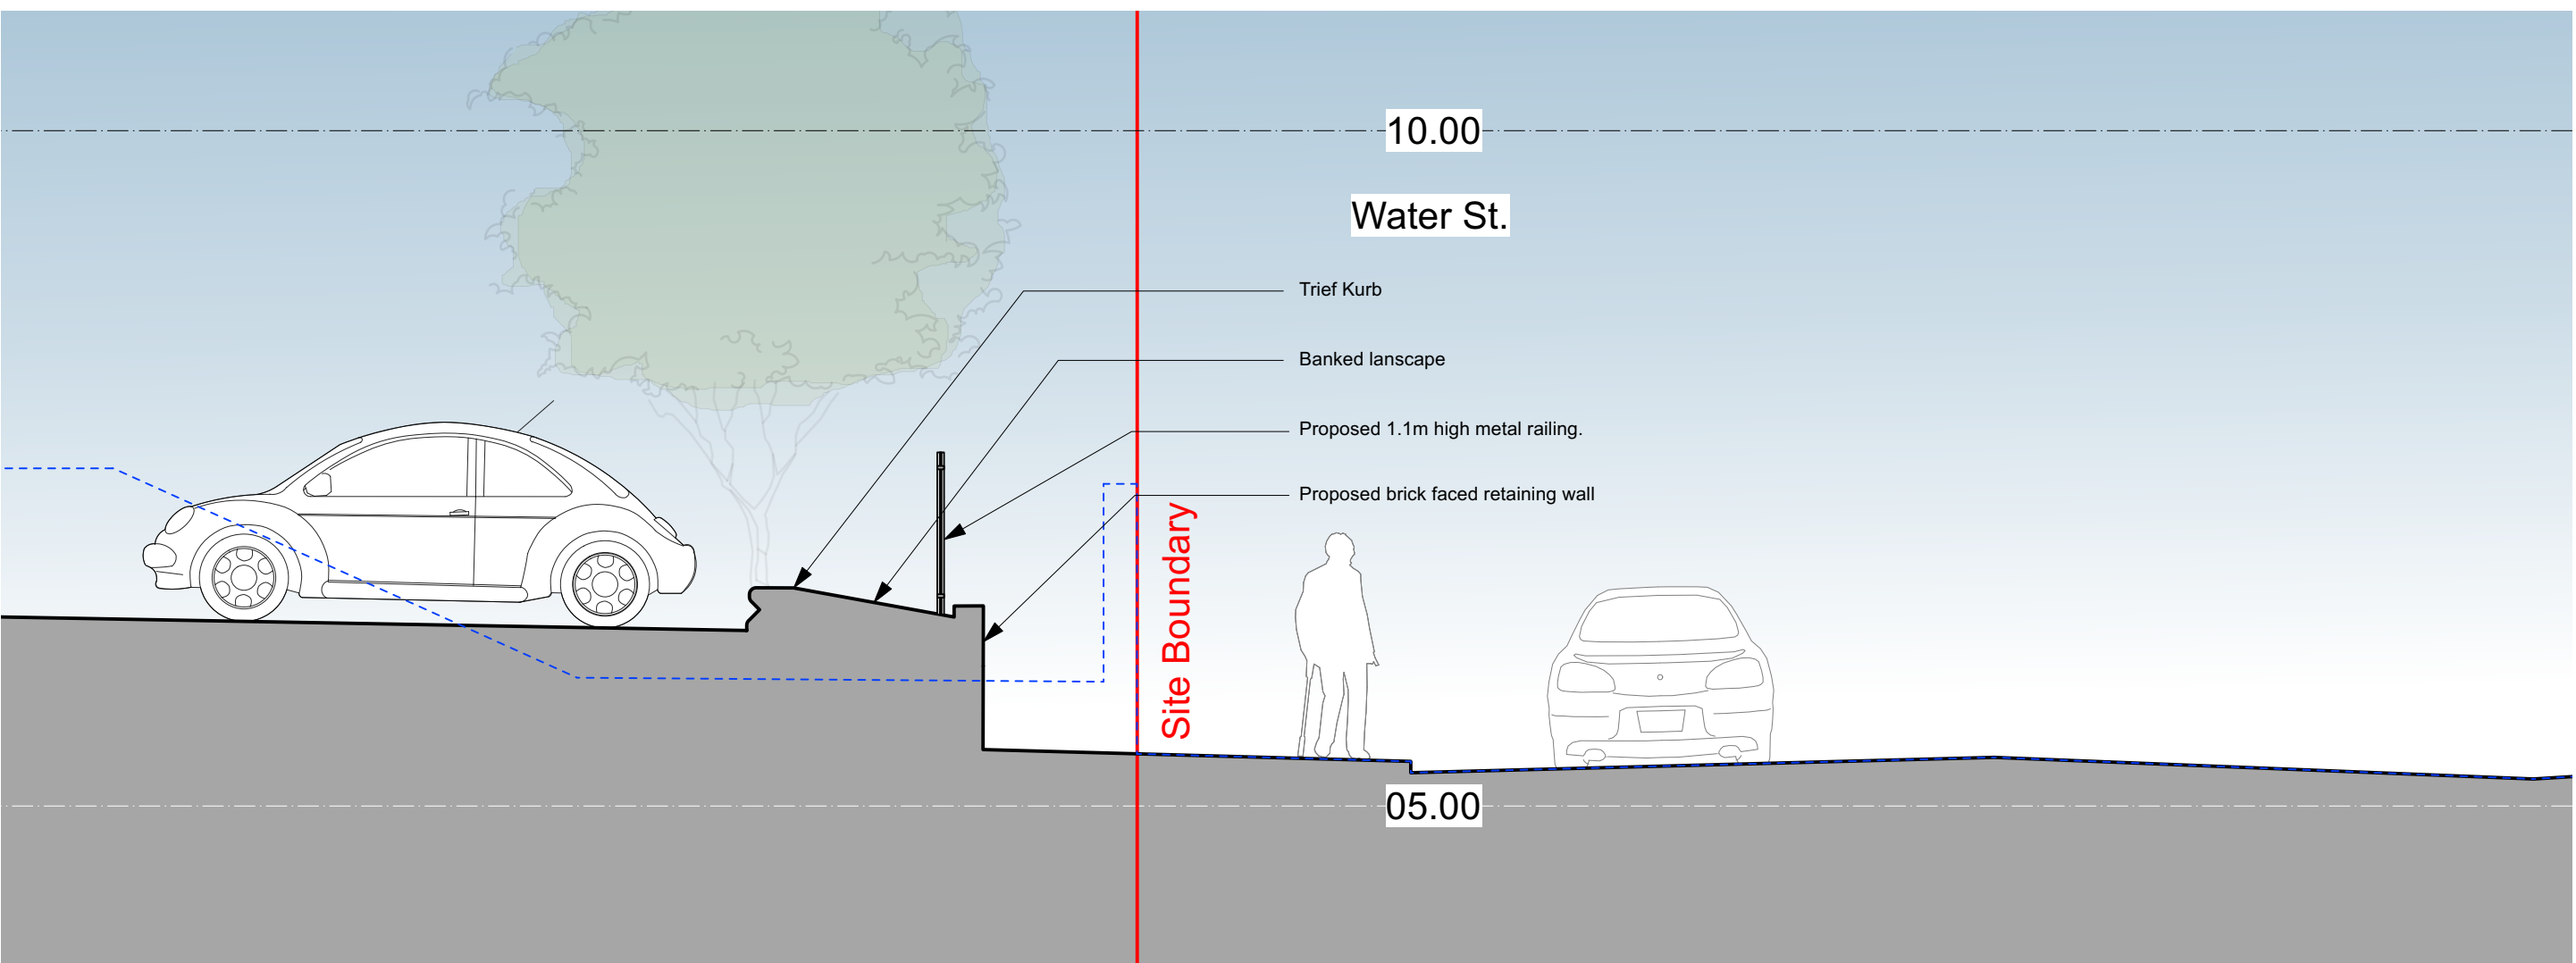

Proposed Section 6

Scale 1:50 @ A1

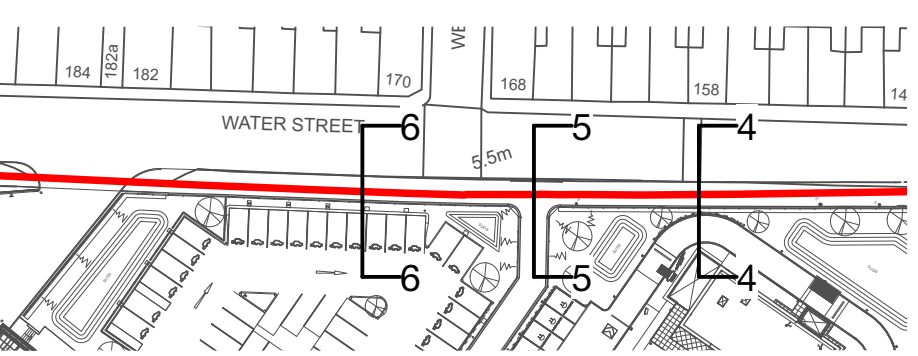

Proposed Key Plan Extract (NTS)



Kendall Kingscott

Project: Burrows Yard, Afan Way, Port Talbot
Client: Aldi Stores Ltd
Scale: 1:50
Paper Size: ISO A1
Drawing Title: 170466 PORT TALBOT. PLANNING.vwx
Date: 29/04/24
Drawn: MP
Checked: JS
Purpose/Status: PLANNING

Rev	Date	By	App	Note
P01	29/04/2024	MP	JS	First Issue
CROSS SECTIONS ONTO WATER STREET				
Project Number	Drawing Number	Revision		
170466-2452	P01			

Only to be used on the site for which designed. The electronic transmission of design information contained in this drawing is carried out entirely at the user's risk and Kendall Kingscott Ltd. will have no liability for any errors or inaccuracies arising therefrom. The production of amended or updated information from the said design information by the user is entirely the responsibility of the user and Kendall Kingscott Ltd. shall have no responsibility in respect thereof whatsoever.