




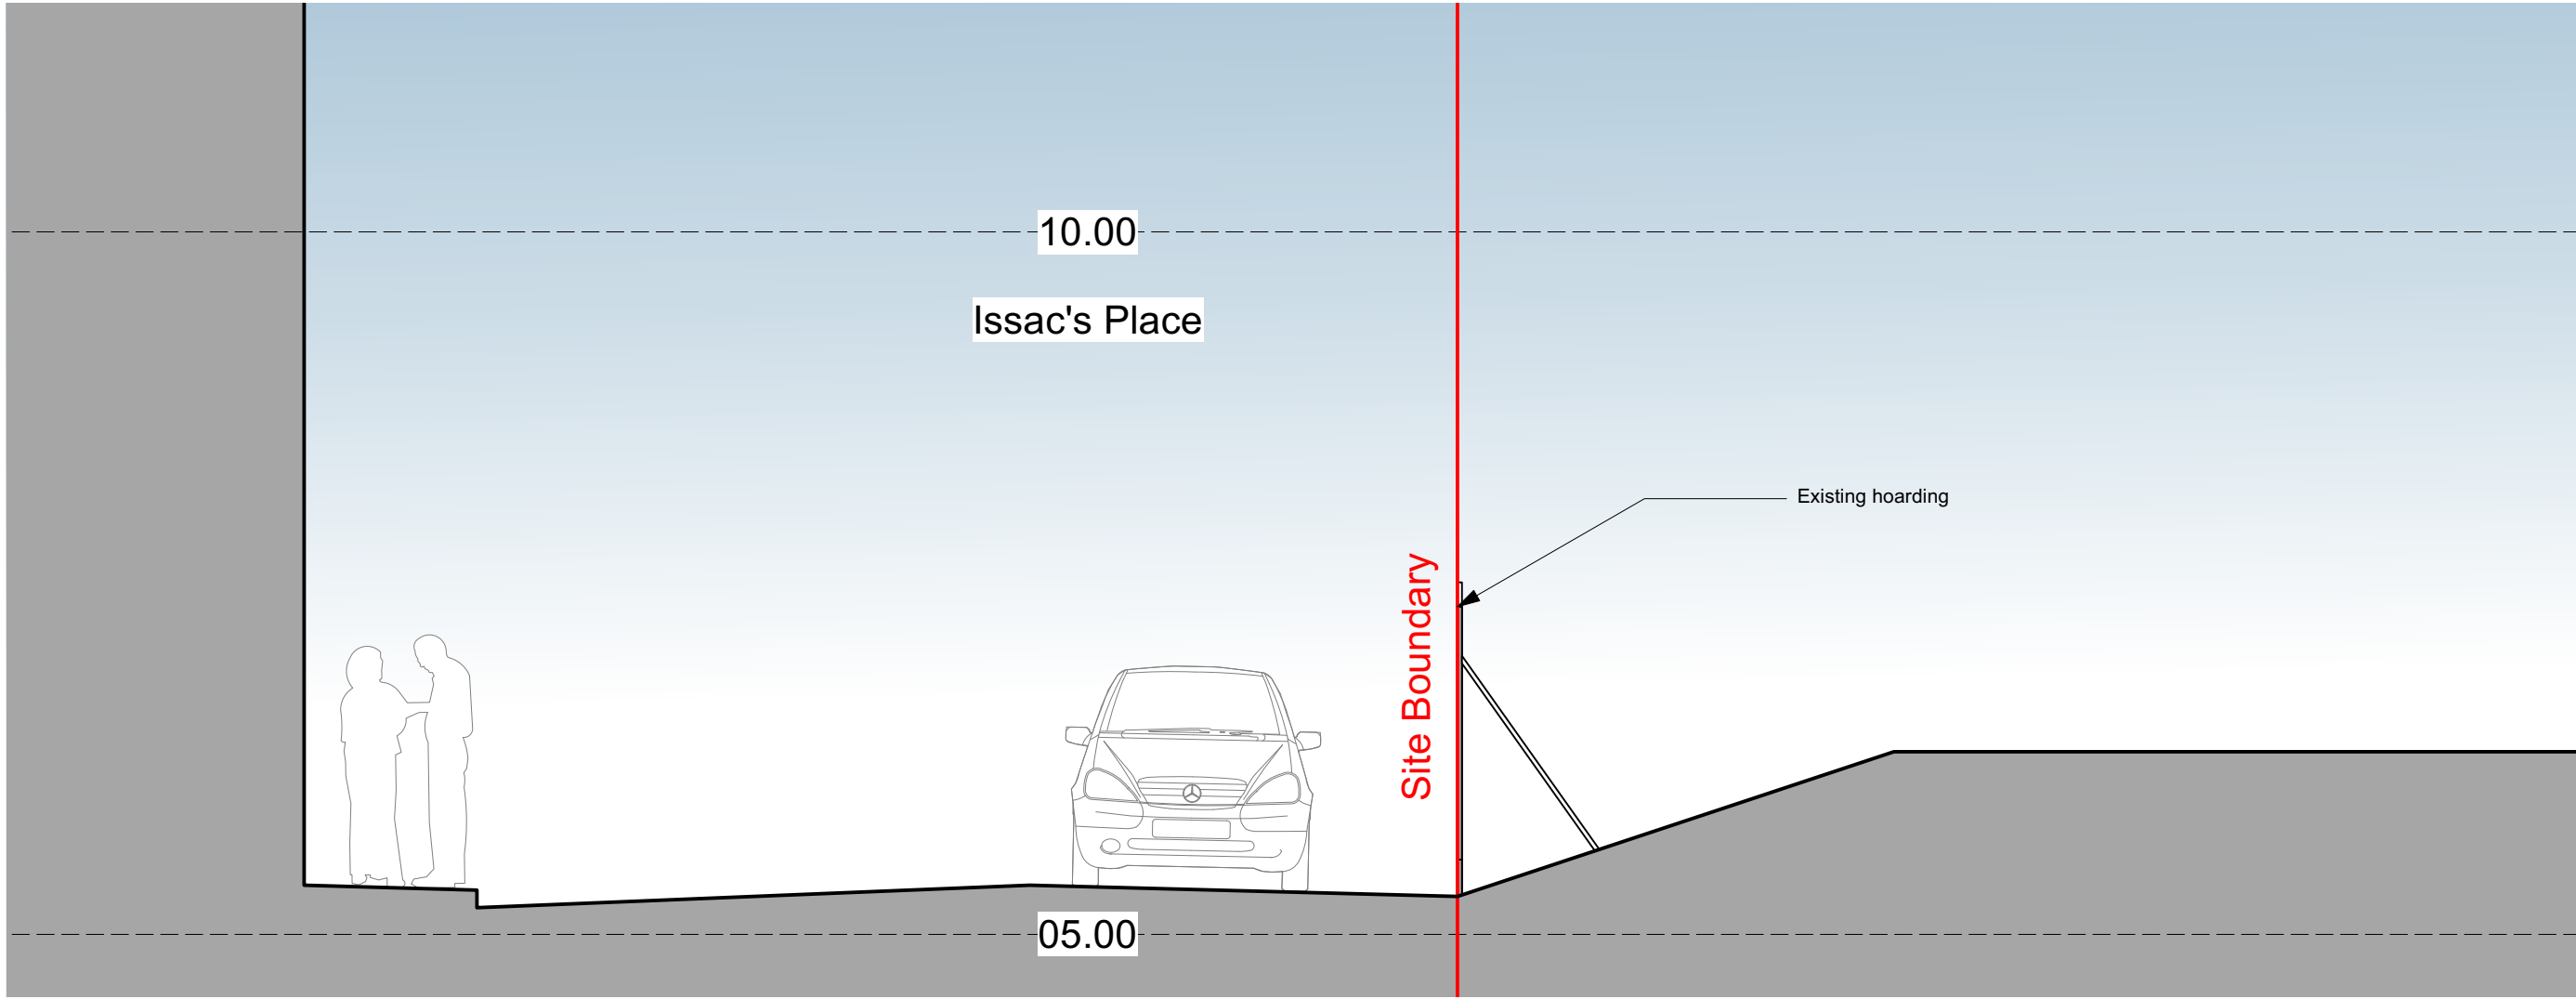

Existing Section 7

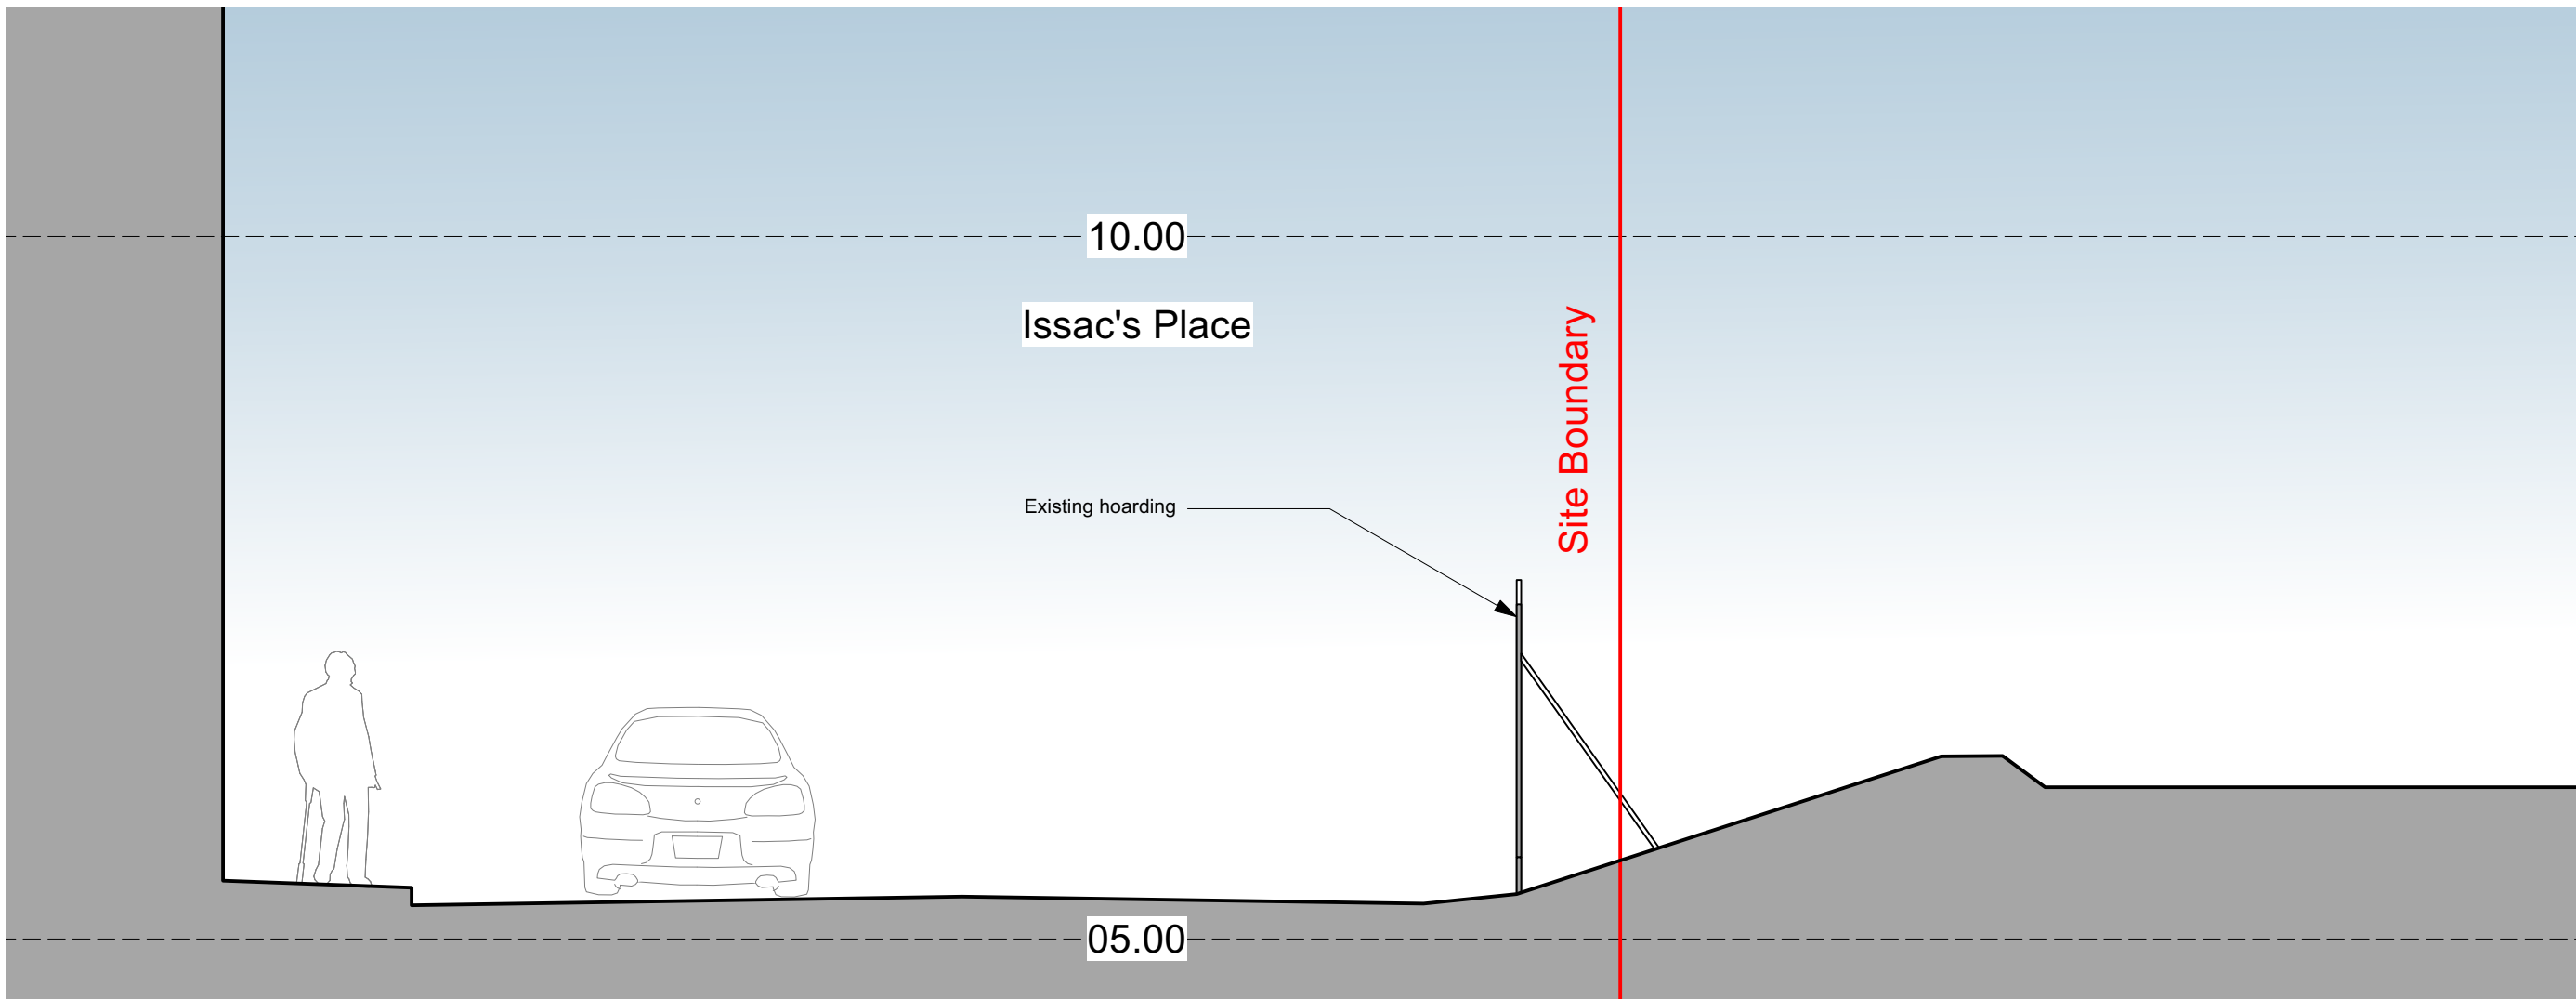


Existing Section 8

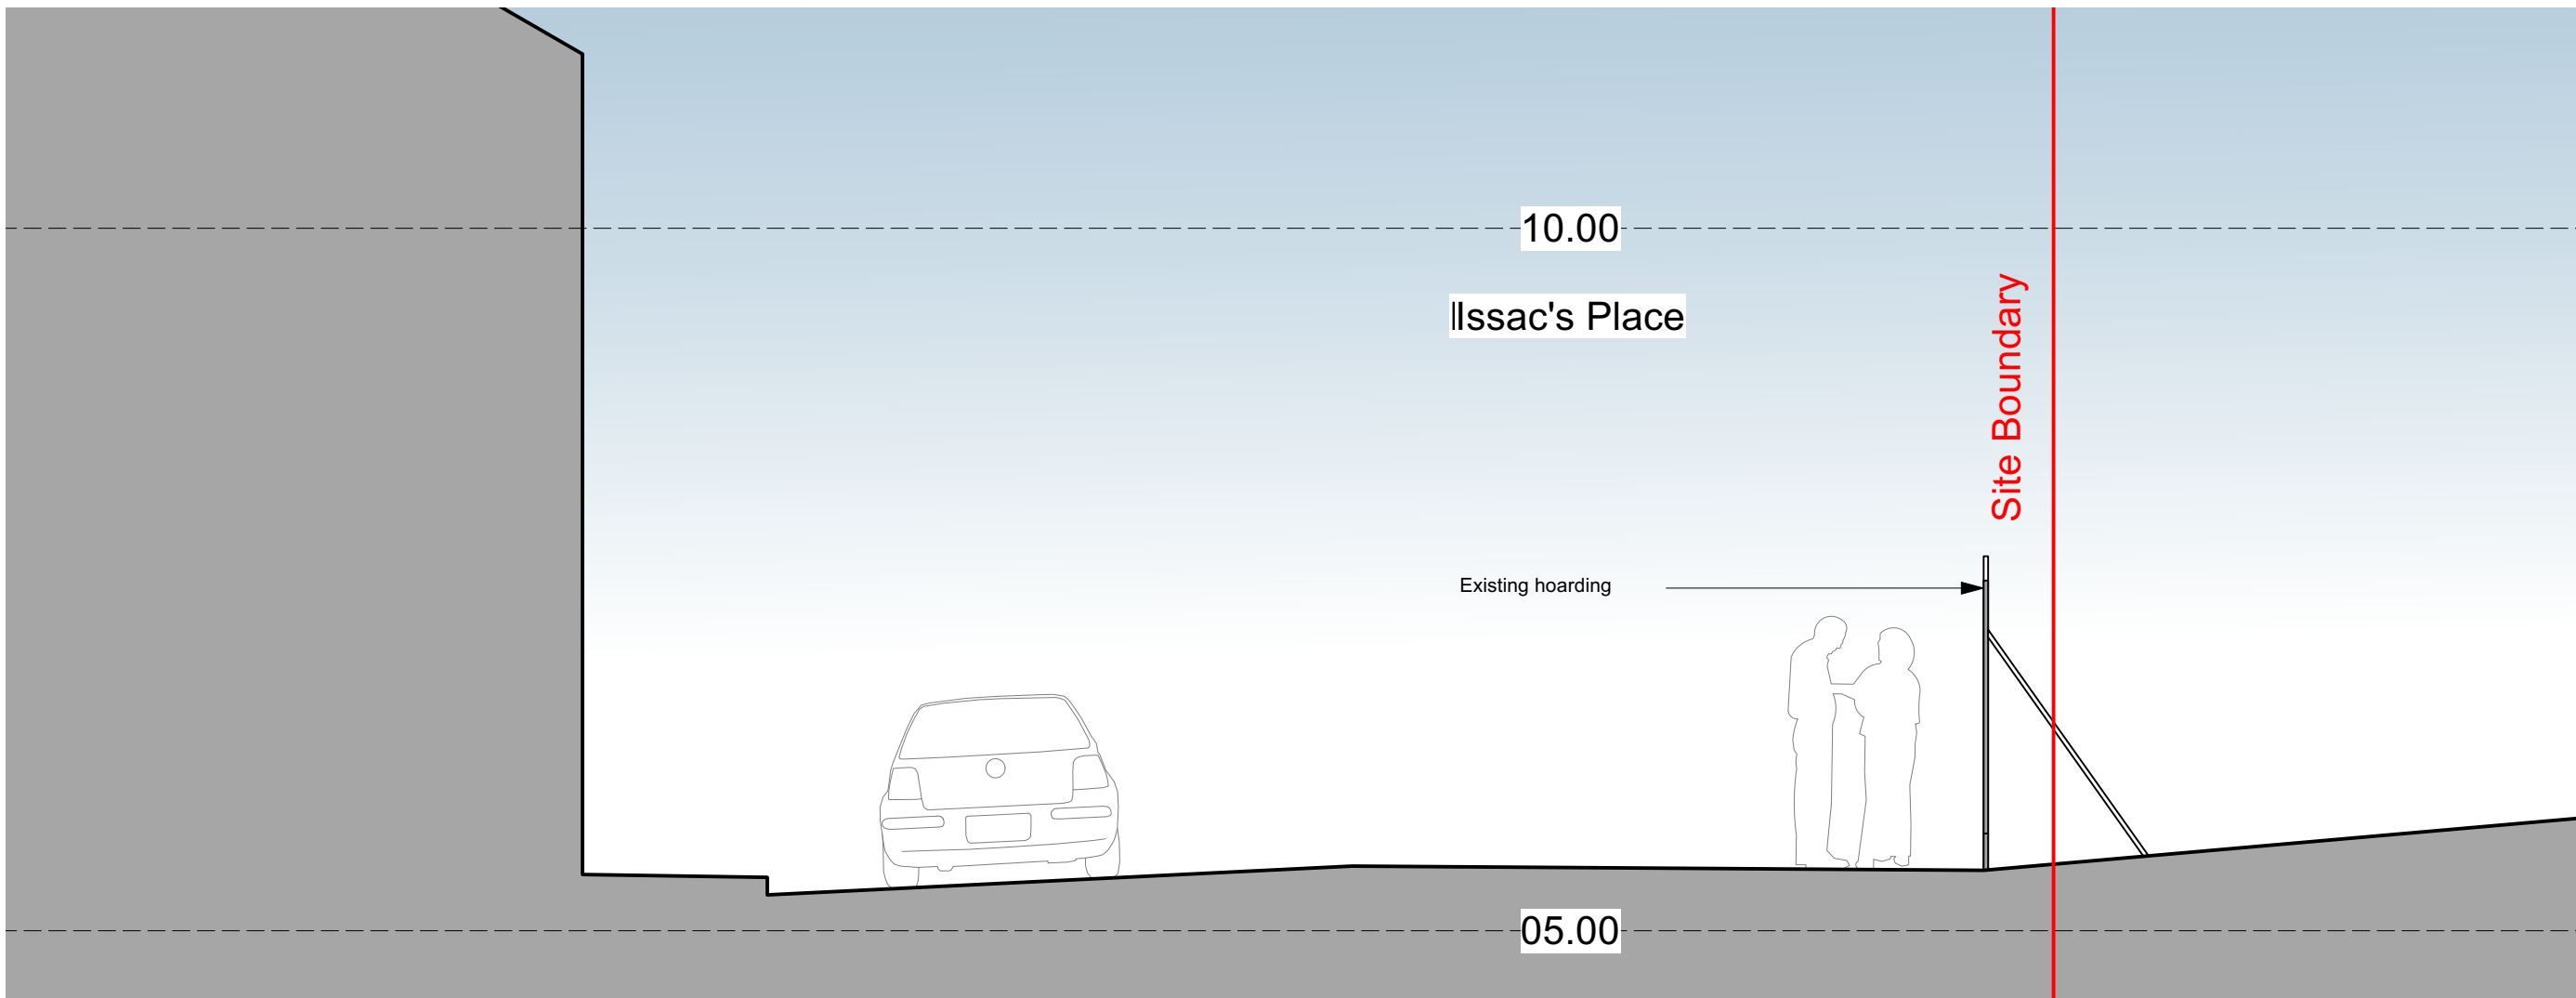


Existing Section 9


Scale 1:50 @ A1

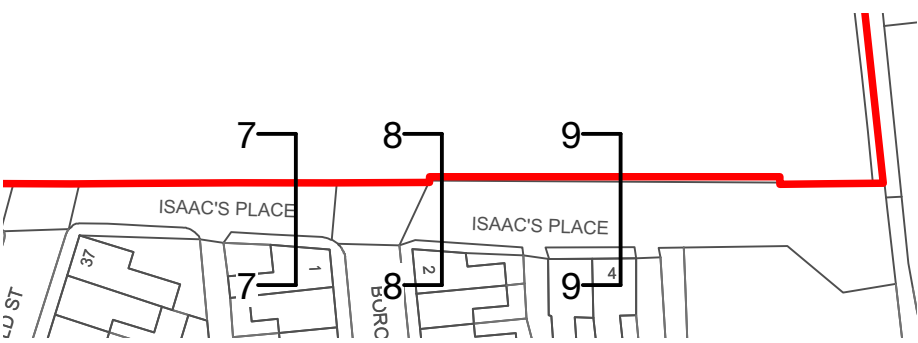


Existing Key Plan Extract (NTS)

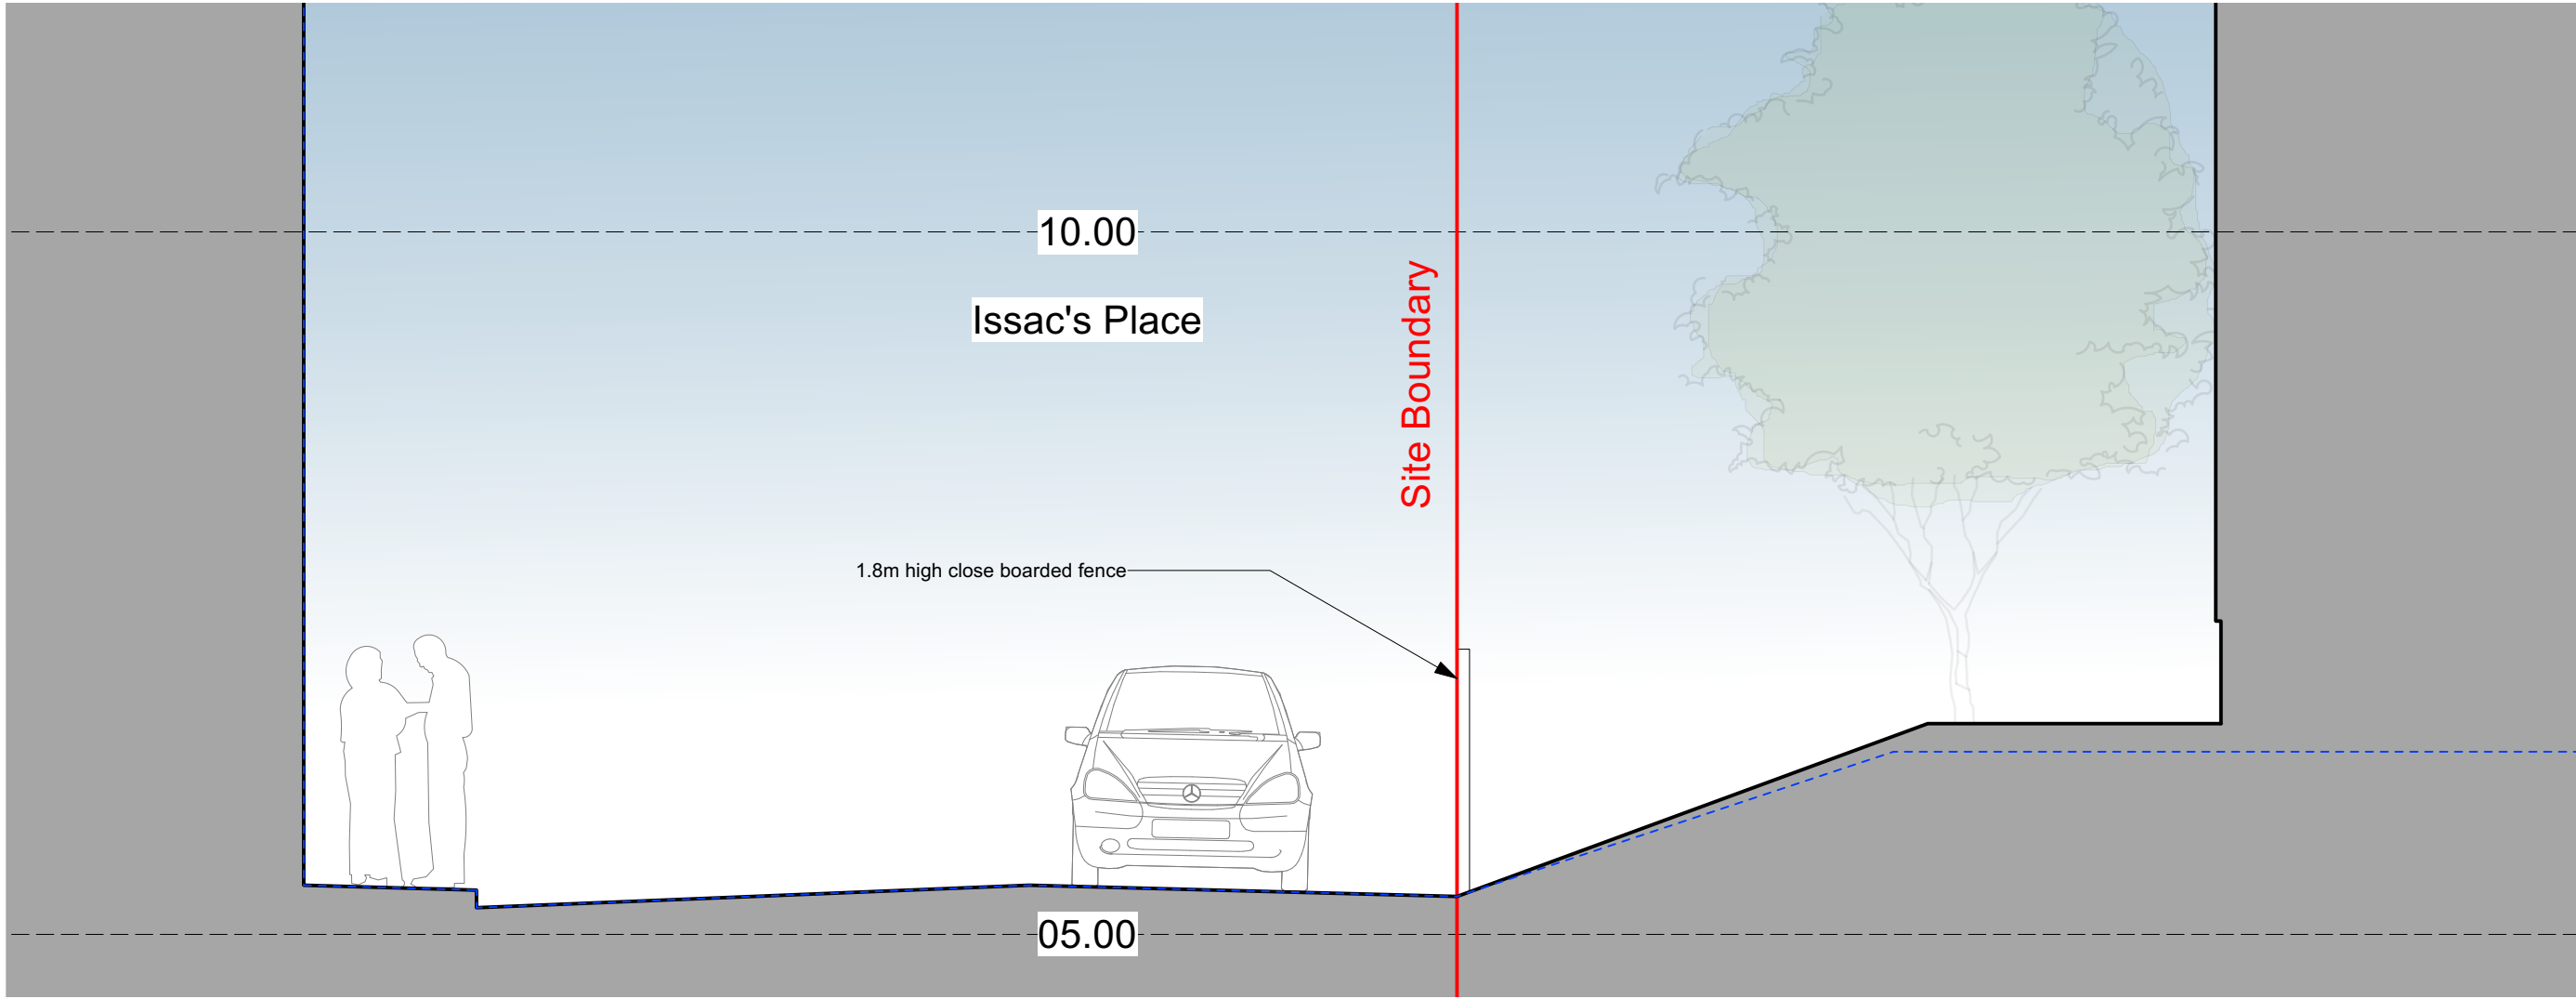

Proposed Section 7

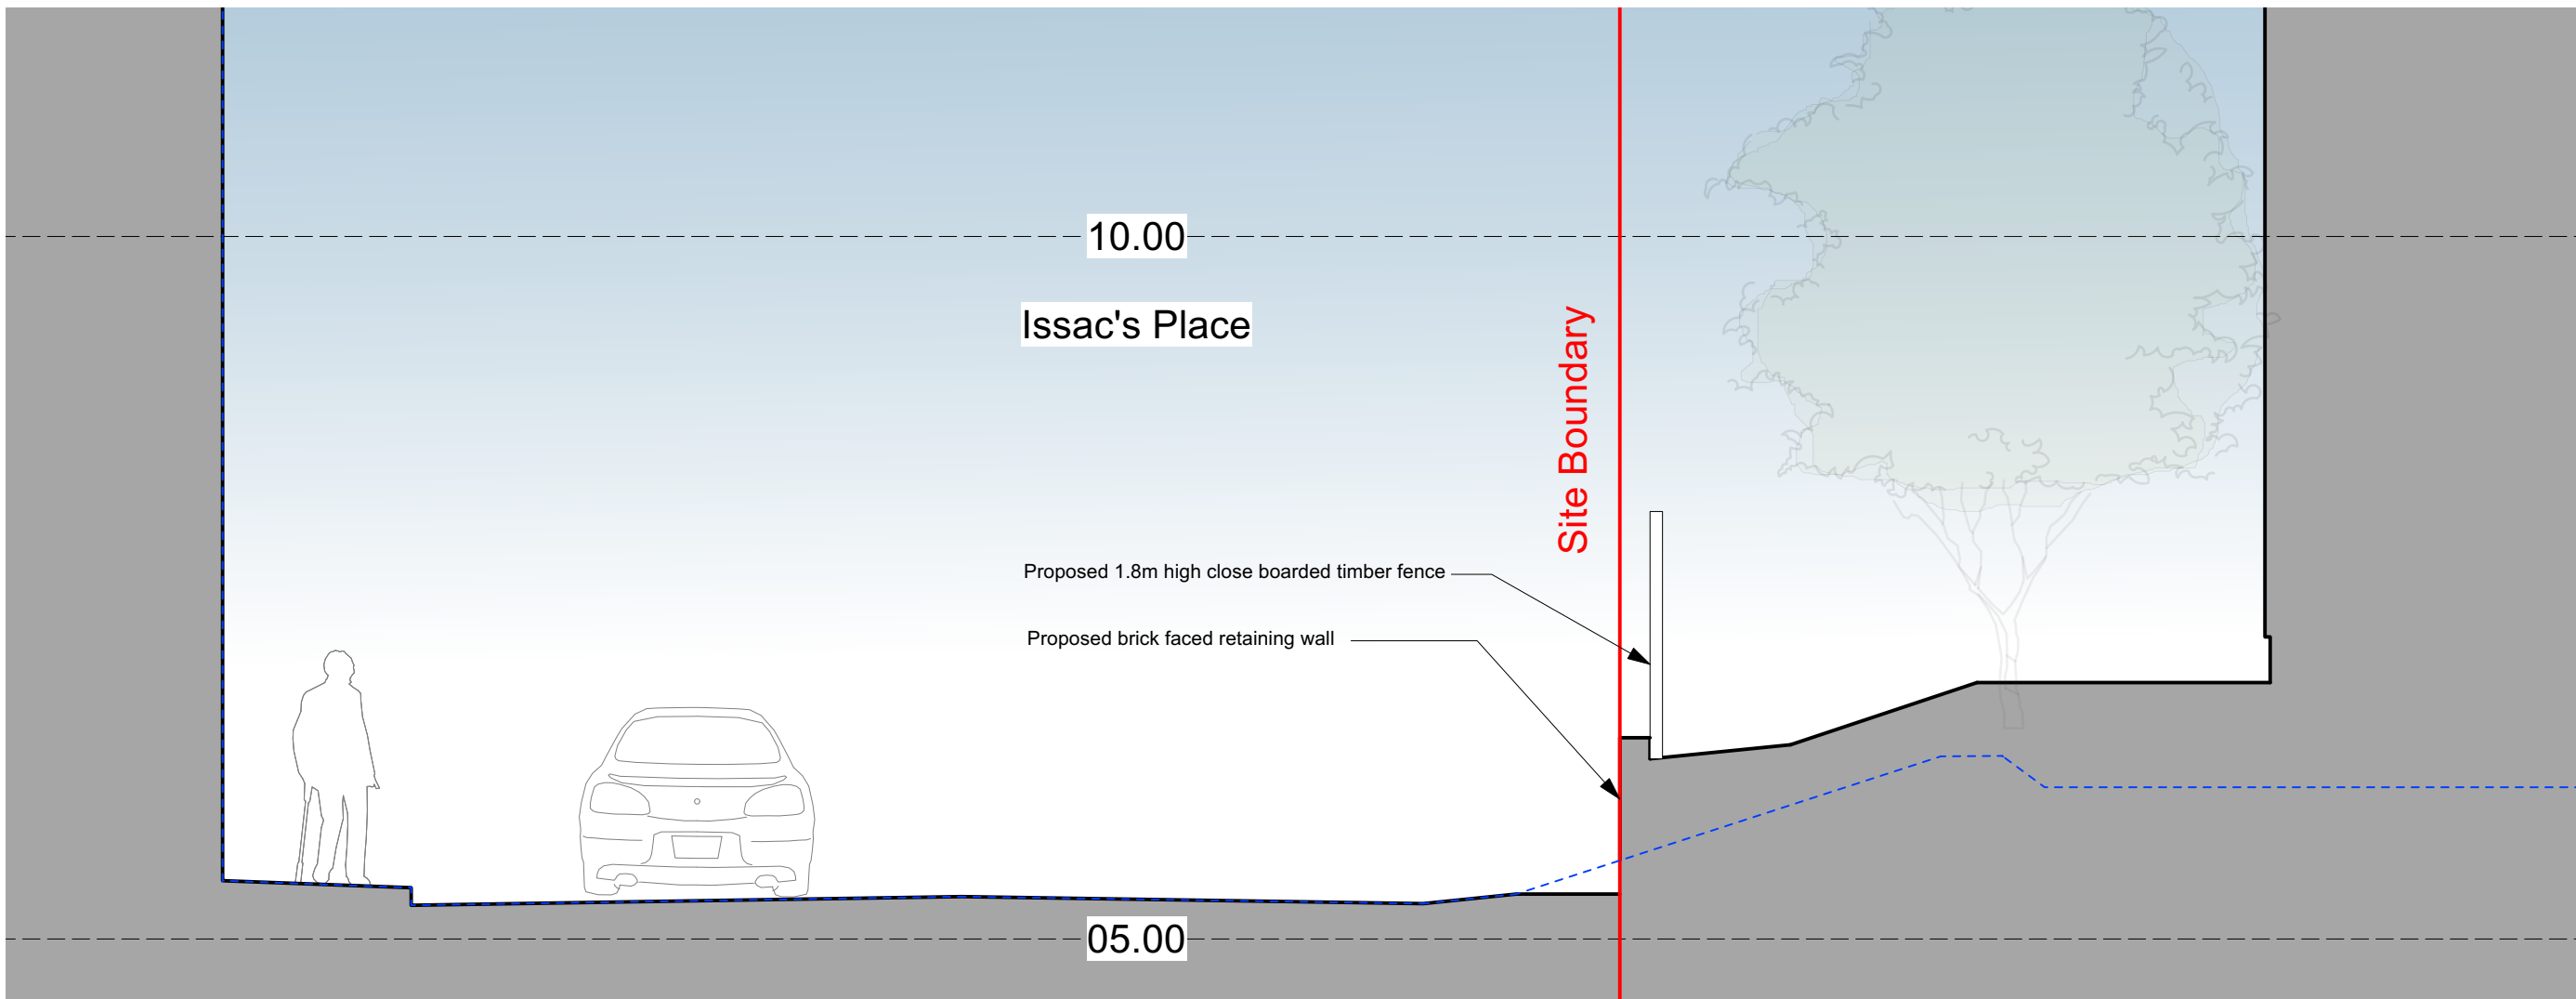


Proposed Section 8

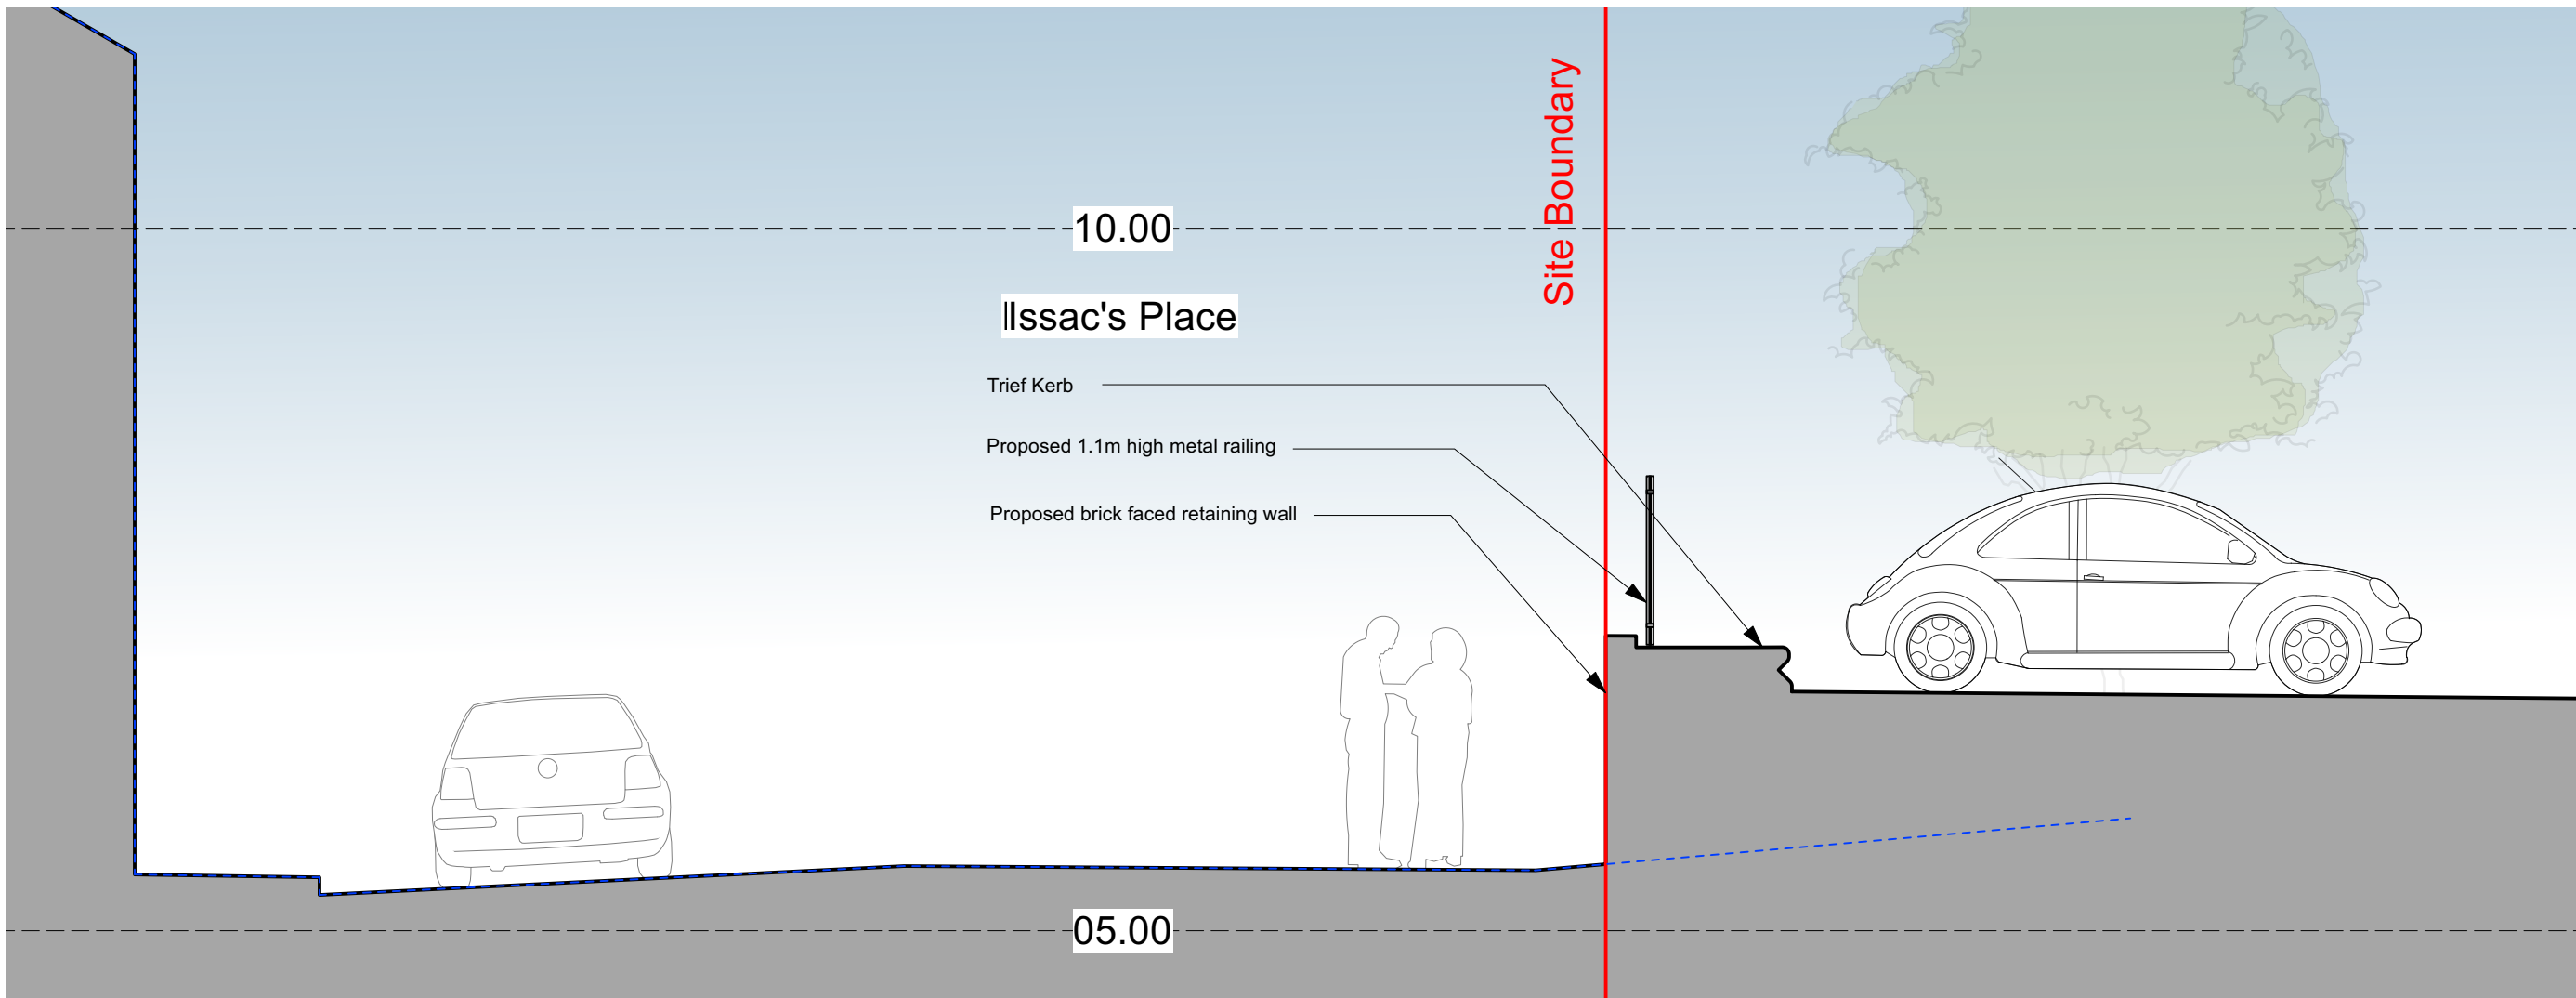

Proposed Section 9

Scale 1:50 @ A1

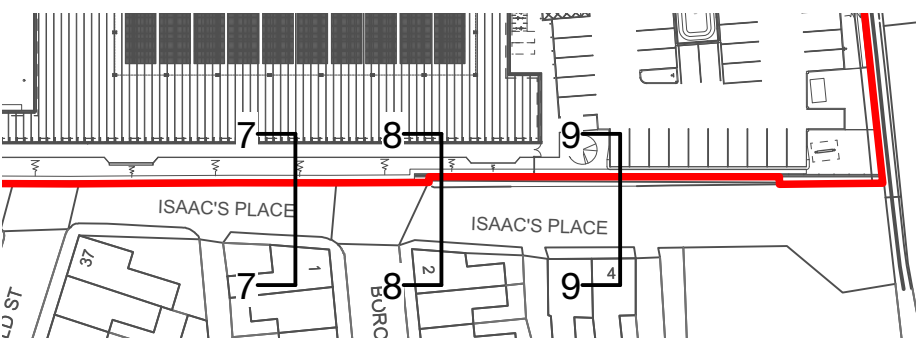

Proposed Key Plan Extract (NTS)

**Kendall Kingscott**  
Chartered Architects  
Chartered Building Surveyors  
Interior Designers  
CDM Services

**ALDI**

Client: Aldi Stores Ltd  
Project: Burrows Yard, Afan Way, Port Talbot  
Scale: 1:50  
Drawing Title: 170466 PORT TALBOT. PLANNING.vwx  
Date: 29/04/24  
Drawn: MP  
Checked: JS  
Purpose/Status: PLANNING

P01 29/04/2024 MP JS First Issue  
Rev Date By App Note  
Drawing Title: CROSS SECTIONS ONTO ISAAC'S PLACE  
Project Number: 170466-2453  
Drawing Number: P01  
Revision: P01

Only to be used on the site for which designed. The electronic transmission of design information contained in this drawing is carried out entirely at the user's risk and Kendall Kingscott Ltd. will have no liability for any errors or inaccuracies arising therefrom. The production of amended or updated information from the said design information by the user is entirely the responsibility of the user and Kendall Kingscott Ltd. shall have no responsibility in respect thereof whatsoever.