





Section A

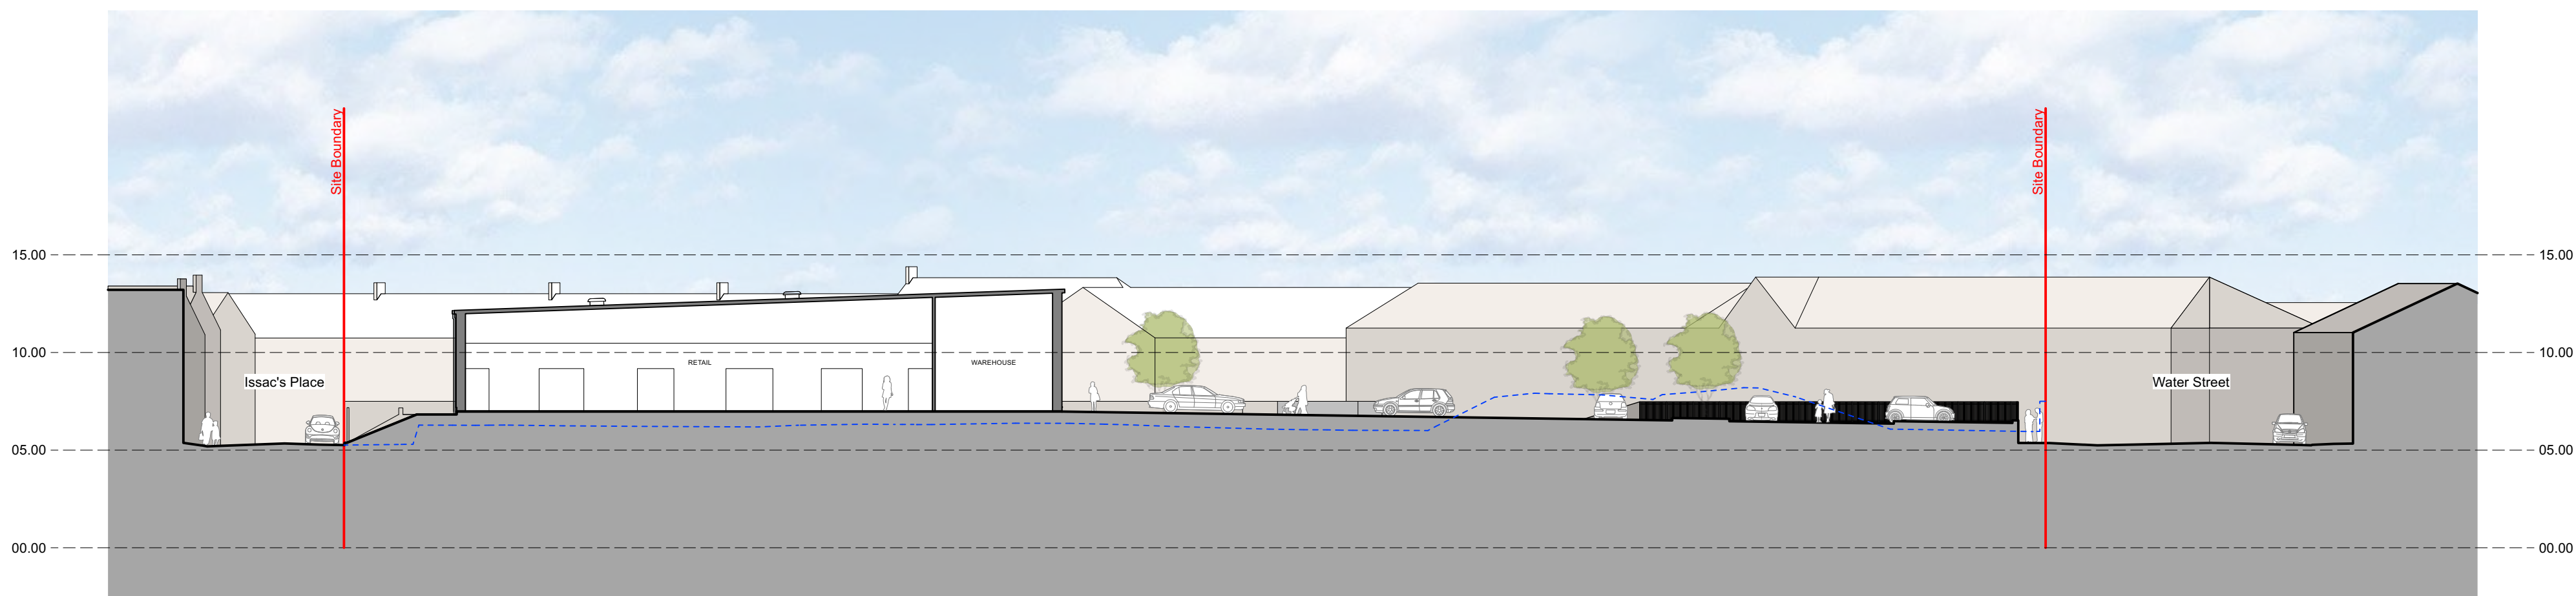


Section B

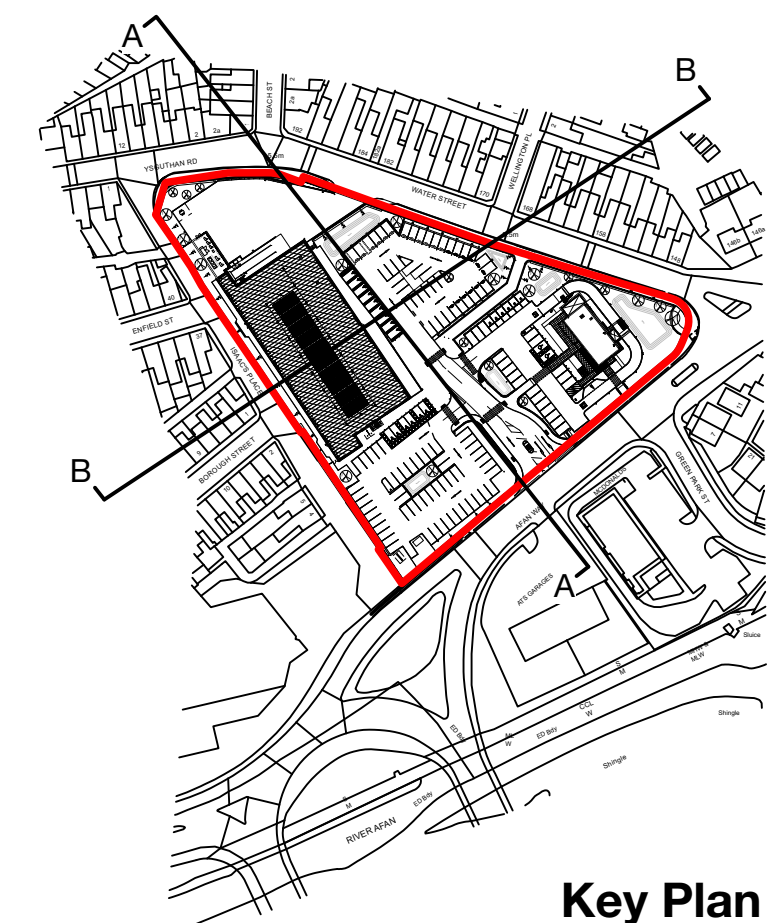

Key Plan

1:250

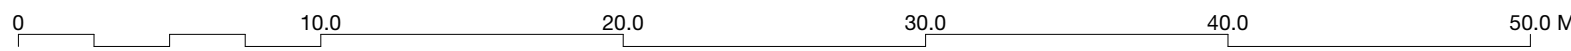



Kendall Kingscott
Chartered Architects
Chartered Building Surveyors
Interior Designers
CDM Services



ALDI

Project: Burrows Yard, Afan Way, Port Talbot

Client: Aldi Stores Ltd

Scale: 1:250

Drawn: MP

Checked: JS

Proposed/Status: PLANNING

Project Number: 170466-2450

Drawing Number: P01

Date: 26/04/24

Drawn: MP

Checked: JS

Proposed/Status: PLANNING

© Copyright

Do not scale this drawing

Only to be used on the site for which designed. The electronic transmission of design information contained in this drawing is carried out entirely at the user's risk and Kendall Kingscott Ltd. will have no liability for any errors or inaccuracies arising therefrom. The production of amended or updated information from the said design information by the user is entirely the responsibility of the user and Kendall Kingscott Ltd. shall have no responsibility in respect thereof whatsoever.