





Section A

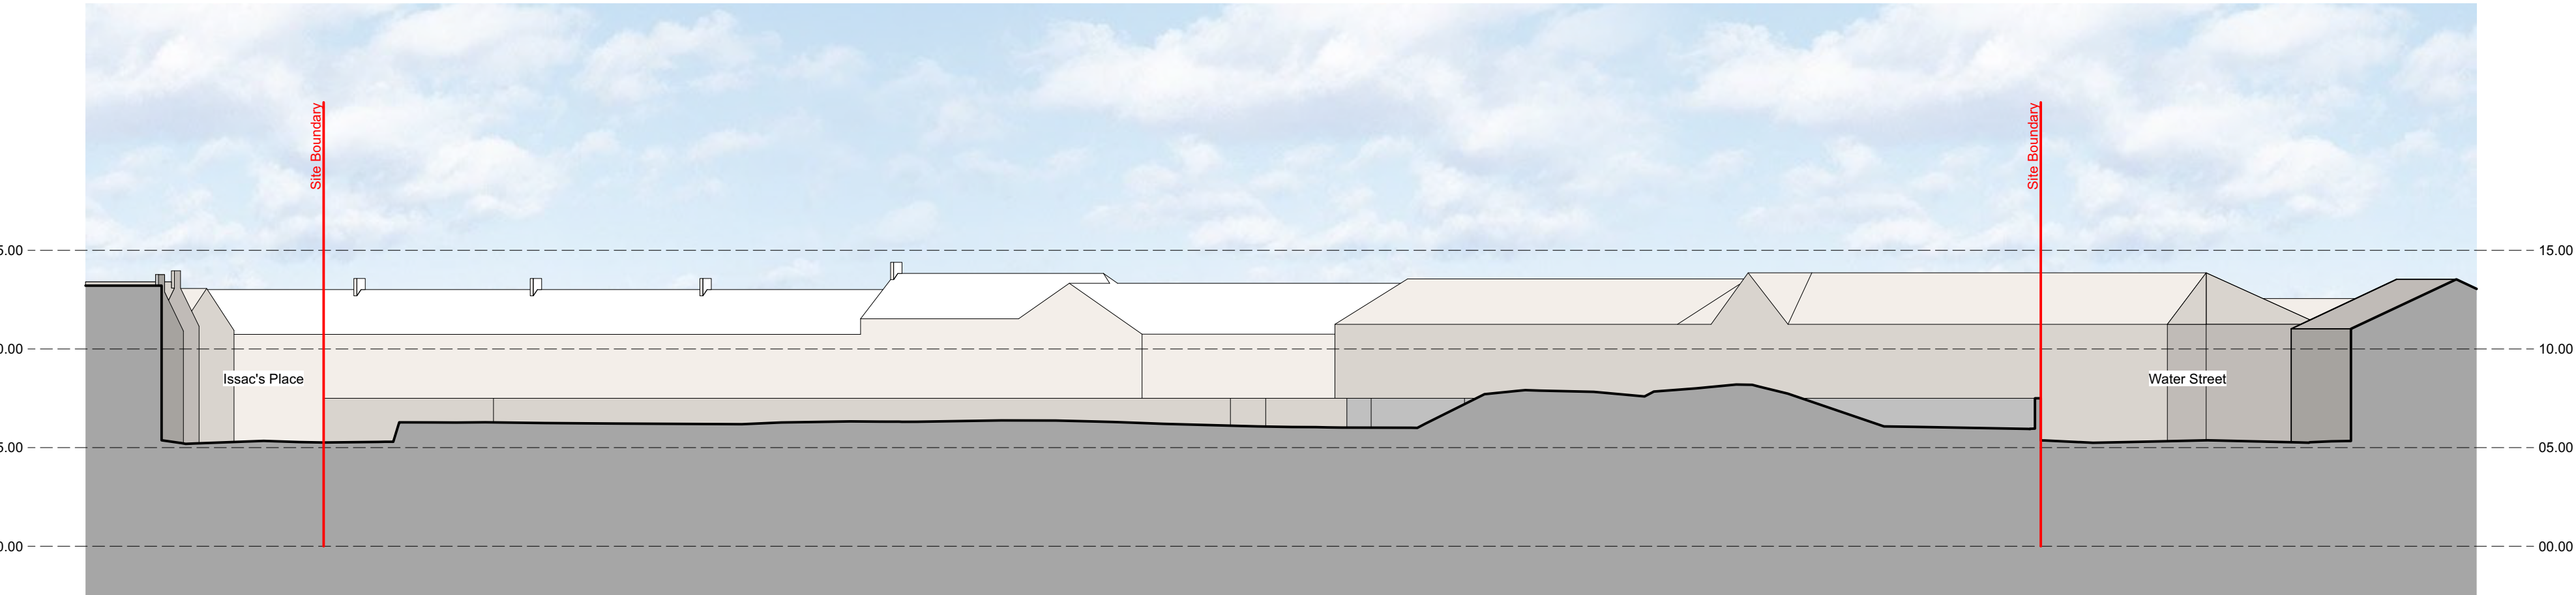

Section B

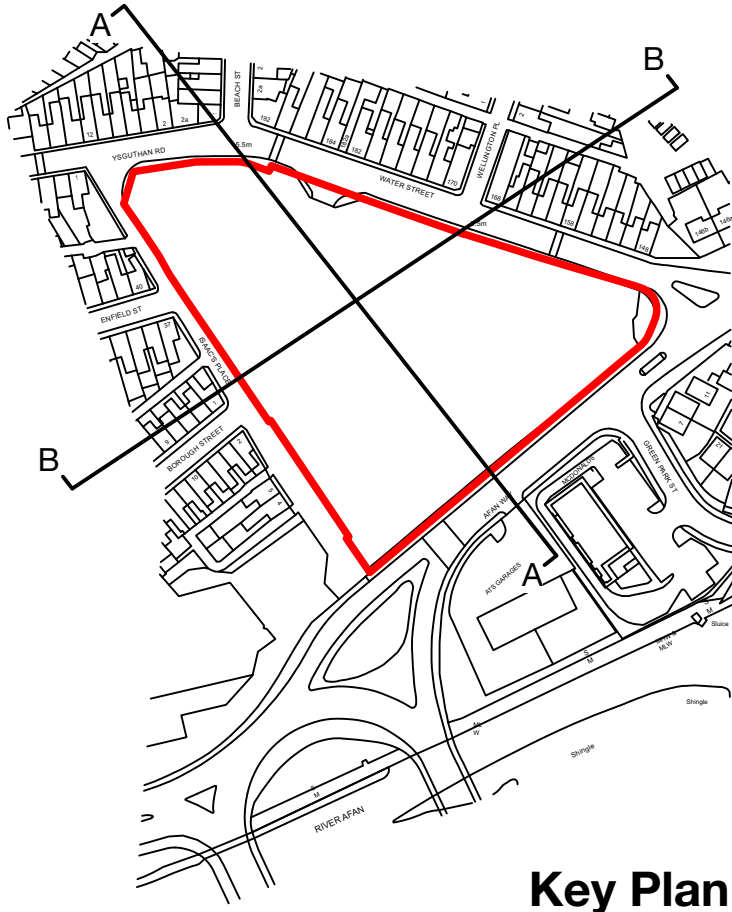

Key Plan

1:250







Chartered Architects
Chartered Building Surveyors
Interior Designers
CDM Services

Client
Aldi Stores Ltd

Scale: Paper Size: Floorarea
1:250 ISO A1 170466 PORT TALBOT_PLANNING.vwx

© Copyright Do not scale this drawing

Only to be used on the site for which designed. The electronic transmission of design information contained in this drawing is carried out entirely at the user's risk and Kendall Kingscott Ltd. will have no liability for any errors or inaccuracies arising therefrom. The production of amended or updated information from the said design information by the user is entirely the responsibility of the user and Kendall Kingscott Ltd. shall have no responsibility in respect thereof whatsoever.

Project	20/03/23	JS	GS	First Issue
Rev.	Date	By	App	Note
Drawing Title				
EXISTING SITE SECTIONS				
Project Number	Drawing Number	Revision		
170466-1250	P01			
Date	Drawn	Checked	Proposed/Status	
20/03/23	JS	GS	PLANNING	