


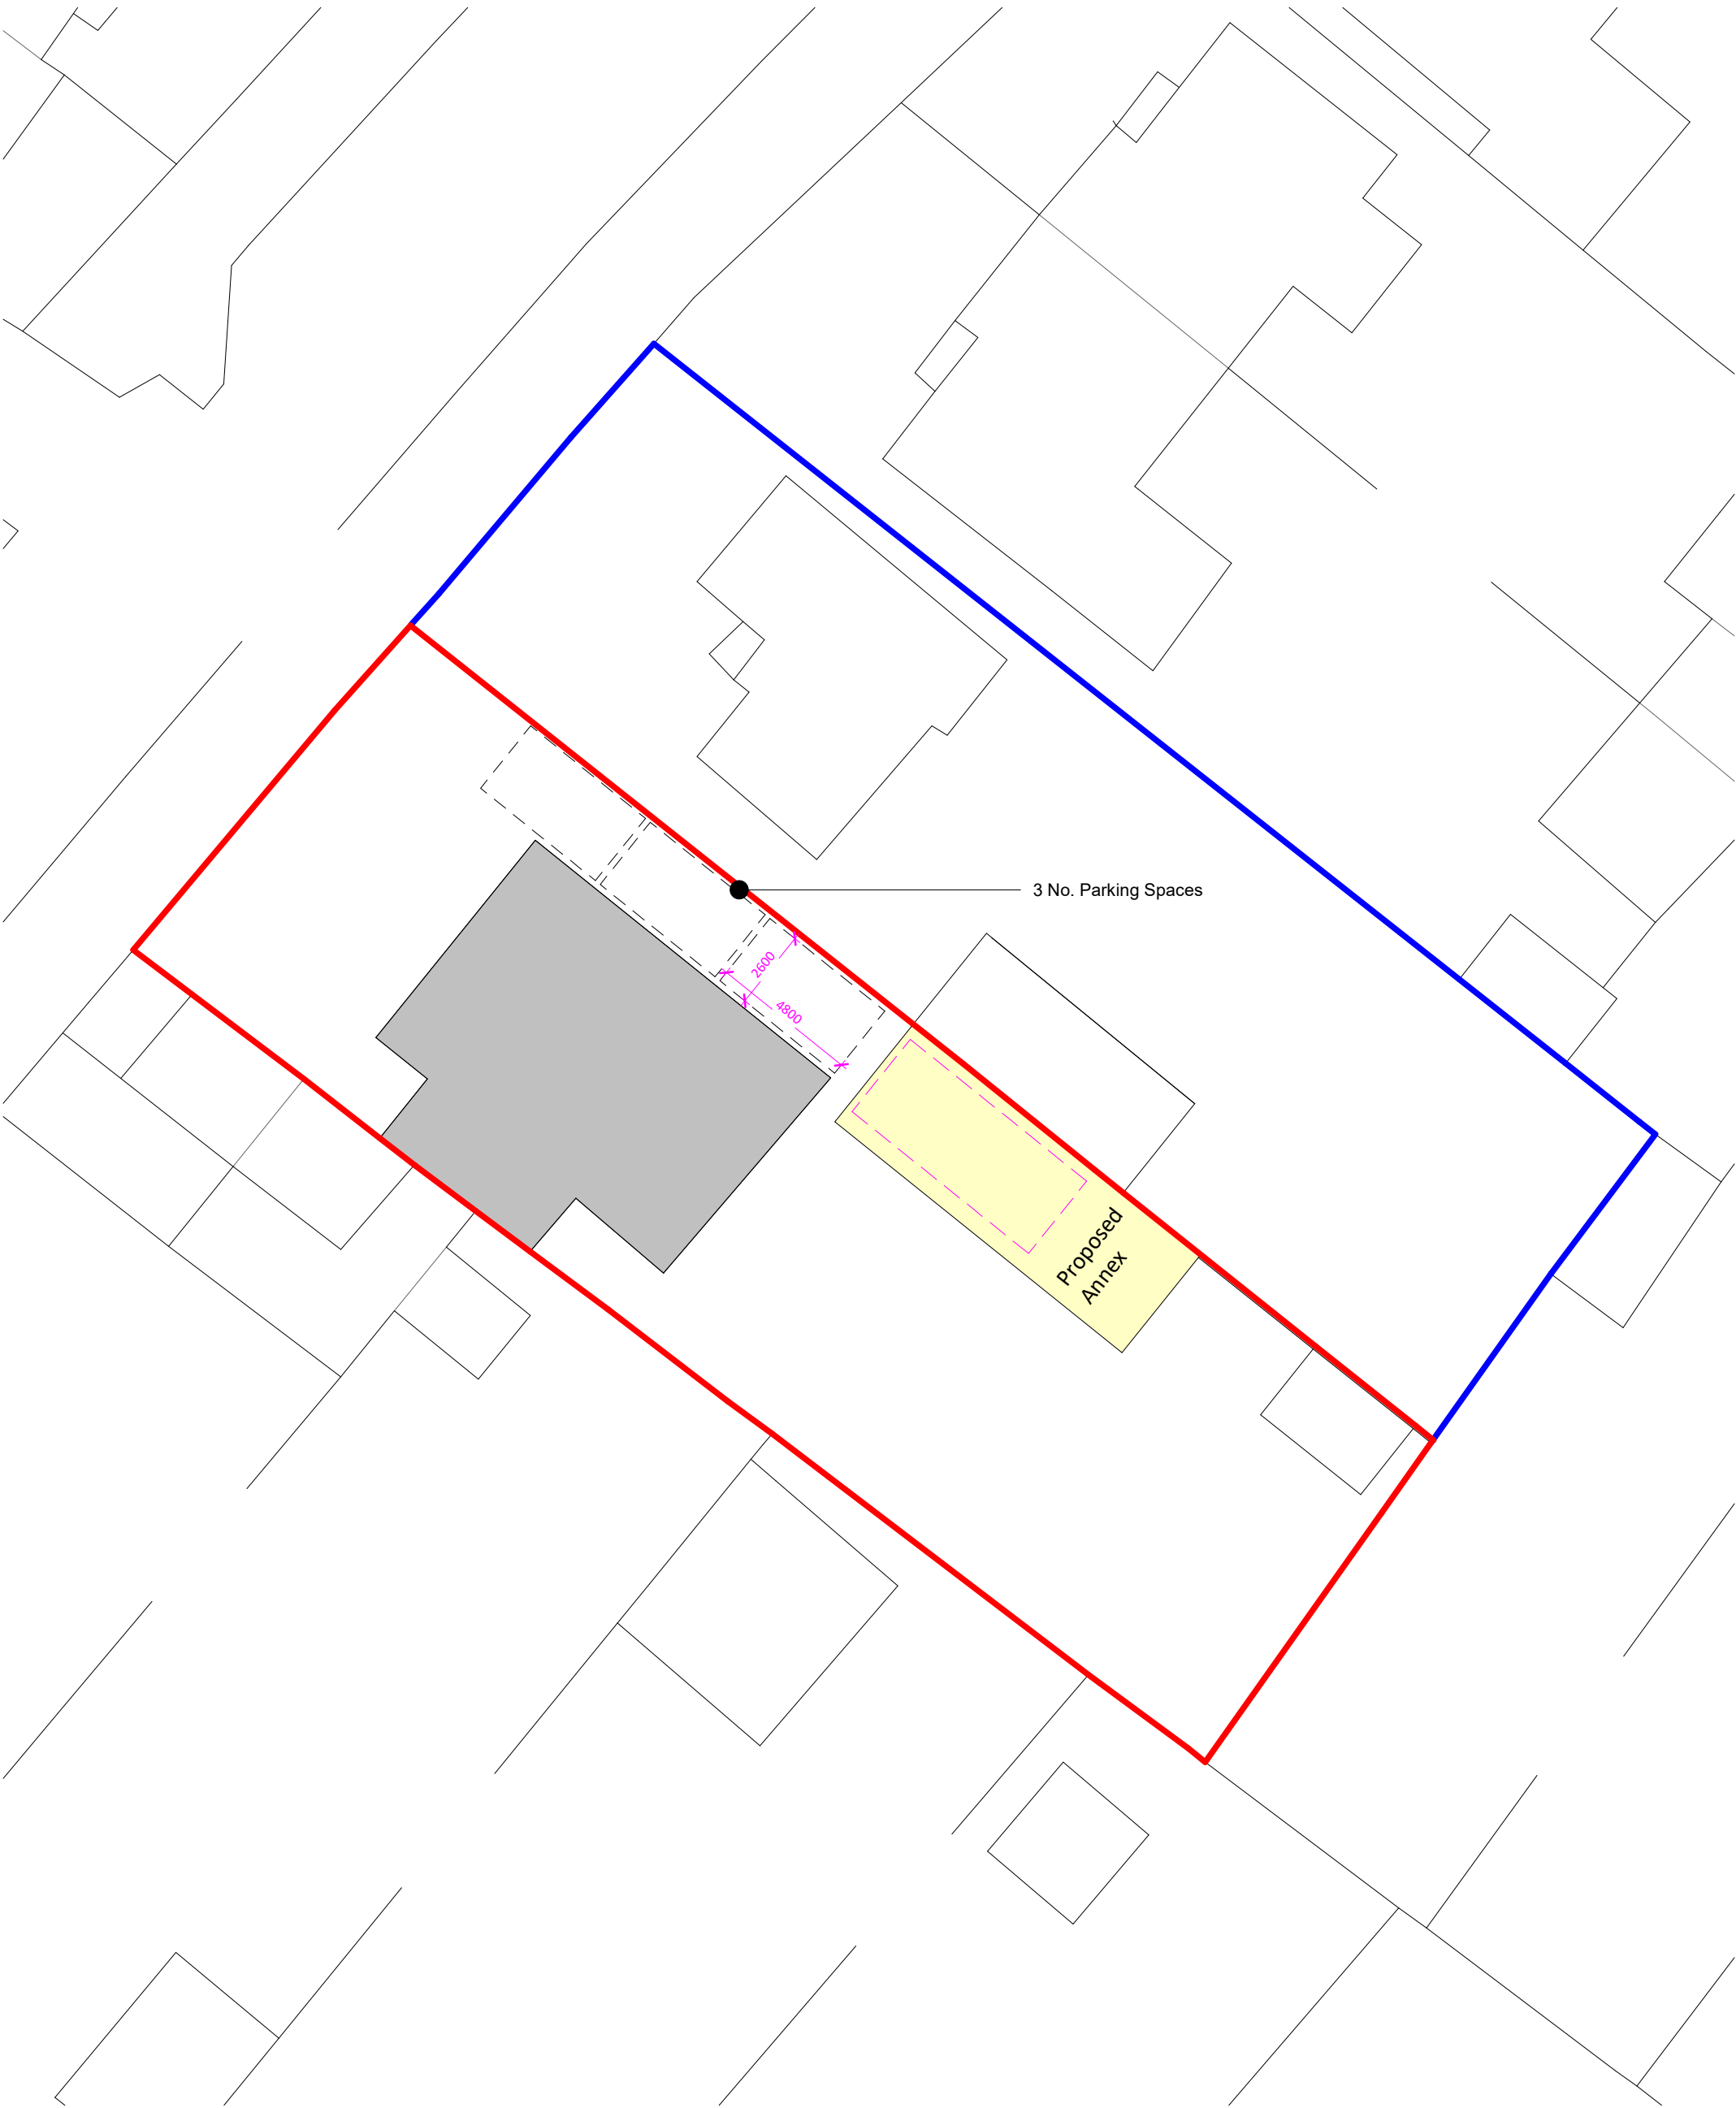

1 0.3 - Proposed Site Block Plan
1 : 200

PROJECT NAME: <i>Extension</i>	DRAWING TITLE: <i>Proposed Site Block Plan</i>	DRAWING <i>002</i>	PAPER SIZE <i>A3</i>	SCALE <i>1 : 200</i>	REV <i>B</i>	DATE <i>01/04/21</i>
-----------------------------------	---	-----------------------	-------------------------	-------------------------	-----------------	-------------------------