



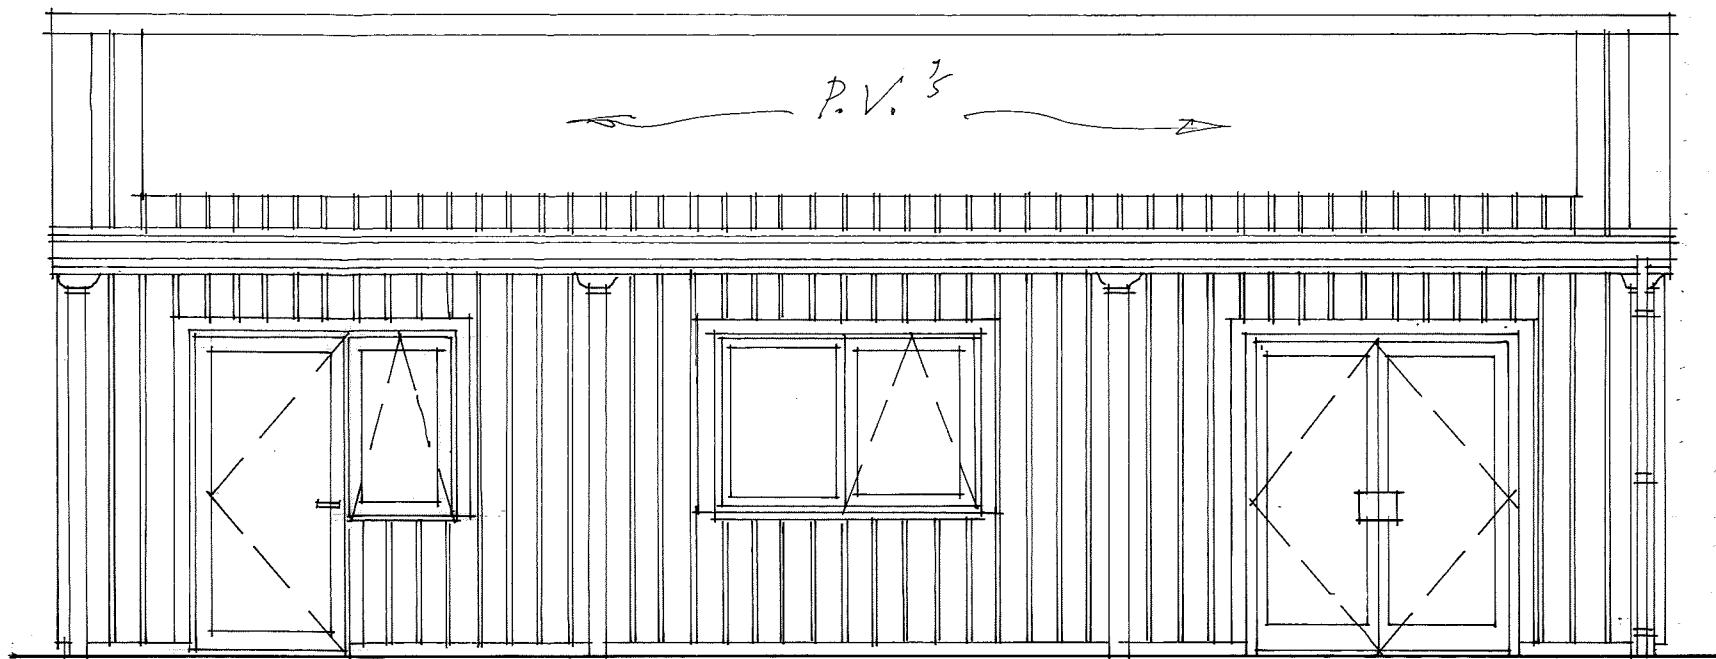

NORTH.

PROPOSED
ELEVATIONS
of
EXTERNAL
BUILDING
at
YSGOL CWMGORS,
HEOL YGORS,
CWMGORS.
SAIB IRF.

WEST.

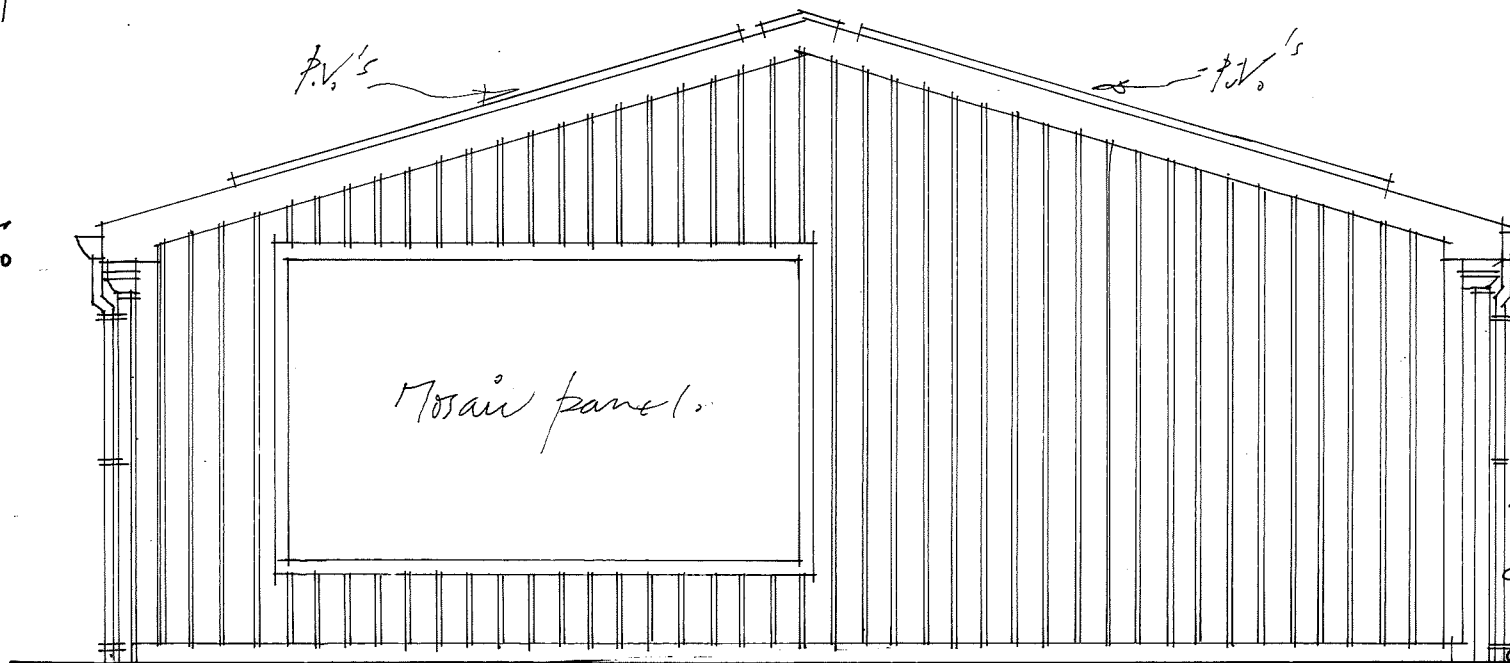

Scale: 1 to 50.
Date: May 2024.
Drawn: J. A. L. M.