


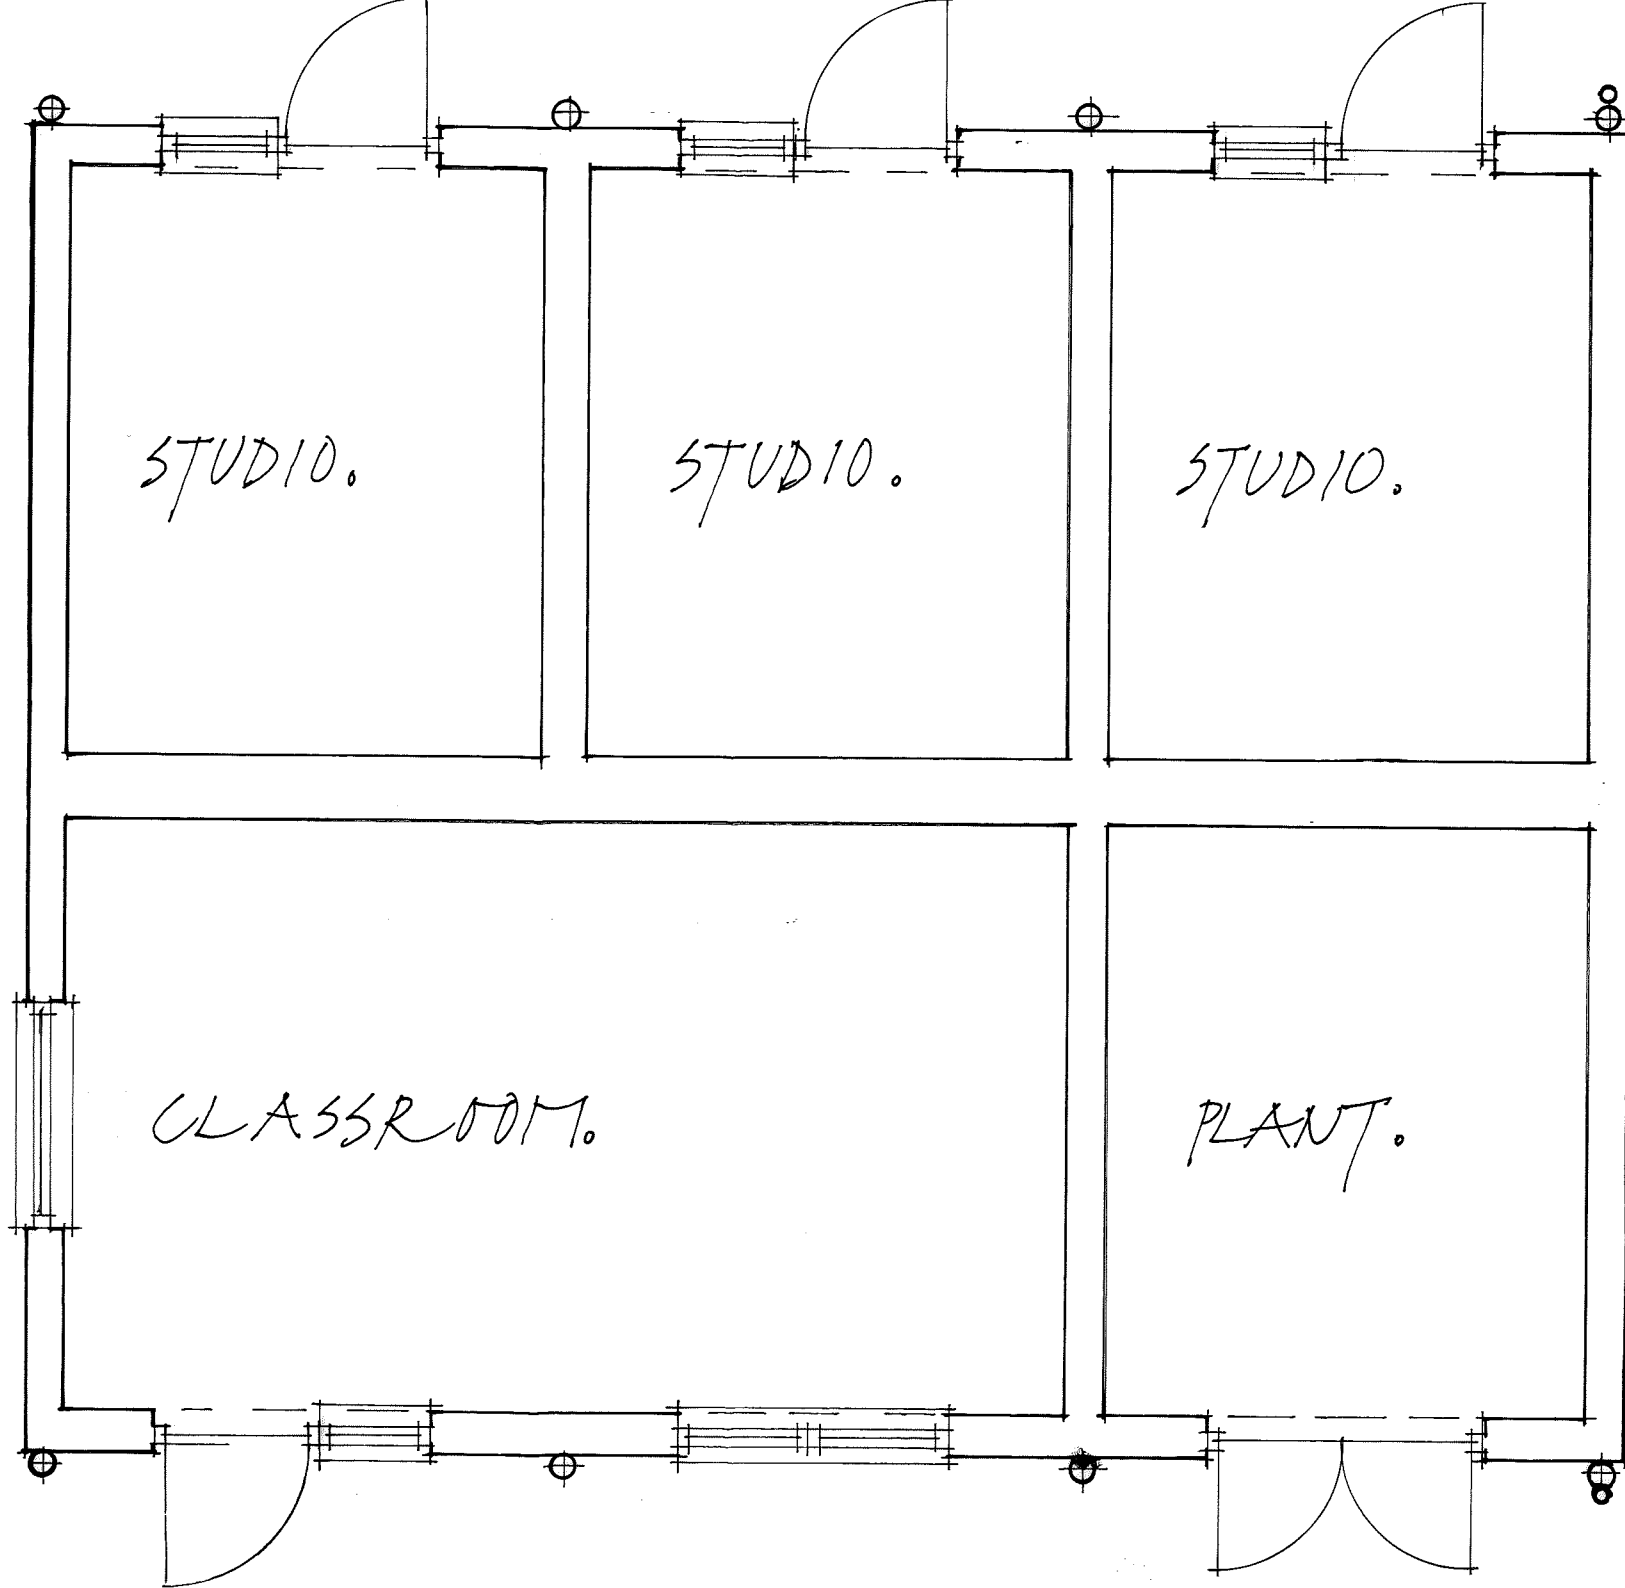

PROPOSED
PLAN of
EXTERNAL
BUILDING
at
YSGOL CHWYBORS,
HEOL Y GWRS,
CHWYBORS,
SA18 1RF.

Scale: 1:50.
Date: May 2024.
Drawn by: J. Arnold.