


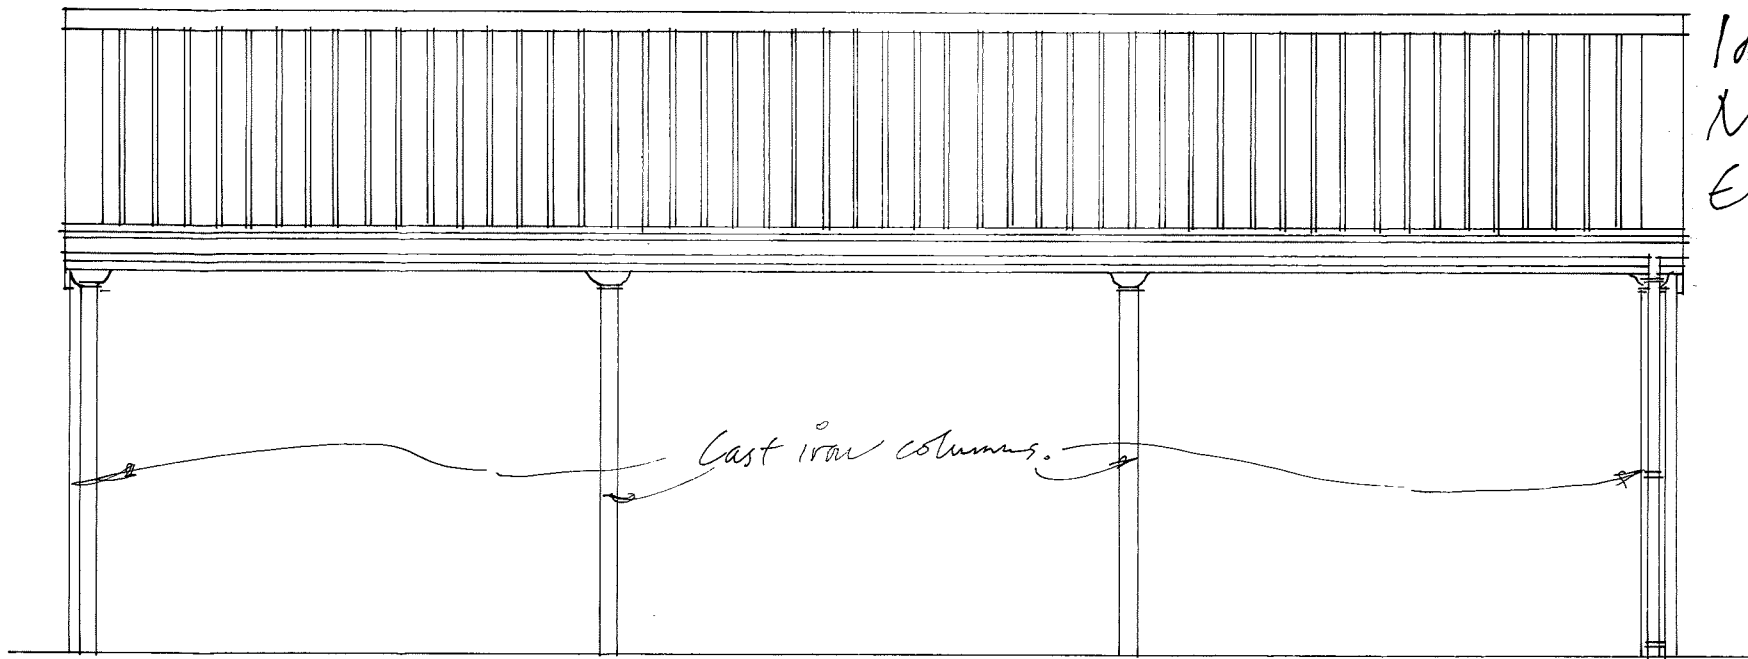

Identical
NORTH & SOUTH
ELEVATIONS.

EXISTING ELEVATIONS of EXTERNAL BUILDING at YSGOL CWMGORS,
HEOL YGORS, CWMGORS,


SAIB RF.

Scale: 1 to 50.

Date: May 2024.

Drawn by: J. Kendall.

Identical
EAST &
WEST
ELEVATIONS.

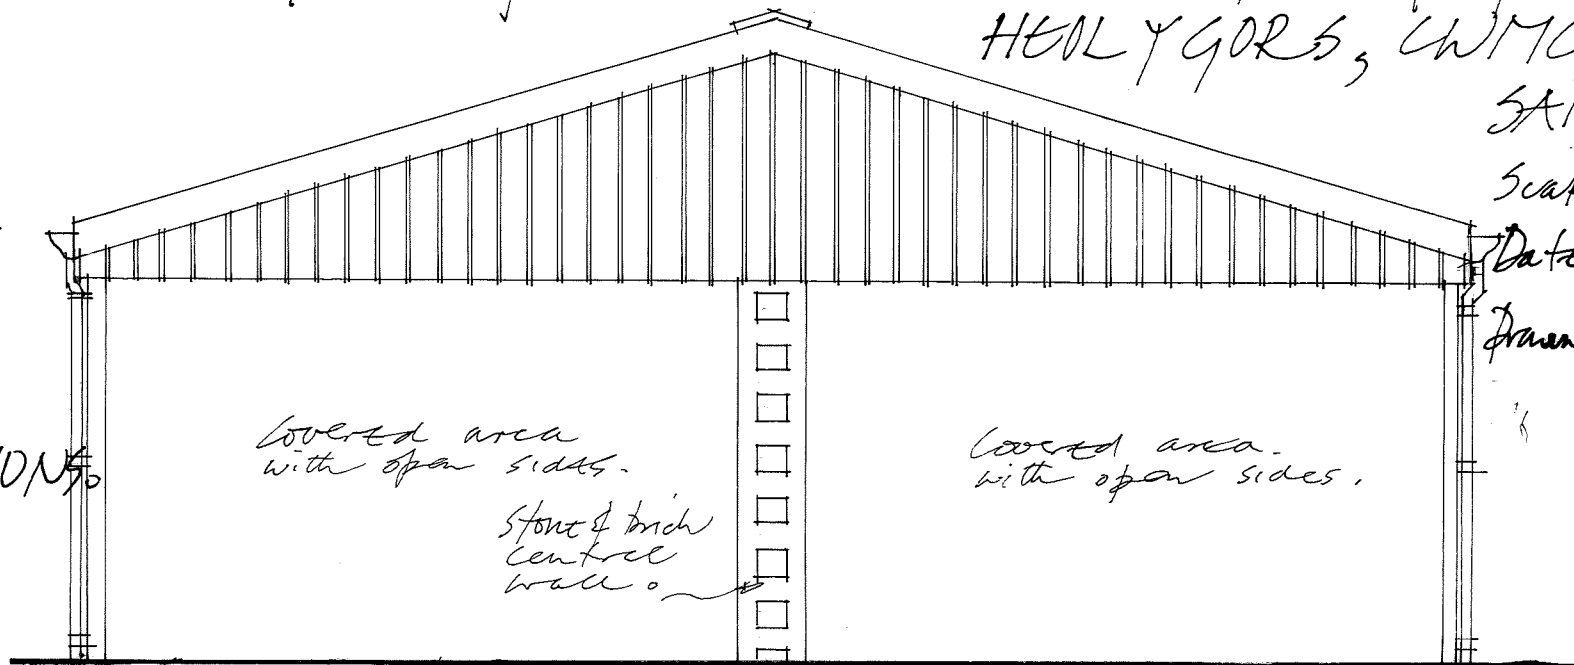

Covered area
with open sides.

Stone & brick
centre
wall.

Covered area.
with open sides.