



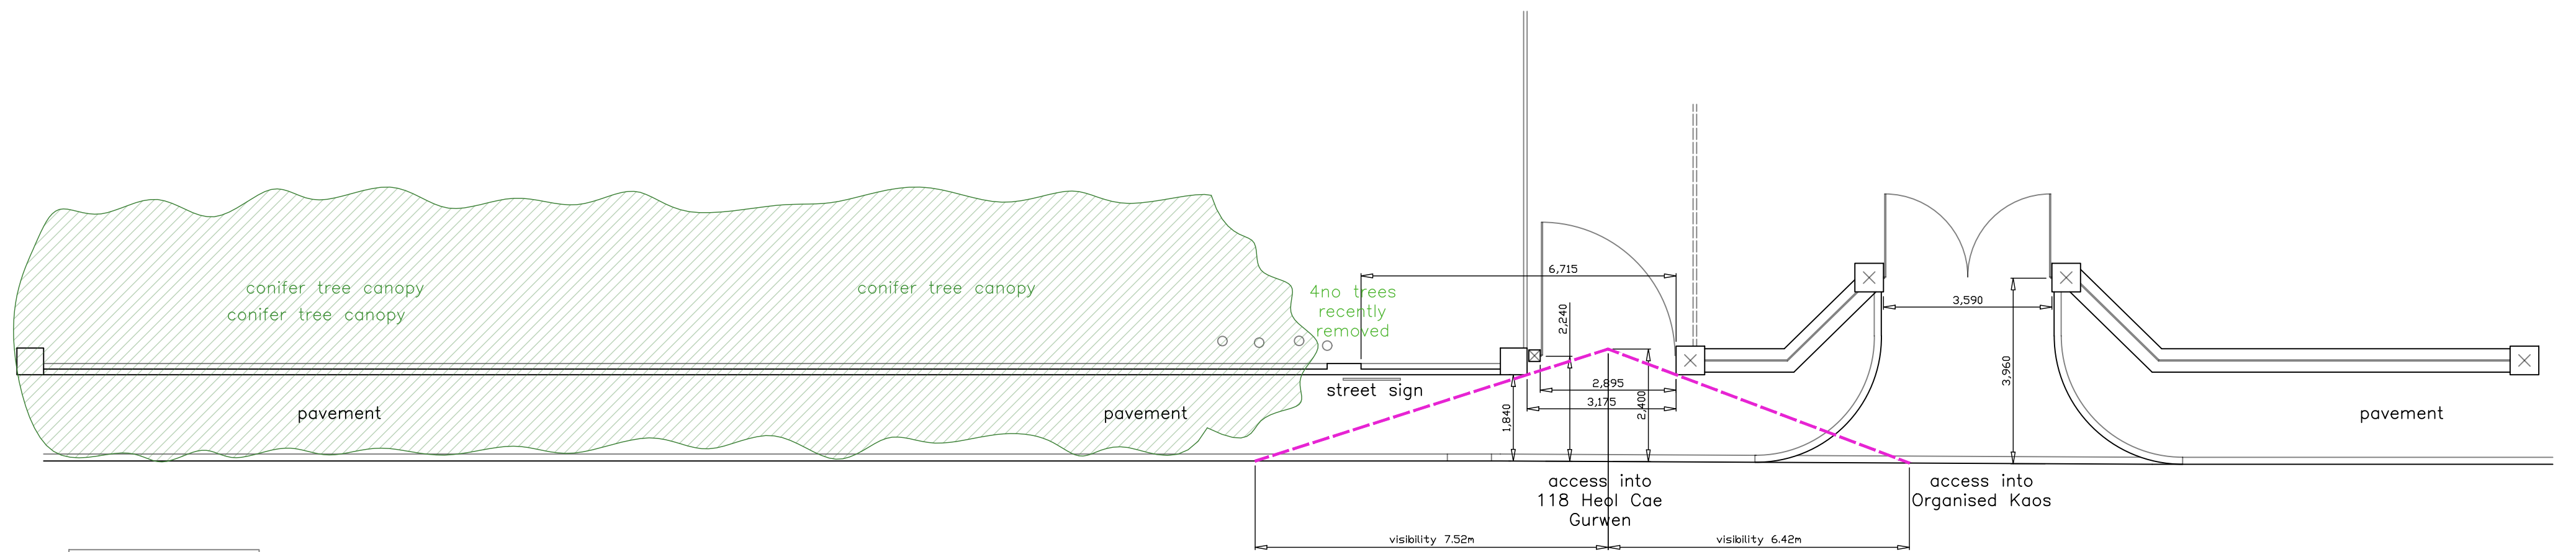

Existing Plan

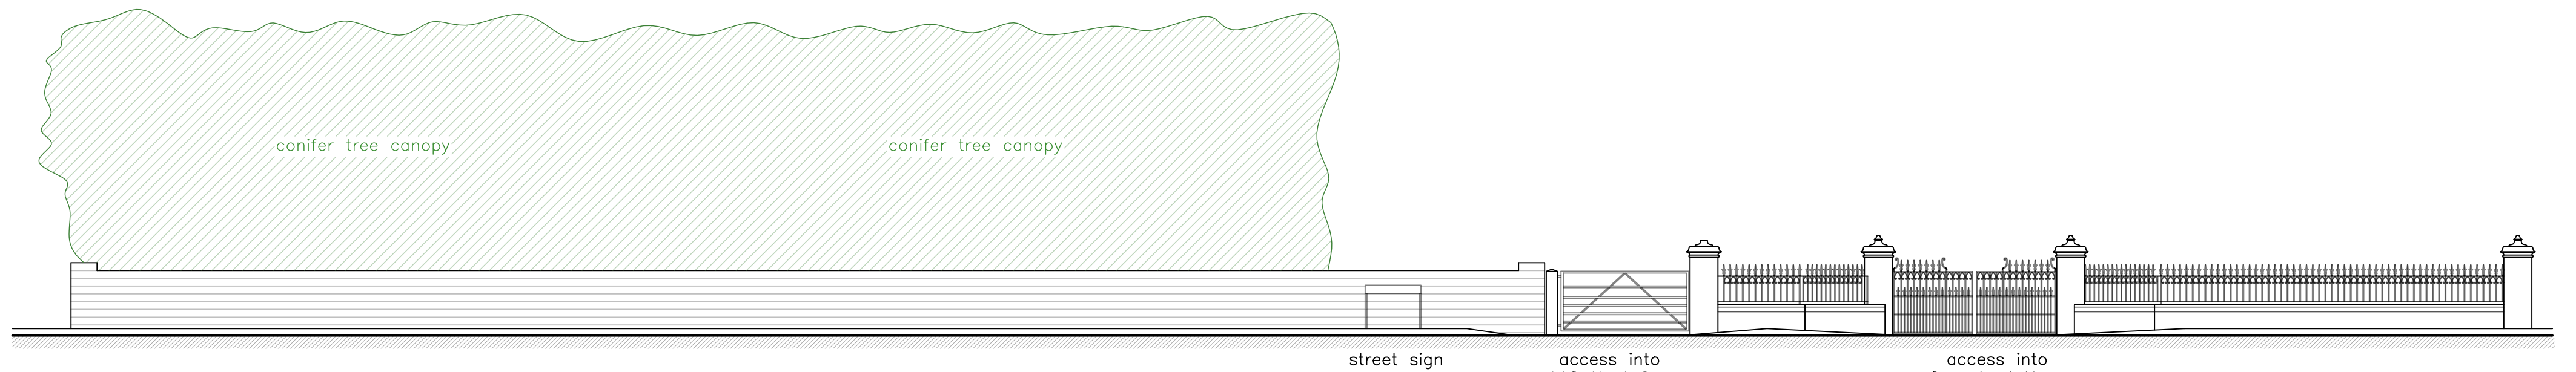

Existing Street View

Rev A - 06.06.24 - Conifers corrected.

Brown Partnership

Architectural & Surveying Services
Glasfryn, Llanddeusant, Llangadog,
Carmarthenshire. SA19 9TG
01550 740287/07779 163626
web: www.brownpartnership.com

Existing Arrangements - Scale: 1/100 (A2)

Improvements to access at, 118 Heol Cae Gurwen,
Gwaun Cae Gurwen, Ammanford SA18 1PD
For S & N Hemsley-Cole

Drq No.
BPG90.1a