


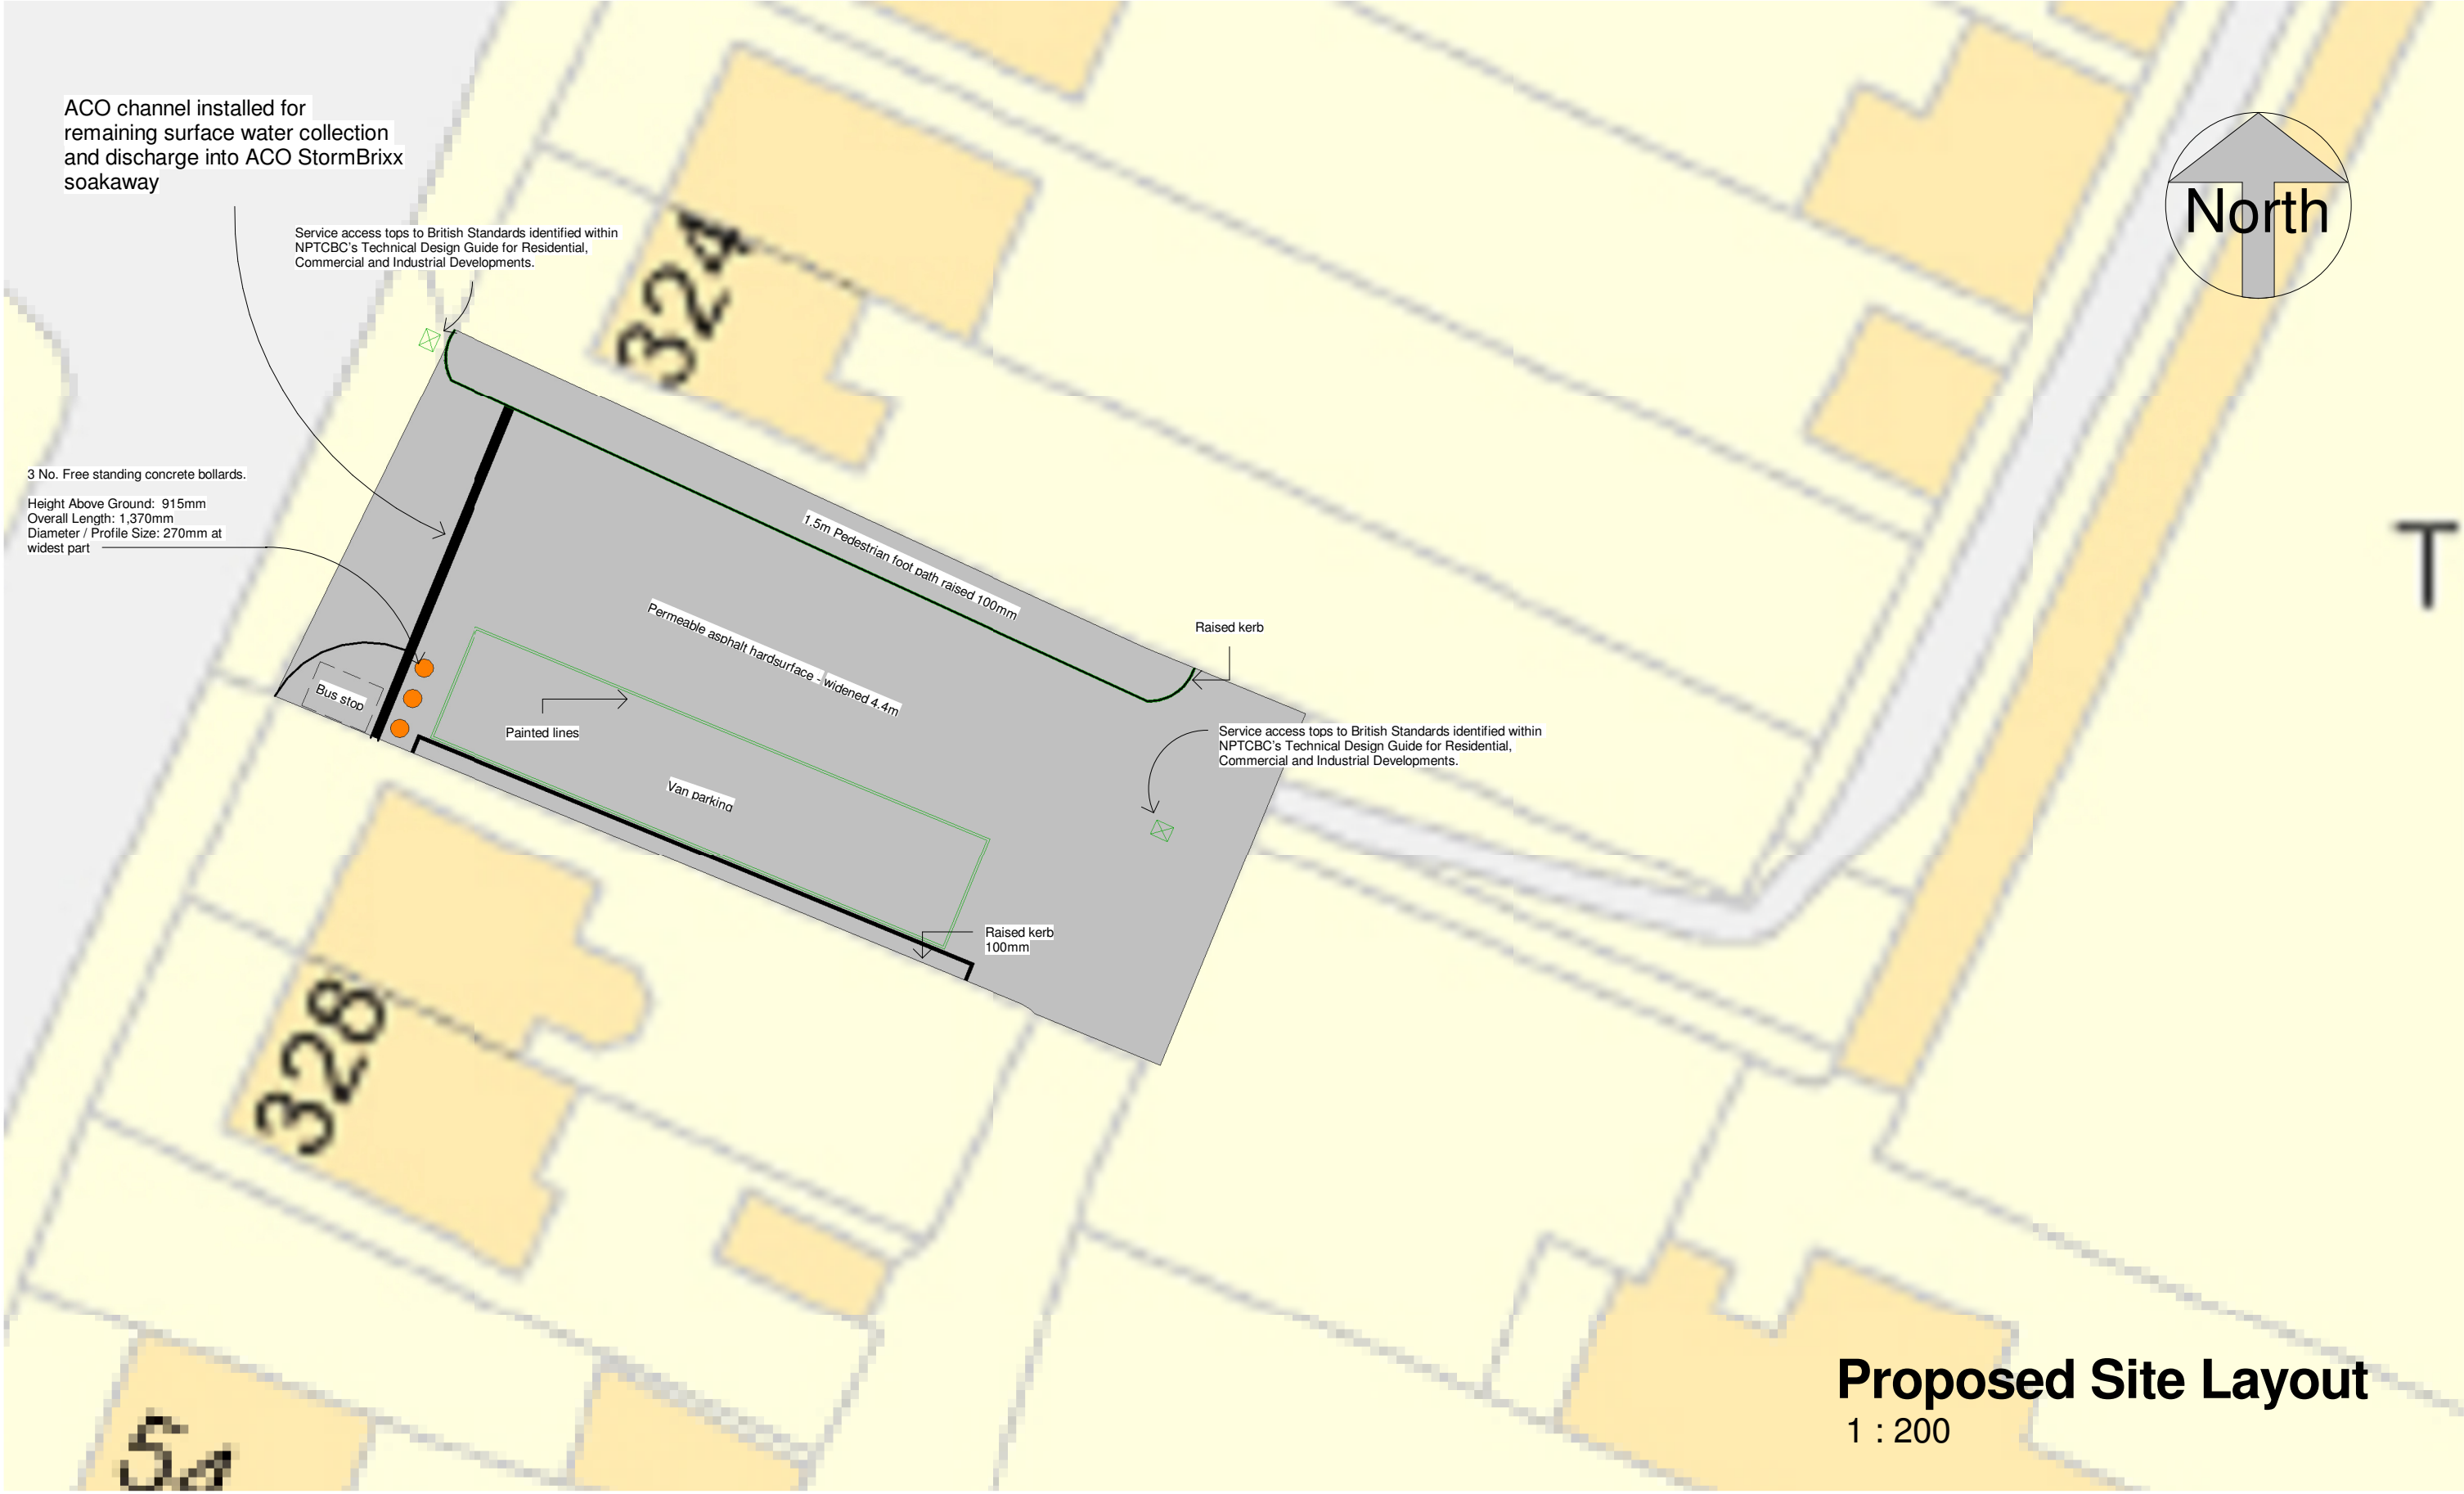

	No.	Description	Date	 www.ccs-solutions.co.uk				PROJECT Llansawel AFC		CLIENT Llansawel AFC		
										Date 15/01/2024	Project number 12012024	Scale (@ A3) 1 : 200
				CODE	STATUS	SUITABILITY DESCRIPTION	PURPOSE OF ISSUE	SHEET Proposed Layout		Drawn by CCS	DRAWING NUMBER A303	REV E
										Checked by Client		