


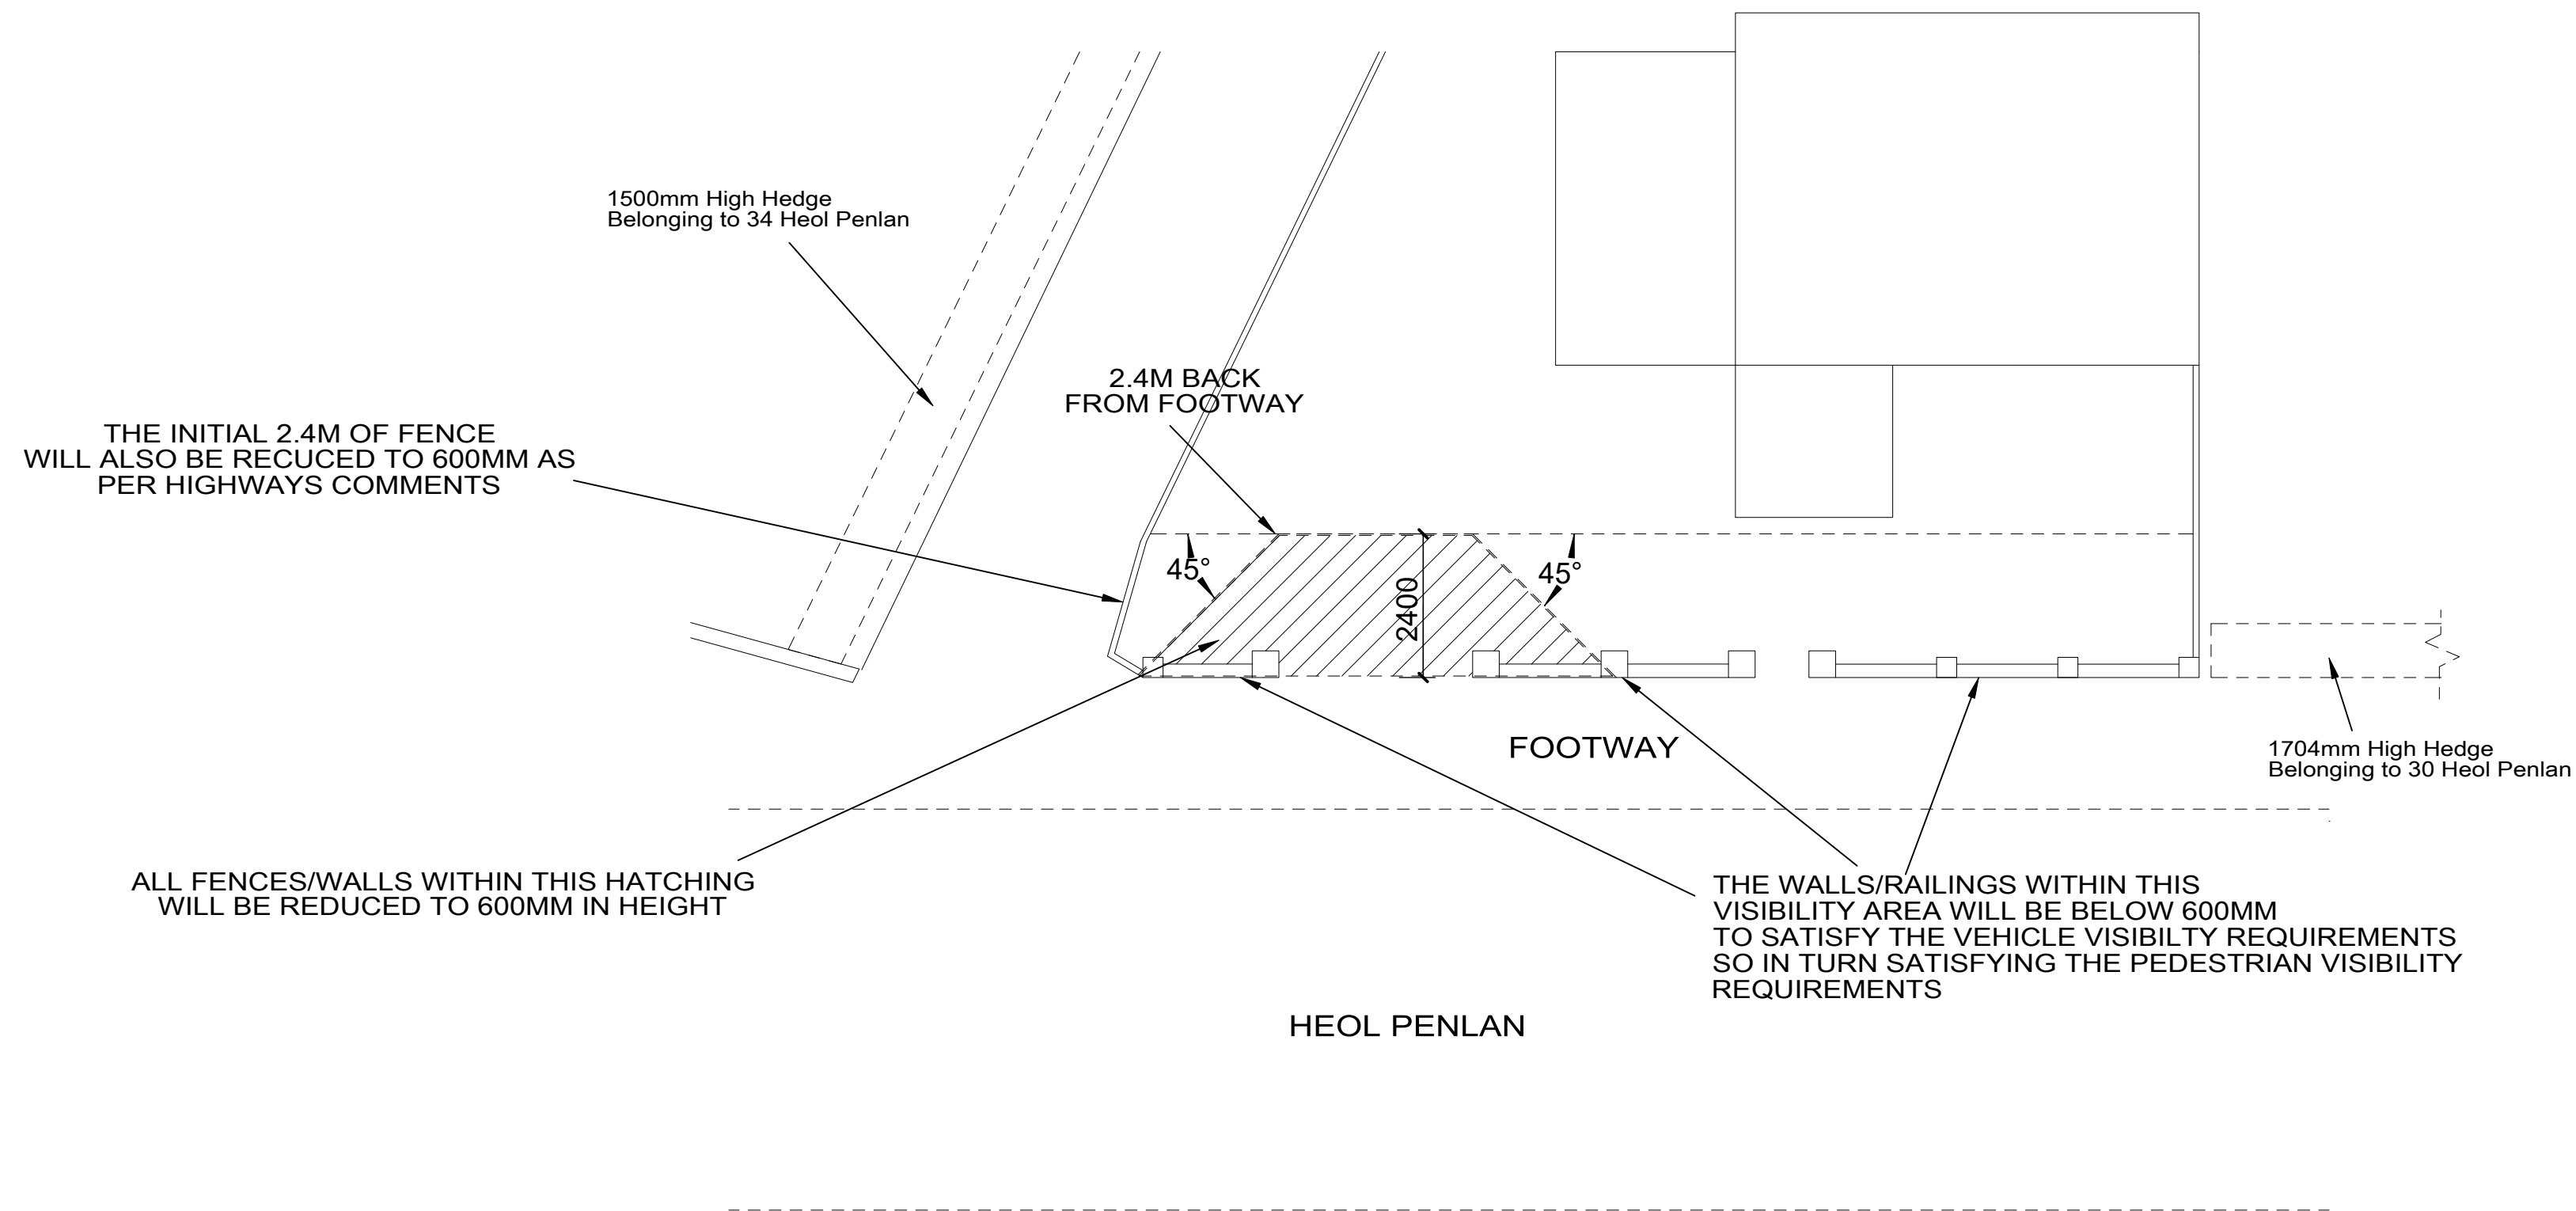

PEDESTRIAN VISIBILITY SPLAY
FROM THE PROPERTY
1:100 @A2