



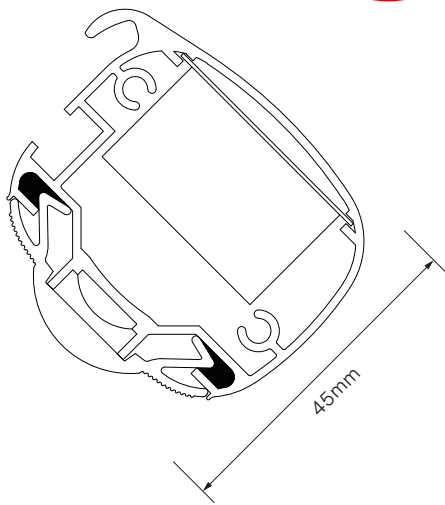

Client	One Stop Stores			Title	Proposal	Rev	Date	Description	Drw By
Site Name	Port Talbot, Forge Road			Date	08/08/2022	A	12/11/21	Initial Visual	IW
Job No.	17262	Epos Code	6580	Scale	Do Not Scale	B	19/01/22	Building Extension ACM, Vinyl & Store Plan	IW
Proj Type	Franchise			Drawn	IW	C	10/02/22	Remove window vinyl, FACM images, FTG	IW
PM	PH			Drwg No.	D	D	08/08/22	Update Projection Sign	IR

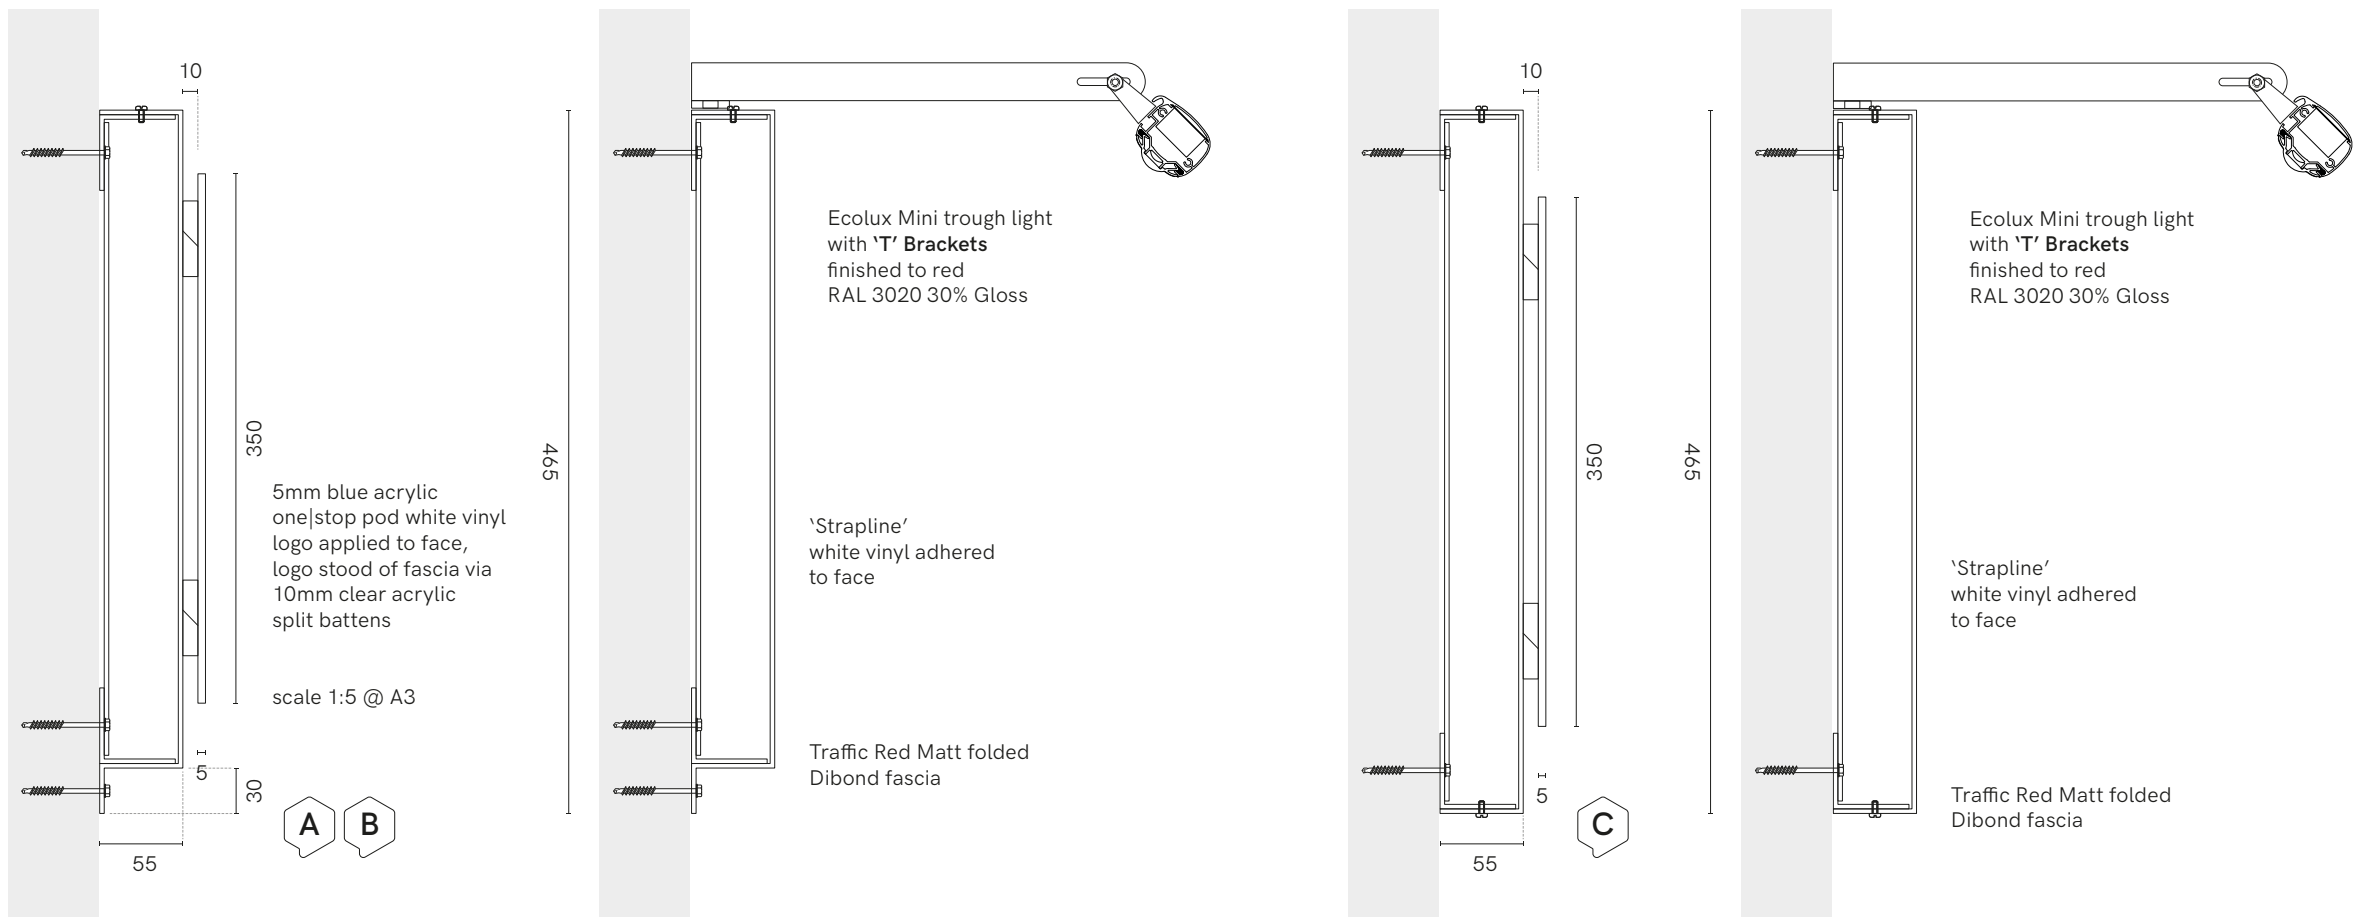

TECHNICAL SPECIFICATION - ECOLUX MINI

LED STRIP
Latest high lighting chip giving 1650 Lumens per metre LED output. Only 14.4 watts per metre power consumption 75% energy saving compared to Fluorescent.

24 volt input, less current less voltage drop. 6000k cool white or 3000k warm white 120 degree angle.

IP65 protected, 50,000 hours+ lamp life. 5 year Warranty.

Full CE certification and ROHS compliant.

DRIVERS
Epoxy encapsulated fully isolated case with IP67 protection. Constant voltage design. Short circuit, over current, over voltage protection. Fitted onto quick release slide in Gear Trays. Full CE certification and ROHS compliant.

LIGHT FITTING
Specially designed 45mm aluminium extrusion supplied up to 6000mm lengths which can be joined together using cast aluminium connectors.

Die cast aluminium end caps with rear cable entry standard 300mm multi brackets.

Snap-in polycarbonate 90 degree magnifying lens diffuser. Casing sealed and certificated to IP65.

Full CE certificate and 5 year parts warranty. Conforms to BS EN 60598-1:2015 and BS EN 60598-2-1:1989 'UK Deviations Only'.




15 Barnes Wallis Rd, Fareham
Hampshire PO15 5TT

Tel: 023 8023 2311
Web: www.innovatesigns.co.uk
Email: info@innovatesigns.co.uk

Client	One Stop Stores			Title	Proposal	Rev	Date	Description	Drw By
Site Name	Port Talbot, Forge Road			Date	08/08/2022	A	12/11/21	Initial Visual	IW
Job No.	17262	Epos Code	6580	Scale	Do Not Scale	B	19/01/22	Building Extension ACM, Vinyl & Store Plan	IW
Proj Type	Franchise			Drawn	IW	C	10/02/22	Remove window vinyl, FACM images, FTG	IW
PM	PH			Drwg No.	D	D	08/08/22	Update Projection Sign	IR

This drawing is for approval purposes.
Please check all details noted on the drawing including spelling, and provide written confirmation of your approval to an **Innovate Signs Project Manager**. Once approved production will commence based on the approved drawing. Any changes made after production has begun will incur an additional cost.

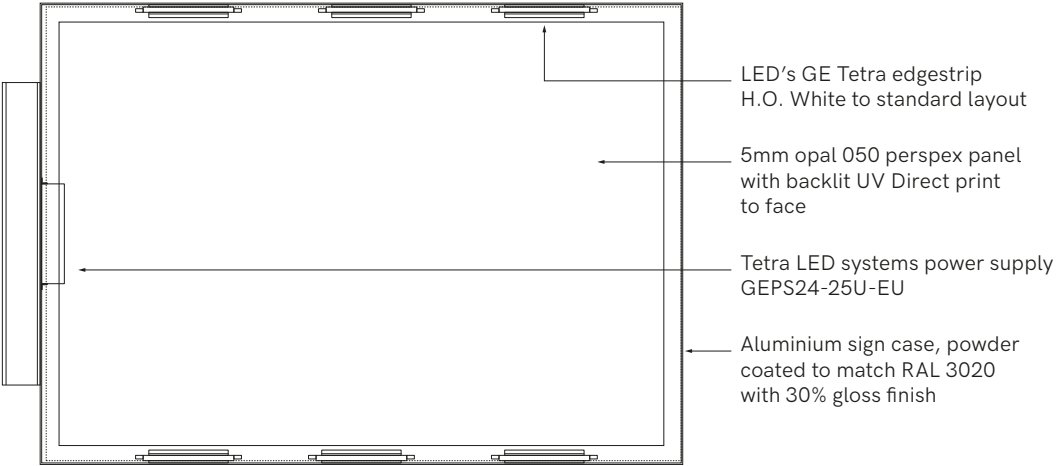

Aluminium signcase finished red. Opal acrylic faces on both sides of sign (sign is double sided) with face applied digitally printed graphics. Internally illuminated by LED's.

Scale 1:10 @ A3




 + implementing your brand	15 Barnes Wallis Rd, Fareham Hampshire PO15 5TT Tel: 023 8023 2311 Web: www.innovatesigns.co.uk Email: info@innovatesigns.co.uk	Client	One Stop Stores			Title	Proposal	Rev	Date	Description	Drw By	This drawing is for approval purposes. Please check all details noted on the drawing including spelling, and provide written confirmation of your approval to an Innovate Signs Project Manager. Once approved production will commence based on the approved drawing. Any changes made after production has begun will incur an additional cost.
		Site Name	Port Talbot, Forge Road			Date	08/08/2022	A	12/11/21	Initial Visual	IW	
		Job No.	17262	Epos Code	6580	Scale	Do Not Scale	B	19/01/22	Building Extension ACM, Vinyl & Store Plan	IW	
		Proj Type	Franchise			Drawn	IW	C	10/02/22	Remove window vinyl, FACM images, FTG	IW	
		PM	PH			Drwg No.	D	D	08/08/22	Update Projection Sign	IR	

The map shows a residential area with several streets: Bath Street, Forge Road, Island Mews, Ywys Street, and Oakwood Street. A red outline highlights a specific property on Forge Road, adjacent to Island Mews. The map includes a compass rose in the top left corner, indicating North (N), South (S), East (E), and West (W). A Health Centre is located on the left side of the map, near a Sub Sta. (Sub-station). Various numbered plots are shown throughout the area, including 91, 4, 10, 14, 5, 22, 13, 14, 12, 15, 17, 29, 35, 1, 3, 4, 2, 1, 15, 14, 13, 12, 11, 10, 9, 8, 7, 6, 5, 4, 3, 2, 1, 99, 98, 97,1.

A horizontal bar divided into four equal segments of 25m each. The segments are labeled 0, 25m, 50m, 75m, 100m, and 125m.



emapsite™
plans

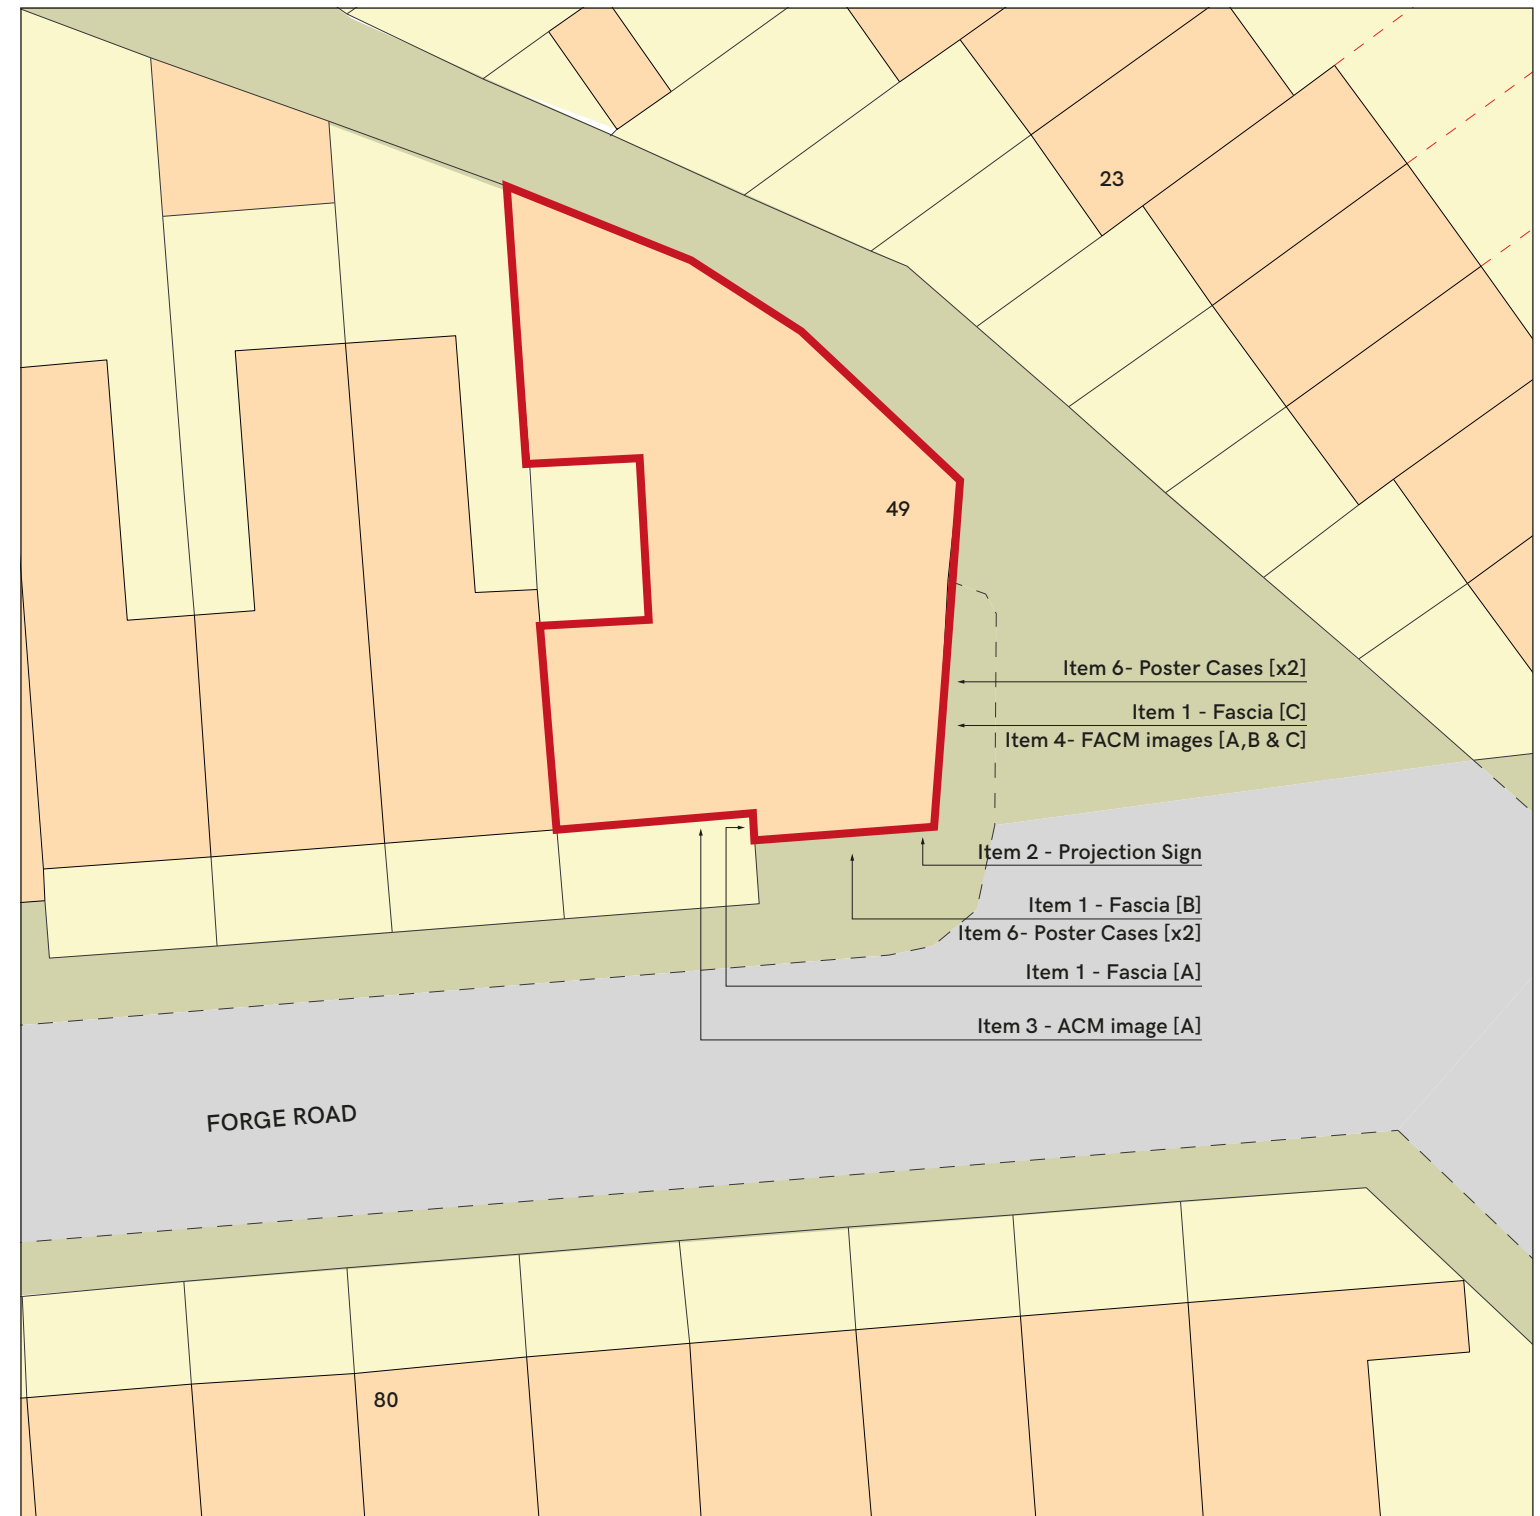

A horizontal bar divided into five equal segments of 5m each. The segments are labeled 0, 5m, 10m, 15m, 20m, and 25m.



+ implementing your brand

Tel: 023 8023 2311
Web: www.innovatesigns.co.uk
Email: info@innovatesigns.co.uk

Client	One Stop Stores			Title	Proposal	Rev	Date	Description	Drw By
Site Name	Port Talbot, Forge Road			Date	08/08/2022	A	12/11/21	Initial Visual	IW
Job No.	17262	Epos Code	6580	Scale	Do Not Scale	B	19/01/22	Building Extension ACM, Vinyl & Store Plan	IW
Proj Type	Franchise			Drawn	IW	C	10/02/22	Remove window vinyl, FACM images, FTG	IW
PM	PH			Drwg No.	D	D	08/08/22	Update Projection Sign	IR

This drawing is for approval purposes.

Please check all details noted on the drawing including spelling, and provide written confirmation of your approval to an **Innovate Signs Project Manager**. Once approved production will commence based on the approved drawing. Any changes made after production has begun will incur an additional cost.