

100
0 10
Millimetres

DO NOT SCALE


NOTES:
TO BE READ IN CONJUNCTION WITH
OTHER LANDSCAPE WASHERIES
PLANS

FOR PLANNING
DRAWING NUMBERS:
GCRE001-AWJV-XX-XX-DR-YL-00010
GCRE001-AWJV-XX-XX-DR-YL-00011
GCRE001-AWJV-XX-XX-DR-YL-00012


FOR SAB
DRAWING NUMBERS:
GCRE001-AWJV-XX-XX-DR-YL-00006
GCRE001-AWJV-XX-XX-DR-YL-00007
GCRE001-AWJV-XX-XX-DR-YL-00008

FOR PLANTING SCHEDULE REFER
TO DRAWING NUMBER
GCRE001-AWJV-XX-XX-DR-YL-00013


TO BE READ IN CONJUNCTION WITH
ALL DRAINAGE DRAWINGS AND
DOCUMENTS.

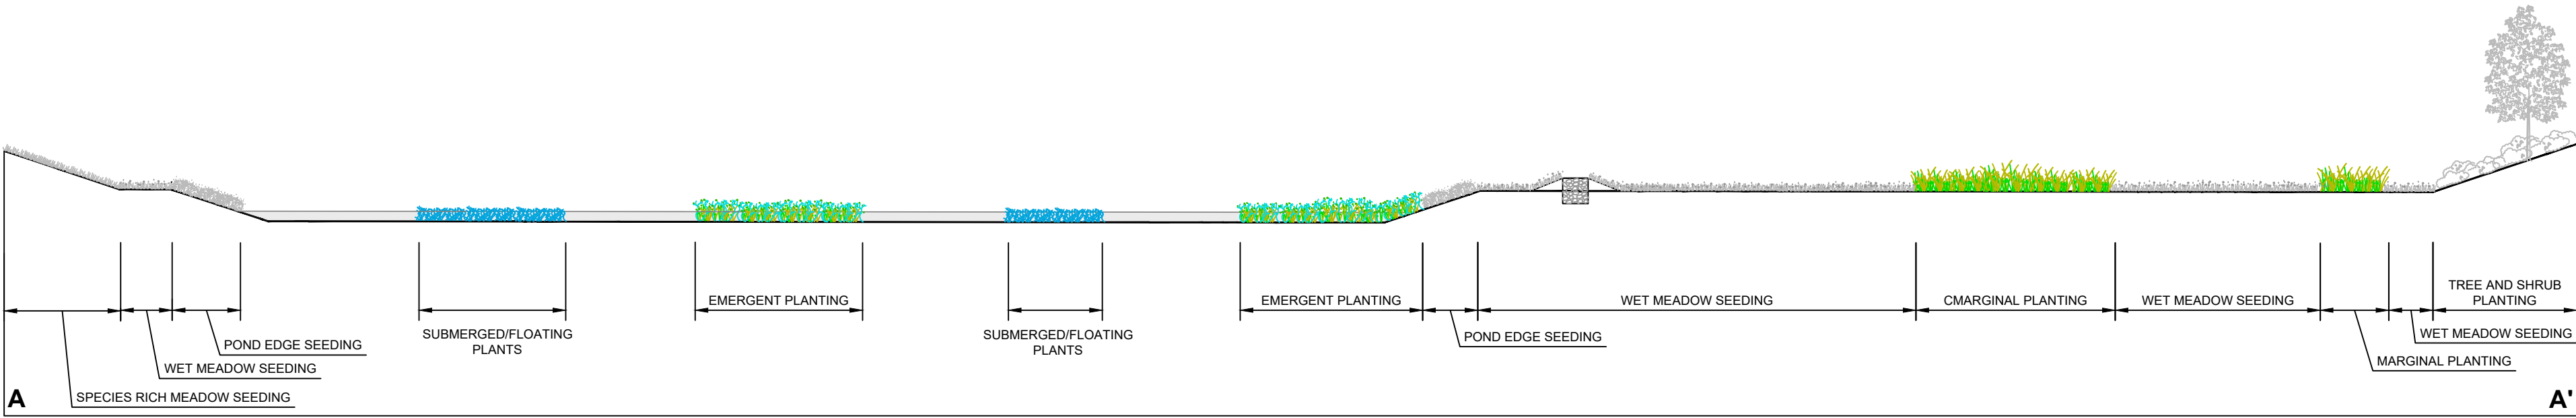

1 SECTION A
SCALE 1:200


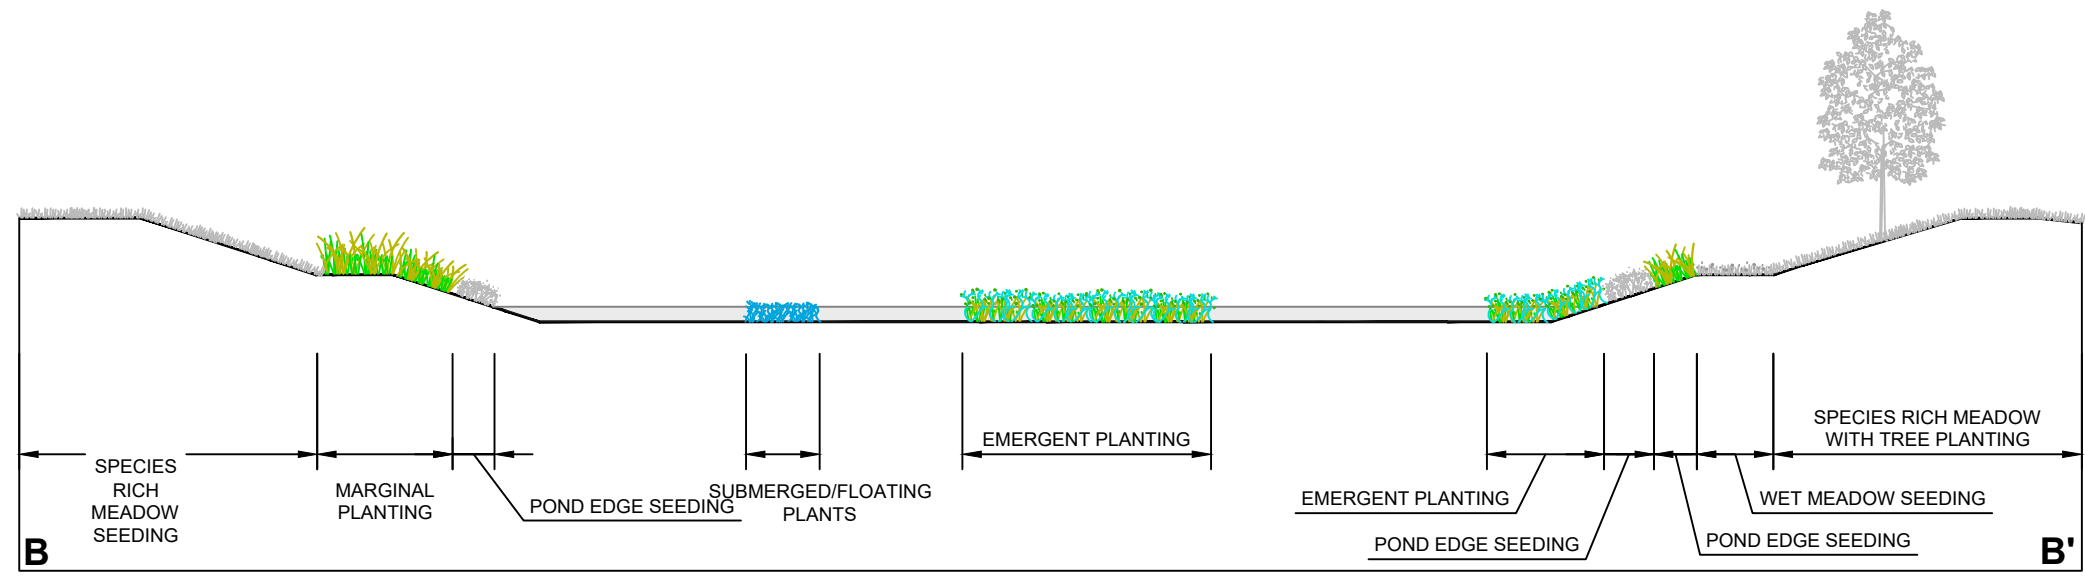


2 SECTION B
SCALE 1:200

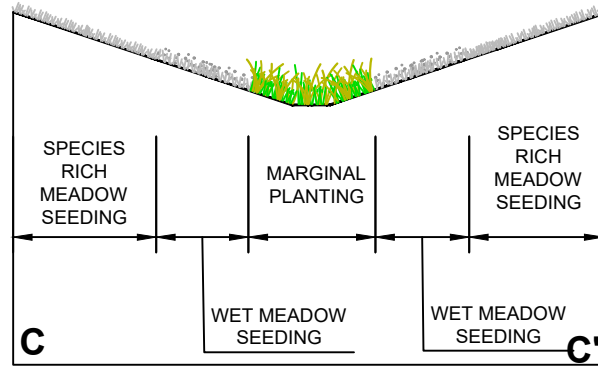

3 SECTION C
SCALE 1:200

LOCATION PLAN 1:1250

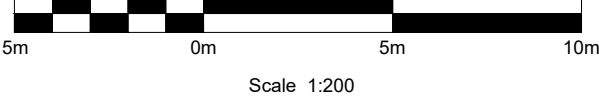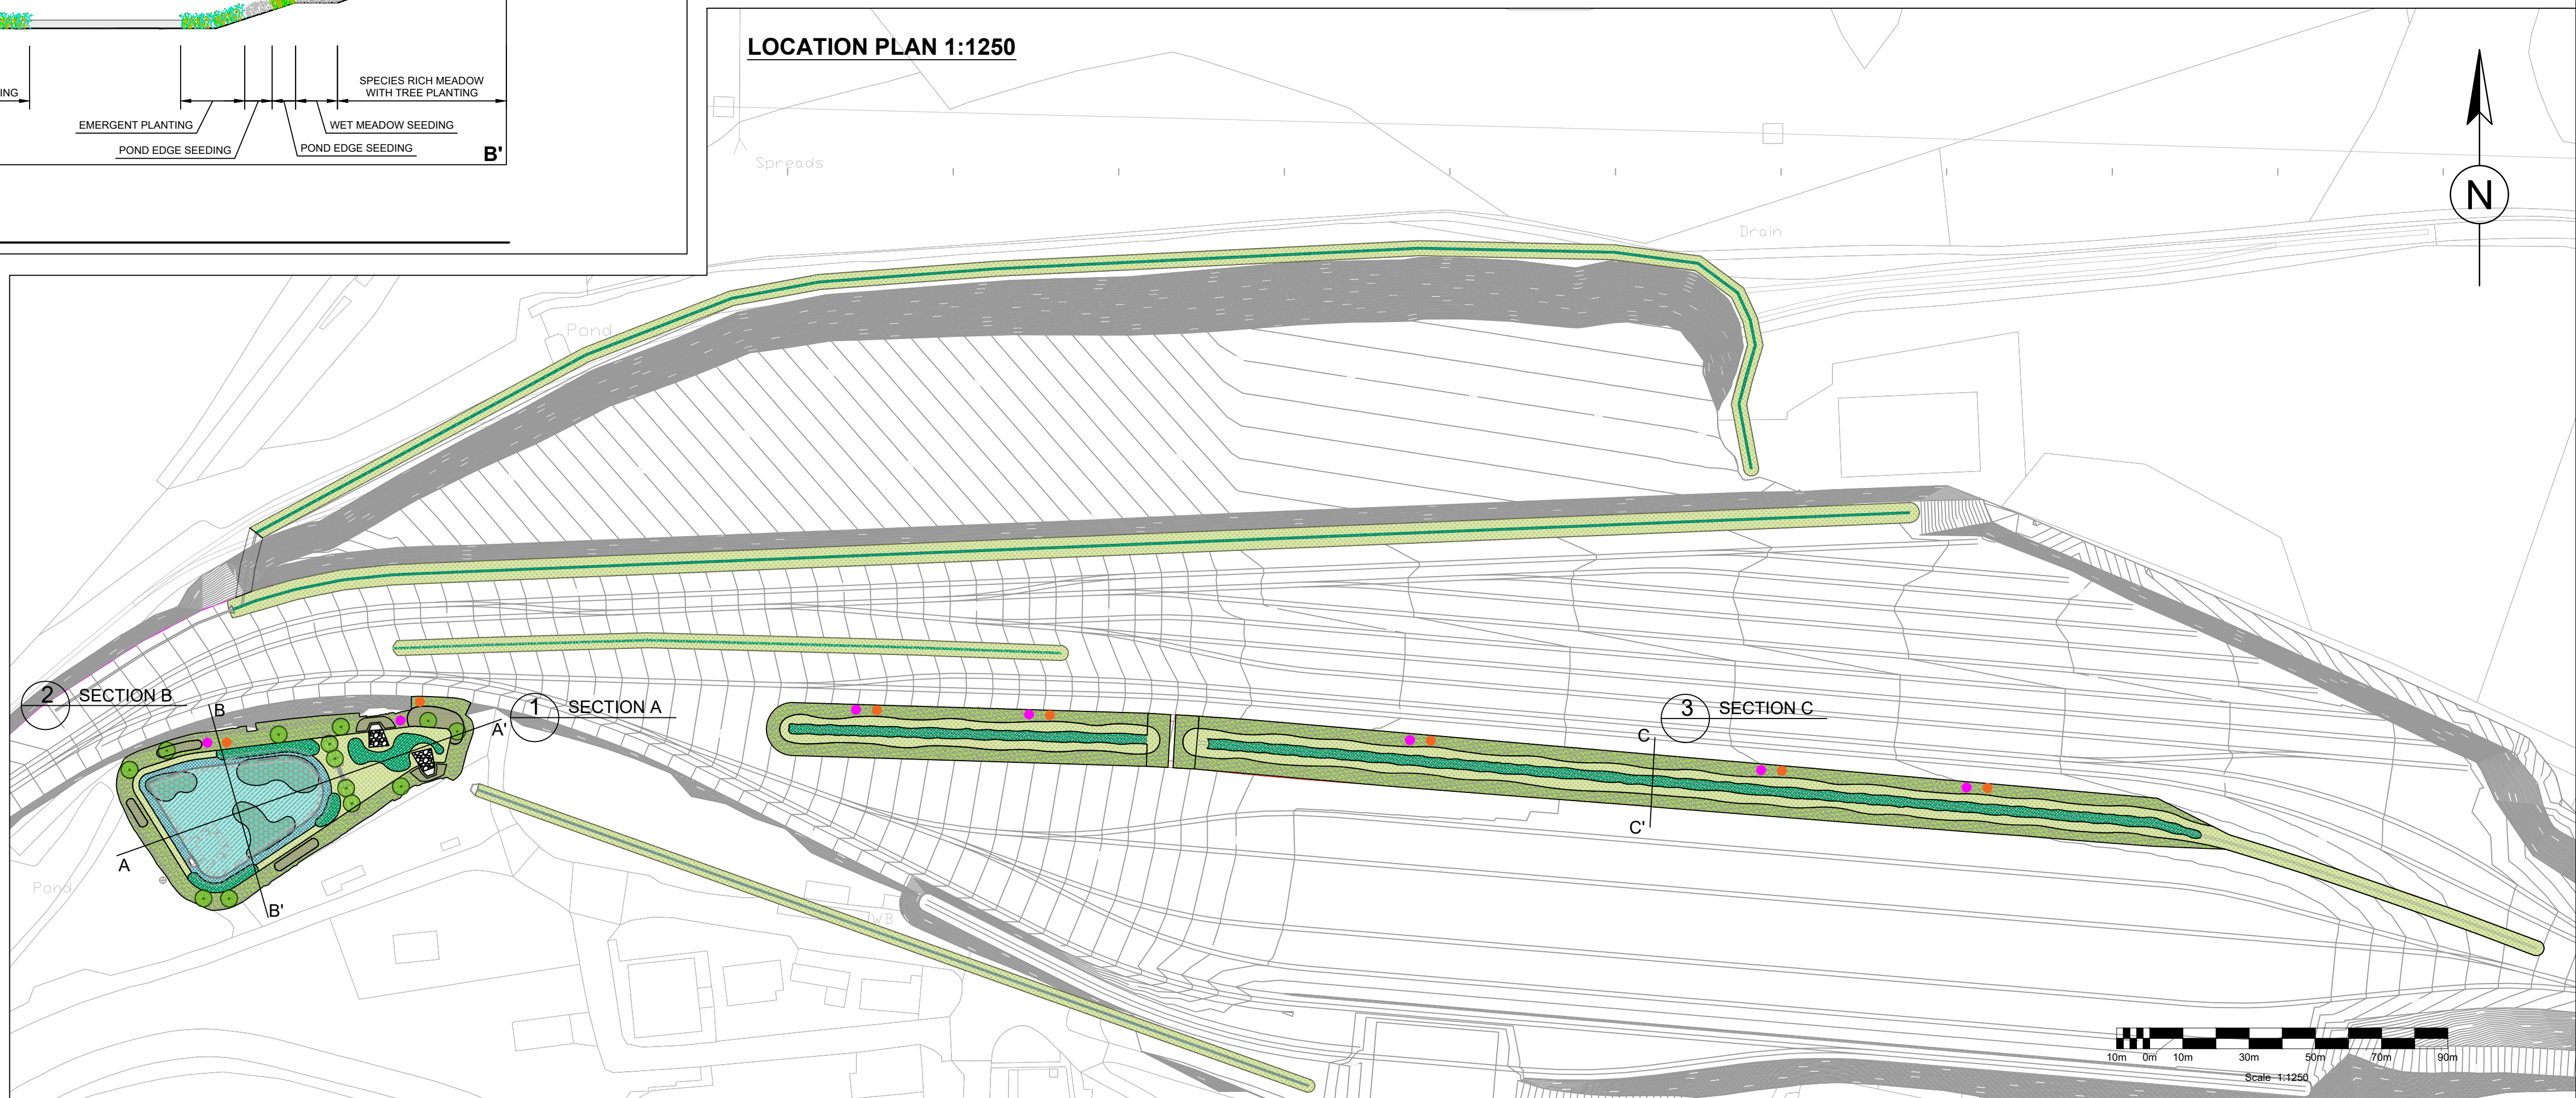

SAFETY, HEALTH AND ENVIRONMENTAL
INFORMATION

In addition to the hazards/risks normally associated with the types of work detailed on this drawing, note the following:

CONSTRUCTION

N/A

MAINTENANCE/CLEANING

N/A

DECOMMISSIONING/DEMOLITION

N/A

It is assumed that all works will be carried out by a competent contractor working, where appropriate, to an approved method statement

Rev.	Date	Description	By	Chkd	App'd
P01	24/05/24	FOR PLANNING	JS	DB	RL

Drawing Status
WORK IN PROGRESS

Suitability
SO

Project Title
**GLOBAL CENTRE
OF RAIL EXCELLENCE**

WALTERS **AtkinsRéalis**

Drawing Title
**WASHERIES
LANDSCAPE SECTIONS**

Client
GCRE
Global Centre of Rail Excellence
Canolfan Fyd-Eang Rhagoriaeth Rheilffyrdd

Scale	Drawn	Checked	Approved	Authorised
AS SHOWN	JS	DB	DB	RL
Original Size A1	Date 24/05/24	Date 24/05/24	Date 24/05/24	Date 24/05/24
Drawing Number GCRE-AWJV-XX-XX-DR-YL-0009	Revision P01			