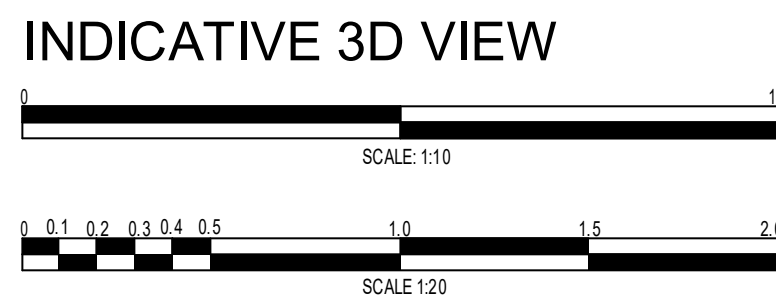
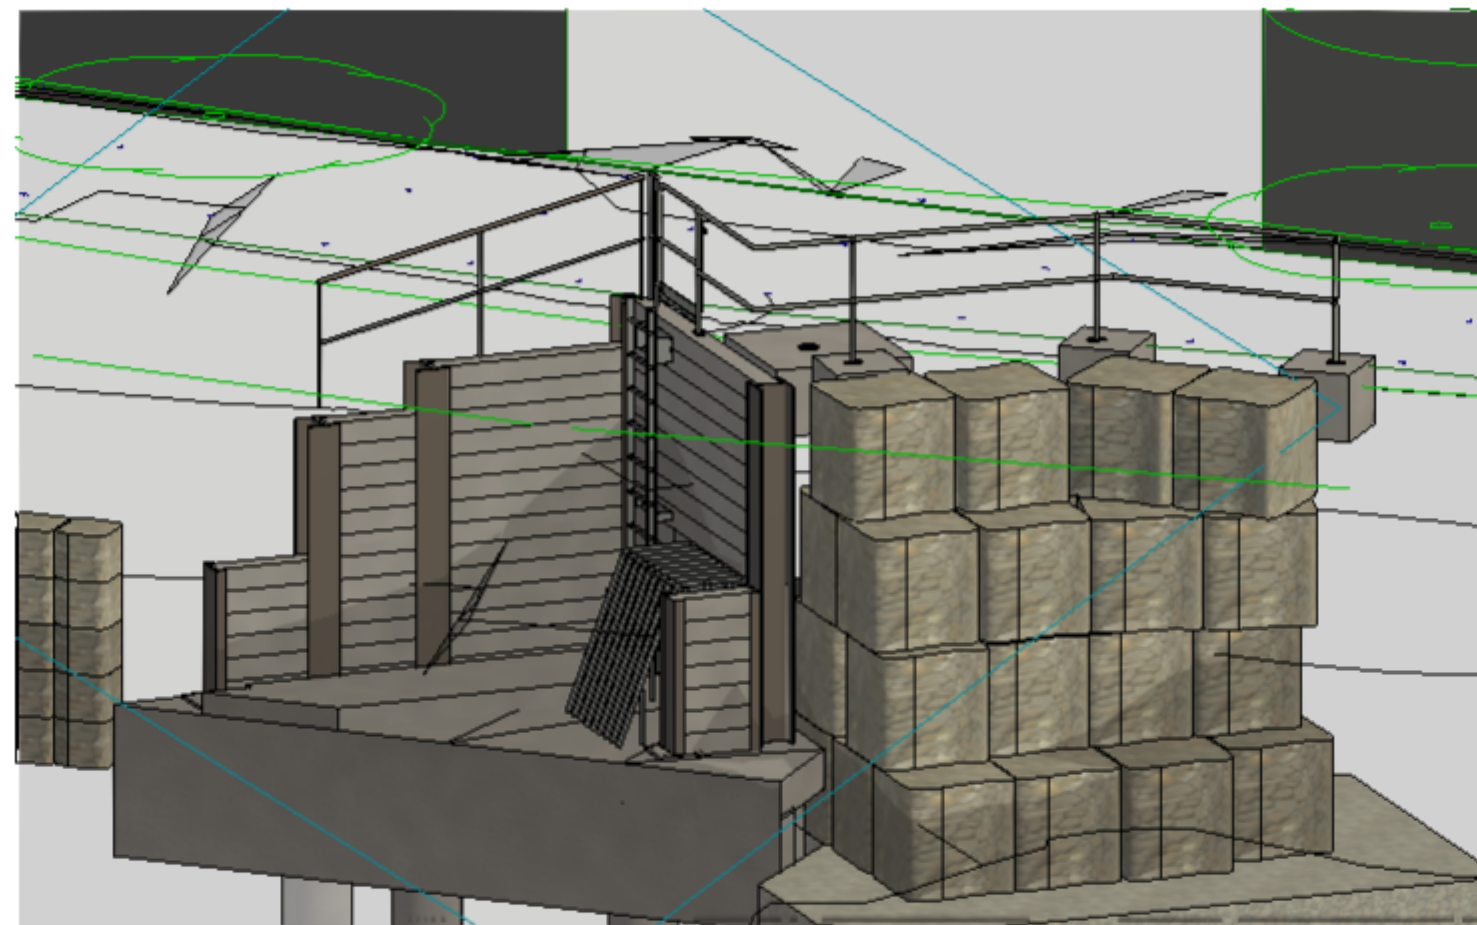
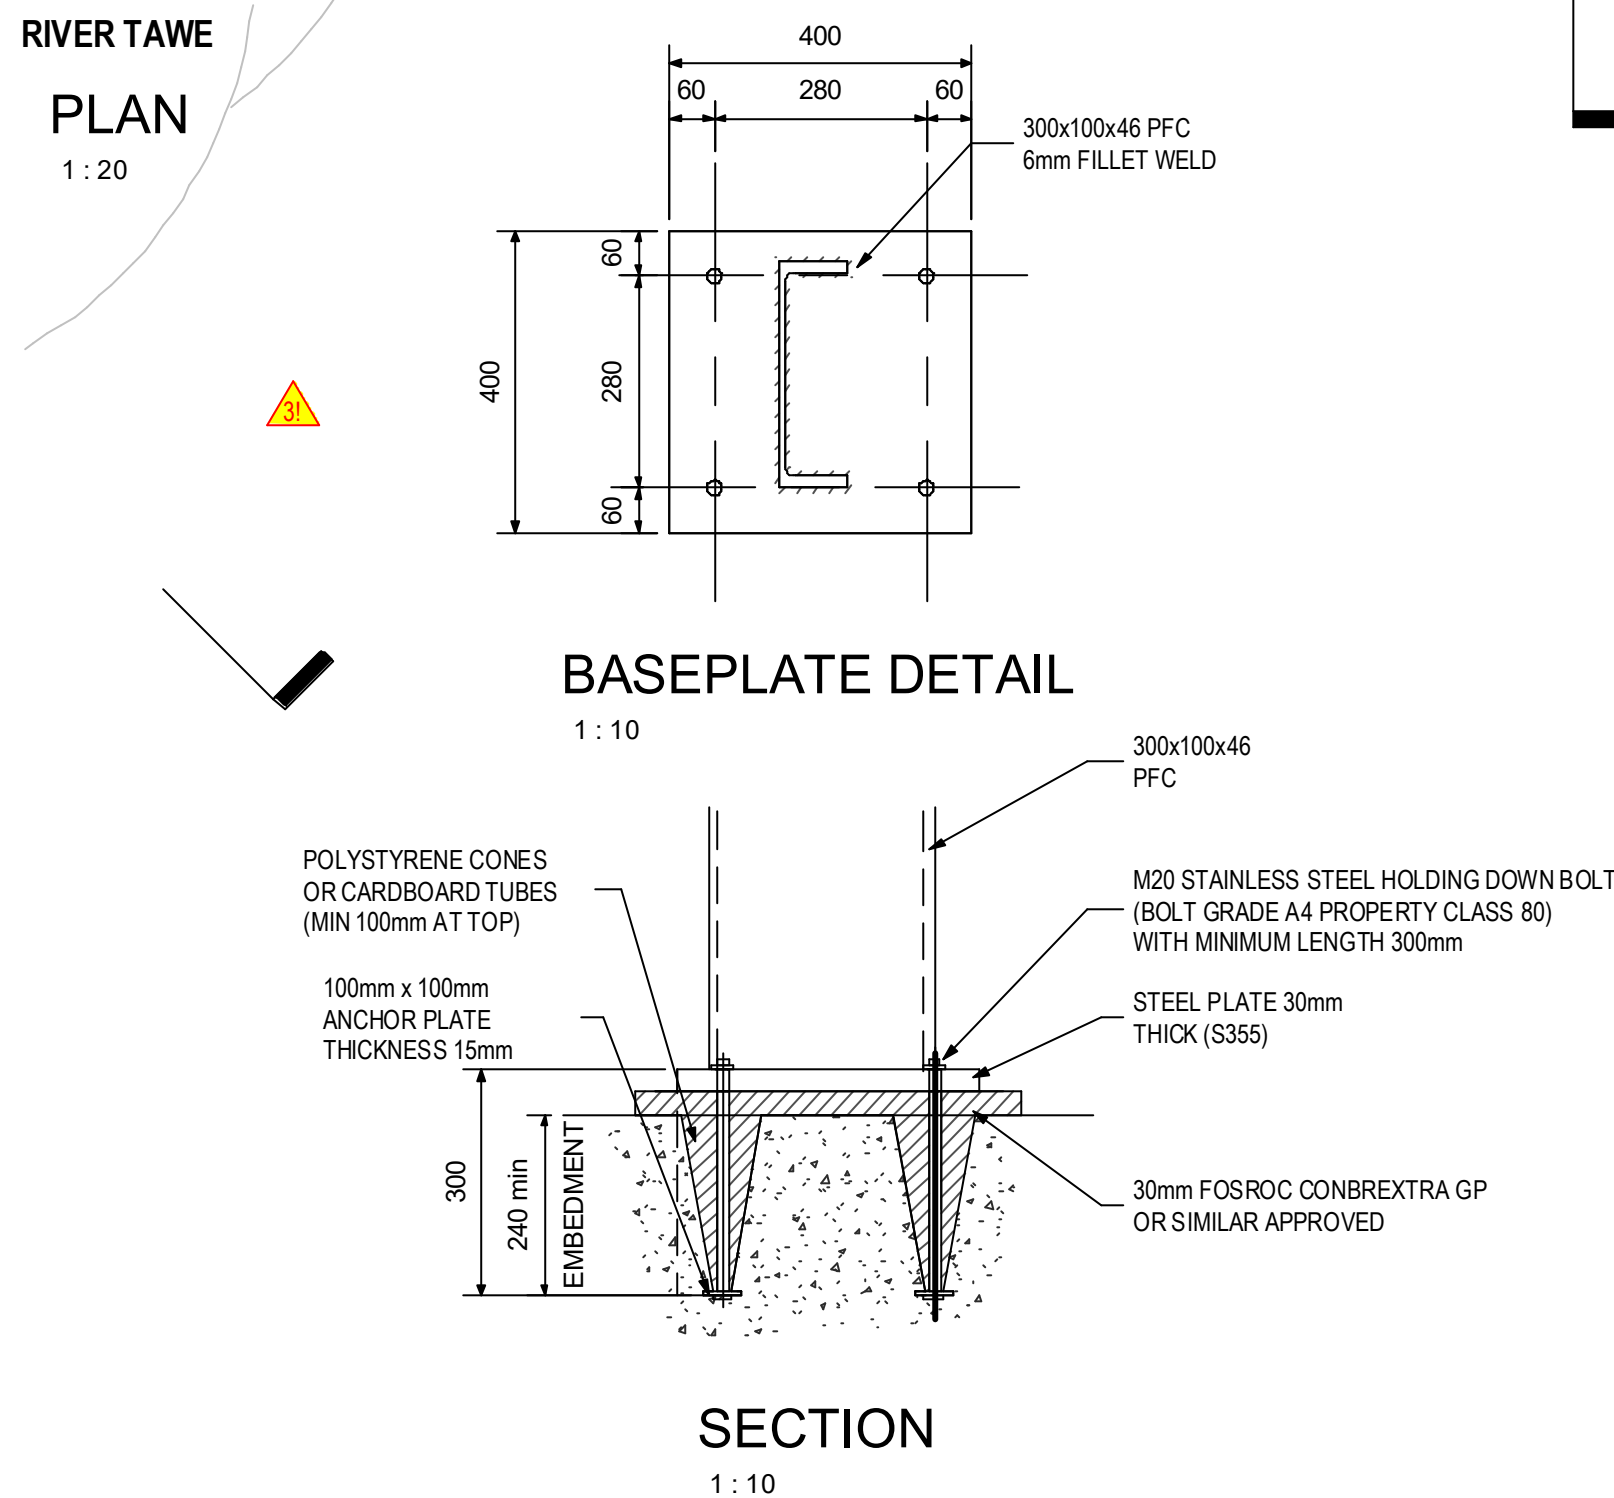
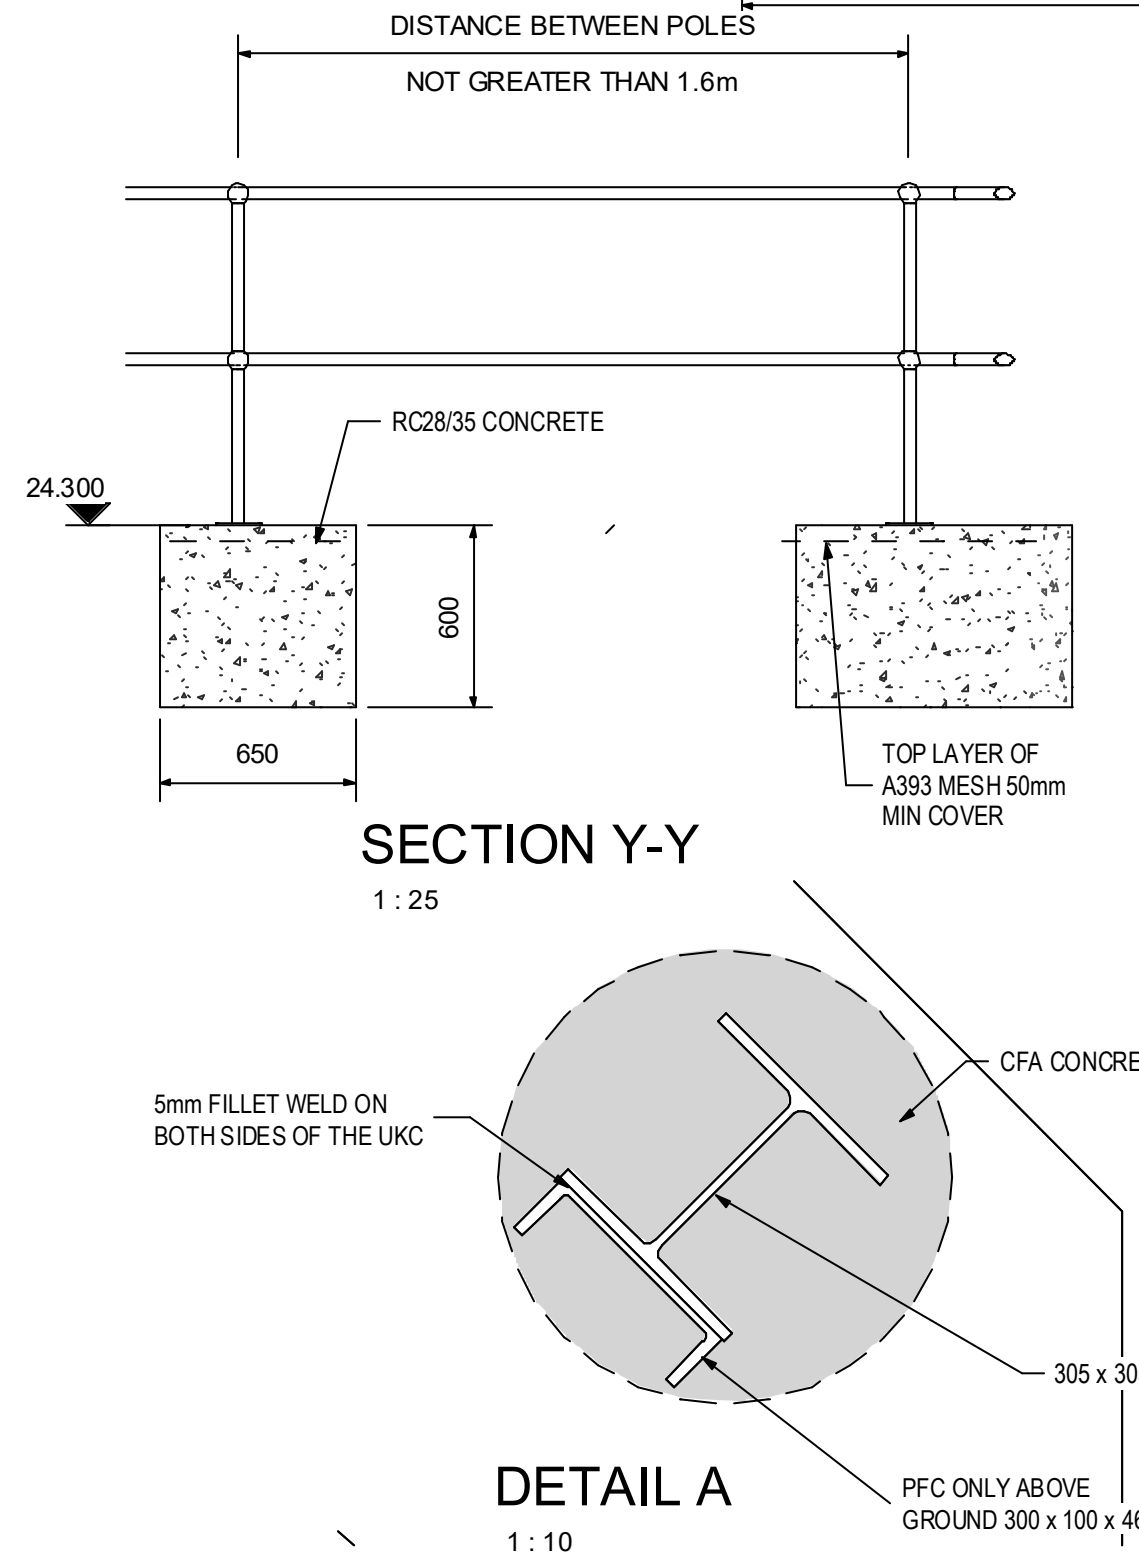


PILE No	TOE LEVEL (m)	EASTING (m)	NORTHING (m)
P1	+16.0	270939.725	202.122.741
P2	+15.5	270940.451	202.123.428
P3	+15.5	270941.904	202124.904
P4	+15.5	270943.966	202122.626

[illegible]

DECOMMISSIONING / DEMOLITION

REFER TO THE DESIGN RISK REGISTER FOR FURTHER DETAILS
IT IS ASSUMED THAT ALL THE WORKS ON THIS DRAWING WILL
BE CARRIED OUT BY A COMPETENT CONTRACTOR WHO HAS
CARRIED OUT A COMPREHENSIVE RISK ASSESSMENT.

- B16241-102503-01-ZZ-DR-CA-C15060- PIPE NETWORK, FINAL EFFLUENT TO OUTFALL, PLAN & PROFILE
- B16241-102503-ZZ-ZZ-DR-CA-C15010 HEADWALL GENERAL NOTES
- B16241-102503-X0-XX-SP-SA-C15401 CONCRETE PILING SPECIFICATION
- B16241-102503-01-ZZ-DR-CA-C15063 HEADWALL OUTFALL SECTION 1-1
- B16241-102503-01-ZZ-DR-CA-C15064 HEADWALL OUTFALL SECTION 2-2
- B16241-102503-01-ZZ-DR-CA-C15065 HEADWALL OUTFALL SECTIONS 3-3 & 4-4

P01	FOR PLANNING	SSJ	GS	BMB	04/06/2017
Rev.	Description.	Drawn.	Chkd.	Appd.	Issue Date

 **Capital Delivery Alliance**
Cynghrair Cyflawni Cyfalaf

Ty Awen, Spooner Close, Coed Kernew, Newport, NP108FZ

Project TREBANOS WwTW

Drawing

Title: HEADWALL OUTFALL PLAN & DETAILS

FOR PLANNING	PI
--------------	----

Originator	Designer	Date
------------	----------	------

SSJ	GS	MARCH 24
-----	----	----------

Internal Project Number:	Scale:	Rev.
275281	As indicated @ A1	P01

Drawing Number. 1-22-11-100700-01-0000-01-00000

B10241-102505-01-ZZ-DR-CA-015002

A1

C:\Users\slieve.smith\DC\ACCDocs\WRUP\EU Server\27528 (-00) Trebasos\Project Data\W1 VWP Models\013 RevitB16421-102503-ZZ-ZZ-M2-CA-MMM6020_Prop

THIS MAP IS BASED UPON THE ORDNANCE SURVEY MATERIAL WITH THE PERMISSION OF ORDNANCE SURVEY ON BEHALF OF	4
---	---

THIS DESIGN AND DRAWING IS CONFIDENTIAL AND ALL RIGHTS THEREIN INCLUDING COPYRIGHT © AND DESIGN RIGHT ARE THE PROPERTY OF DWR CYMRU CYFYNGEDIG AND SHOULD NOT BE DISCLOSED TO A THIRD PARTY OR REPRODUCED WITHOUT PRIOR CONSENT OF DWR CYMRU CYFYNGEDIG.