

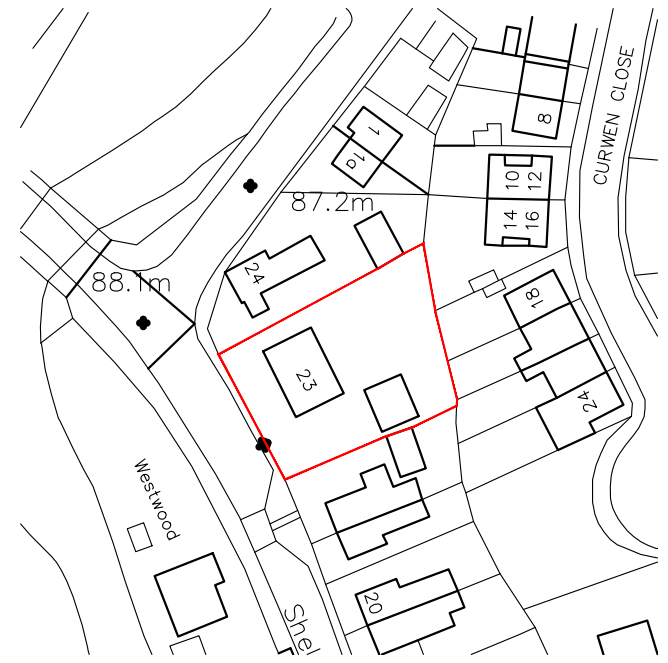


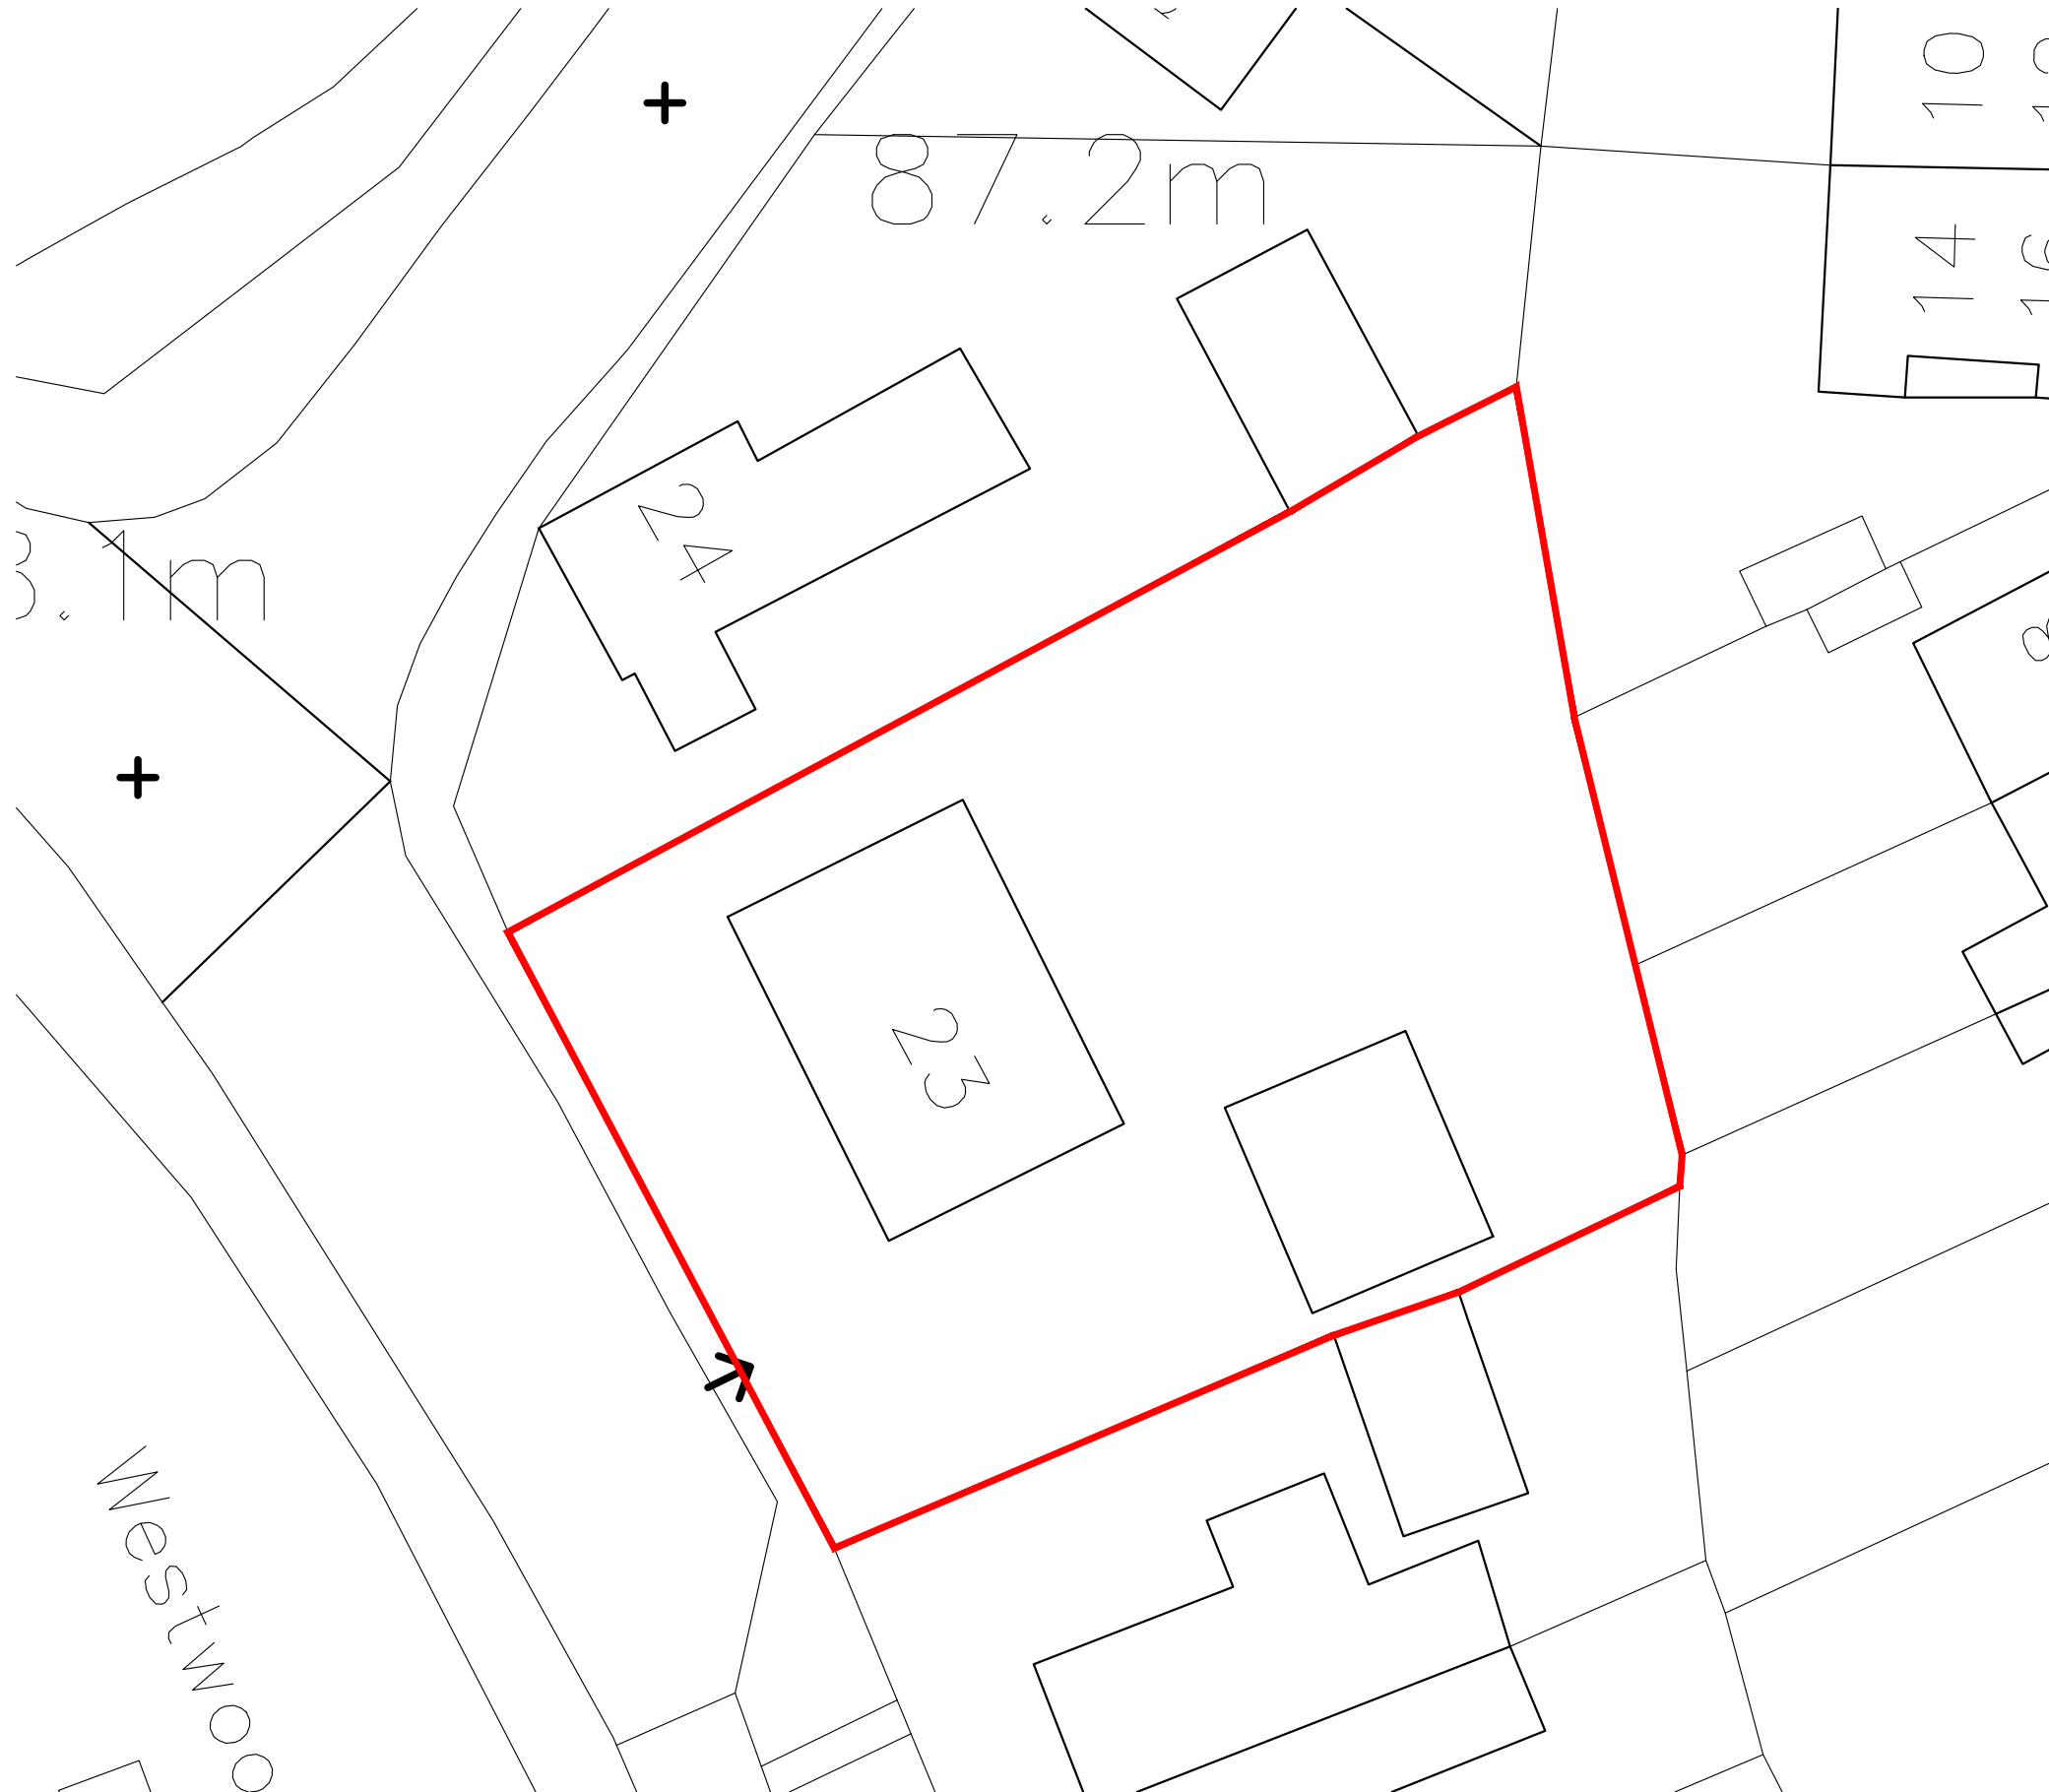

LOCATION PLAN
1:1250

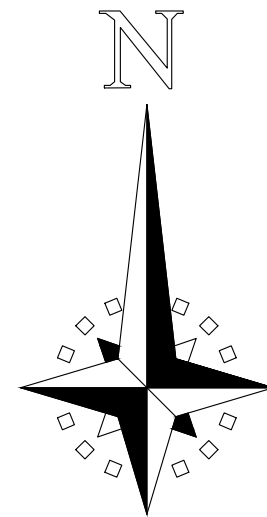

Westwood

LOCATION PLAN
1:250

23 Efail Fach, Pontrhydyfen, SA12 9UT		Job No. 24_045
Title Location Plan		Dwg No. AL(90)01
Date 22/05/24	Drawn ***	Scale 1:250/1250 @ A3



Architects · Town planners
Environmental & Urban design

Unit 1A, Compass Business Park,
Pacific Road, Cardiff. CF24 5HL

www.cjarchitects.co.uk
tel: 029 20452100