
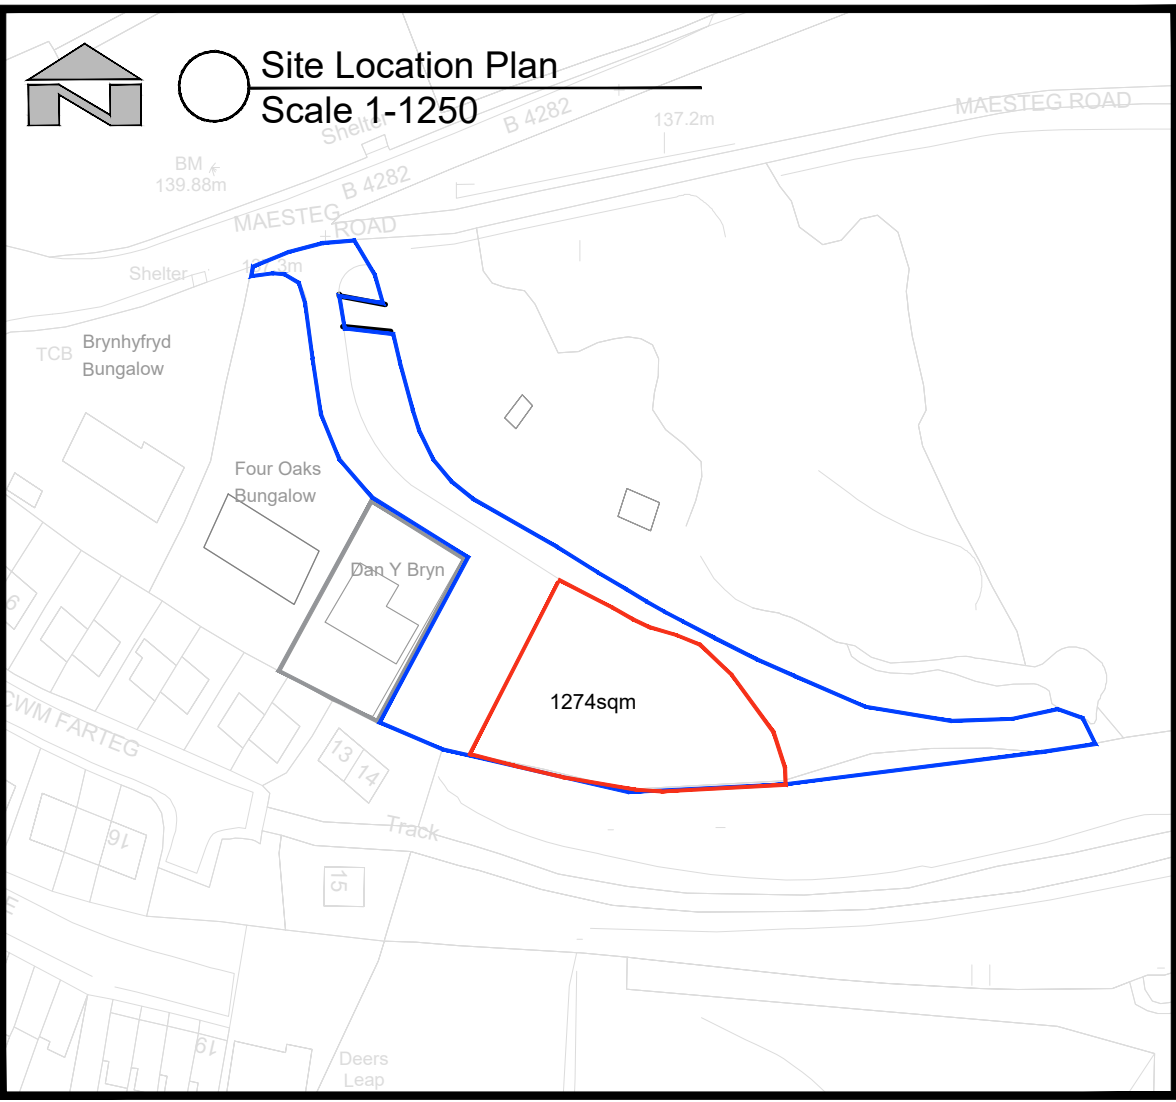


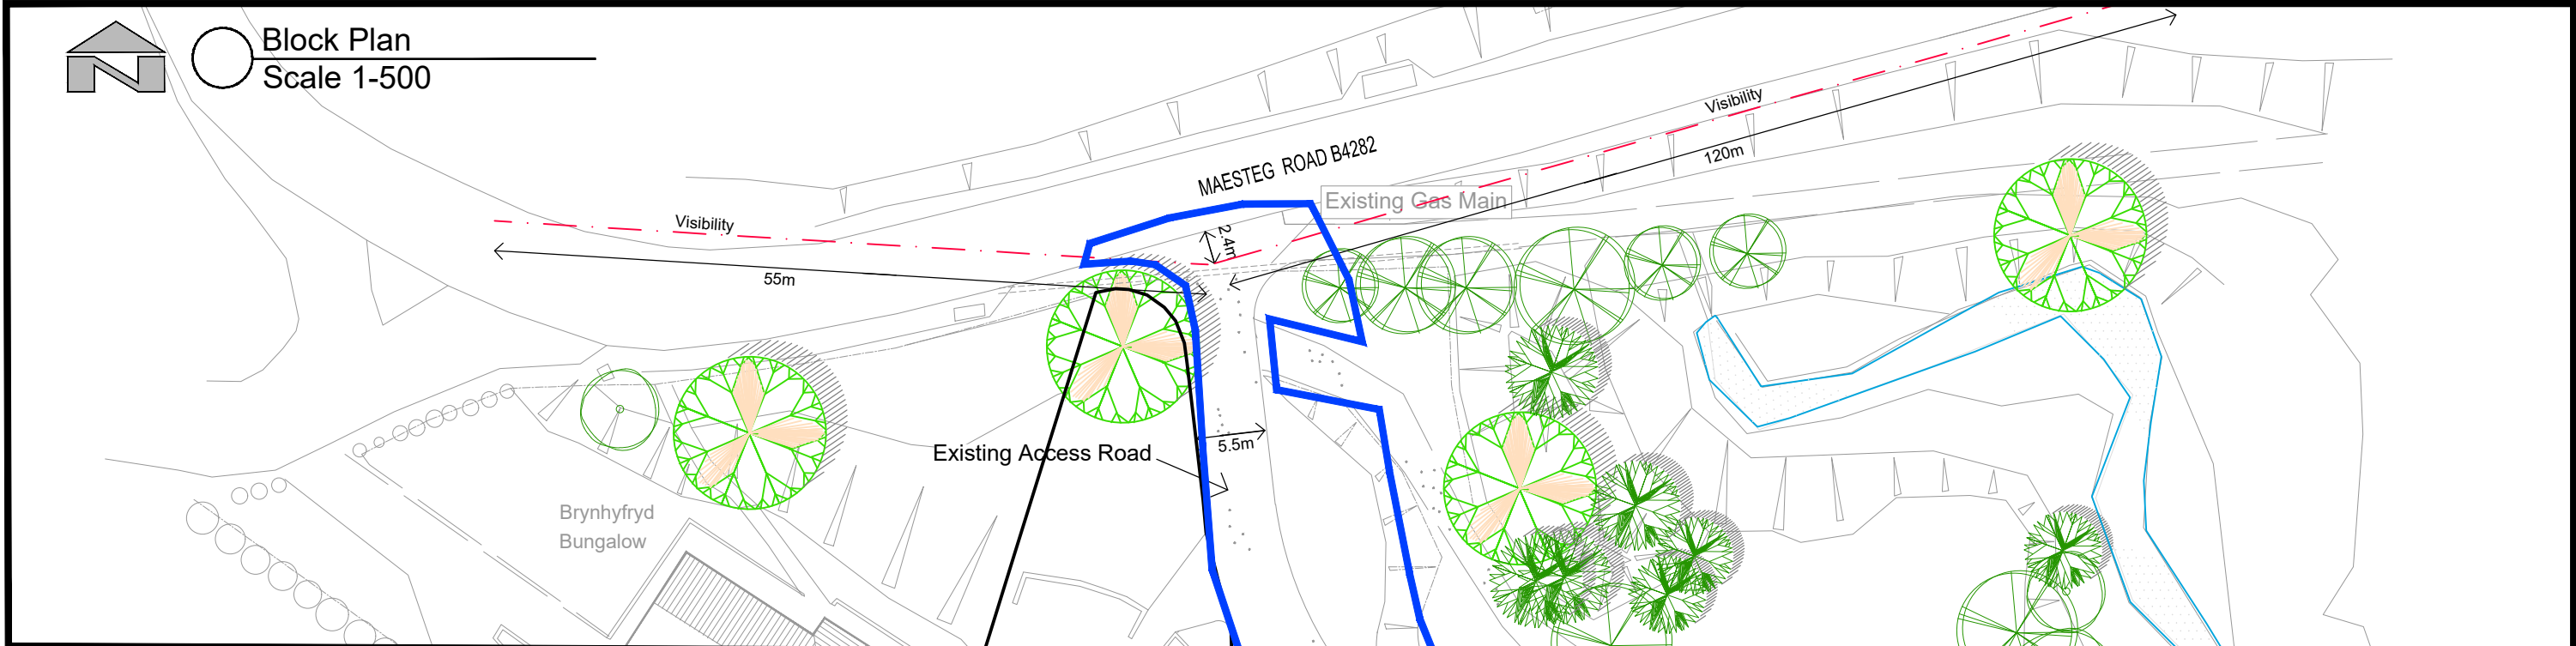

Rev	Description	Date	By	General Notes: 1. Do not scale from the drawings 2. Dimensions to be checked on site 3. All work to comply with the current Building Regulations 4. All works may be subject to revision on site		PROPOSED 3 BED DETACHED AT MAESTEG ROAD, BRYN, PORT TALBOT SA13 2RW		SITE LOCATION & BLOCK PLAN			
A	FIRST ISSUE - PLANNING	JAN'24	GR					Date Jan '24		Drg No Rev	
								Scale As Shown		0100-PL01 A	
								Drawn G Reed			
								Original drawing A3			