

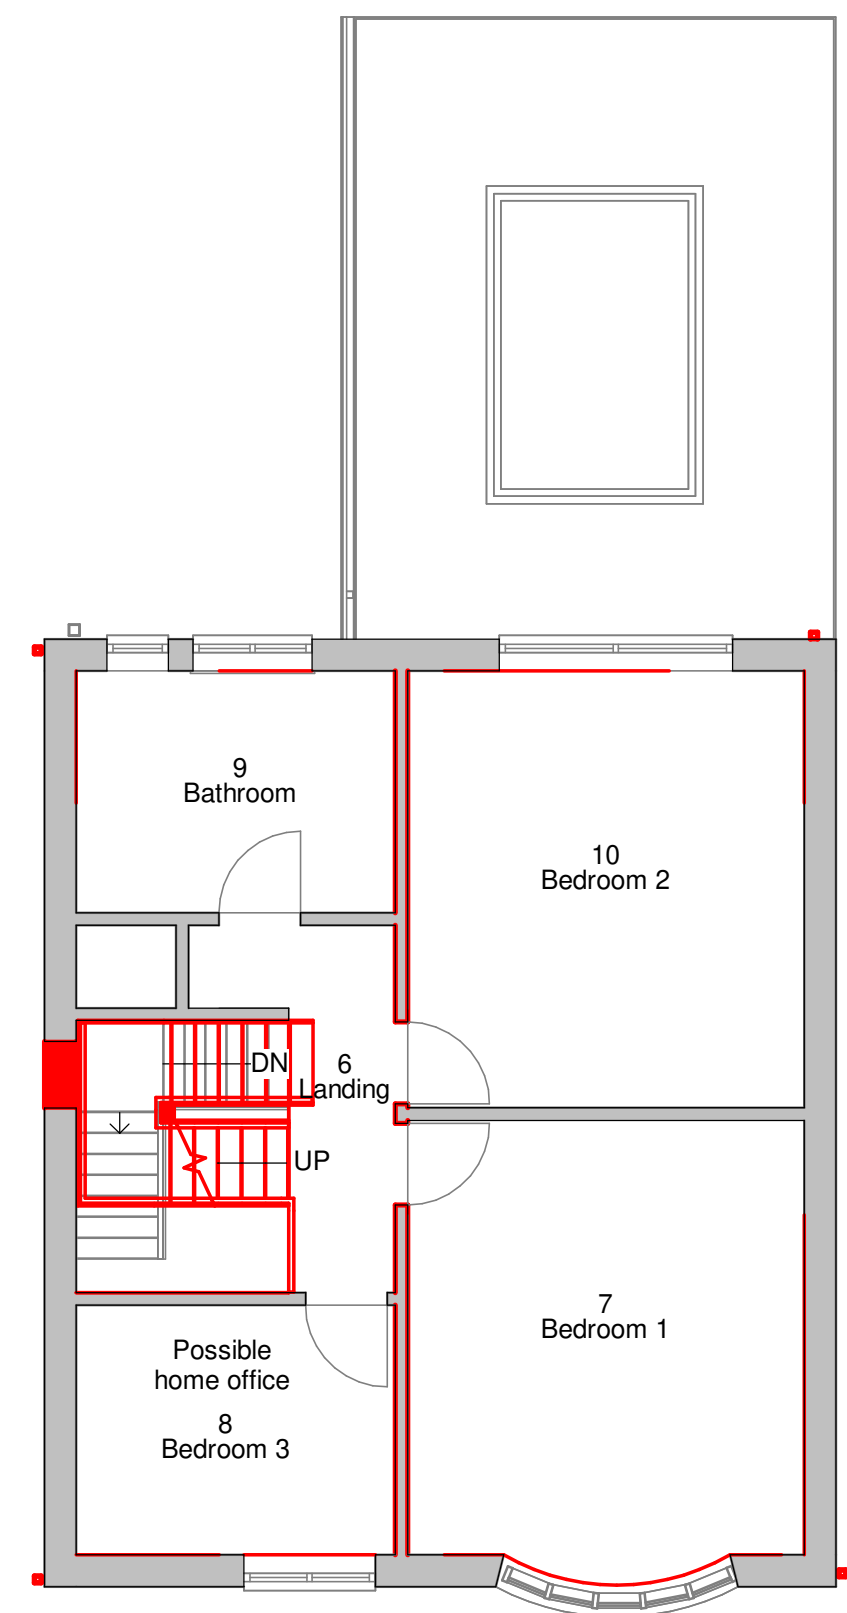


8

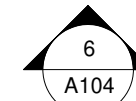


7

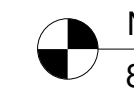

1




3

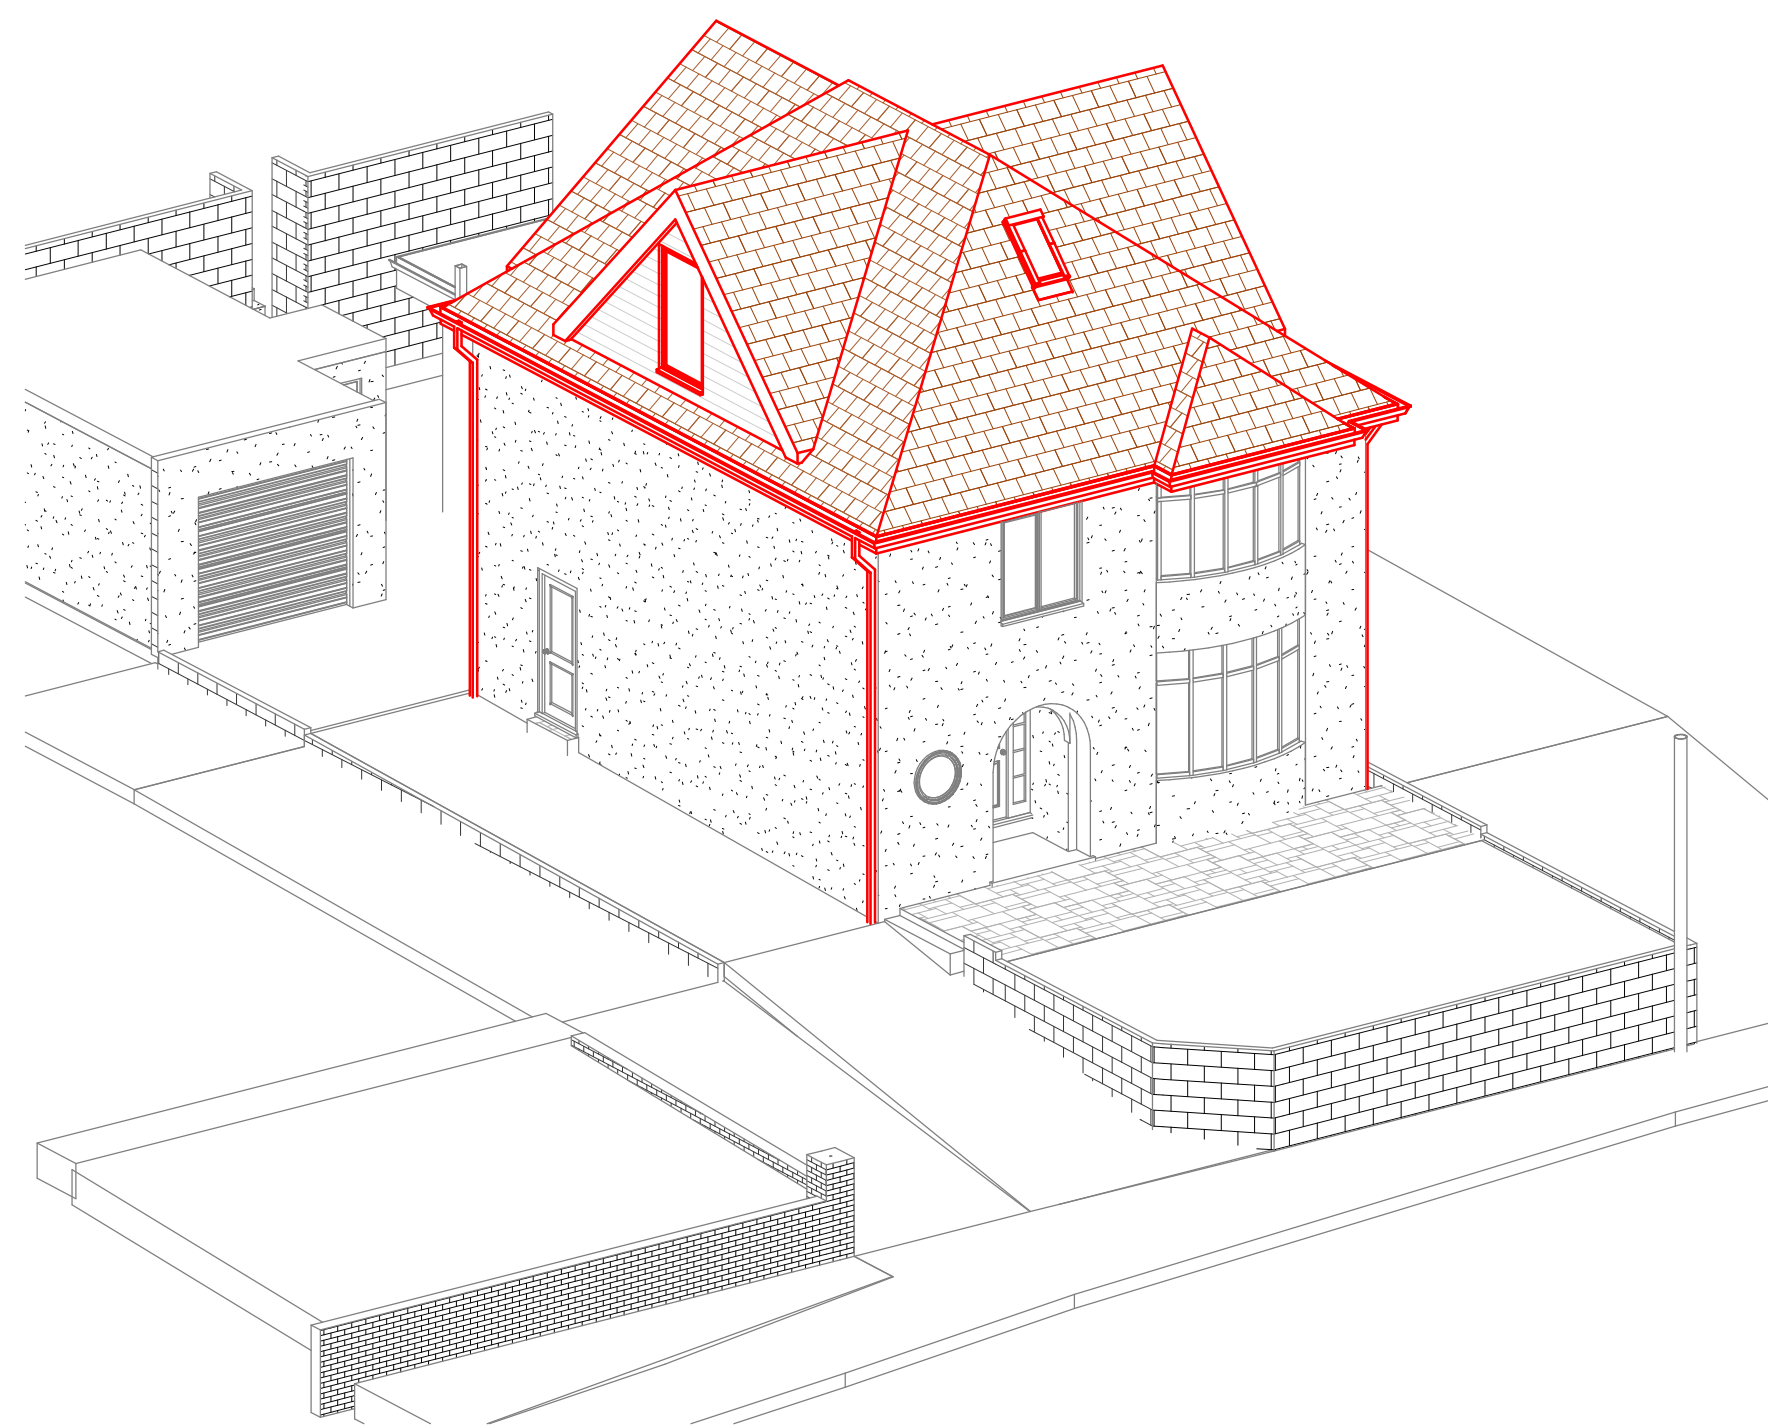

5



4

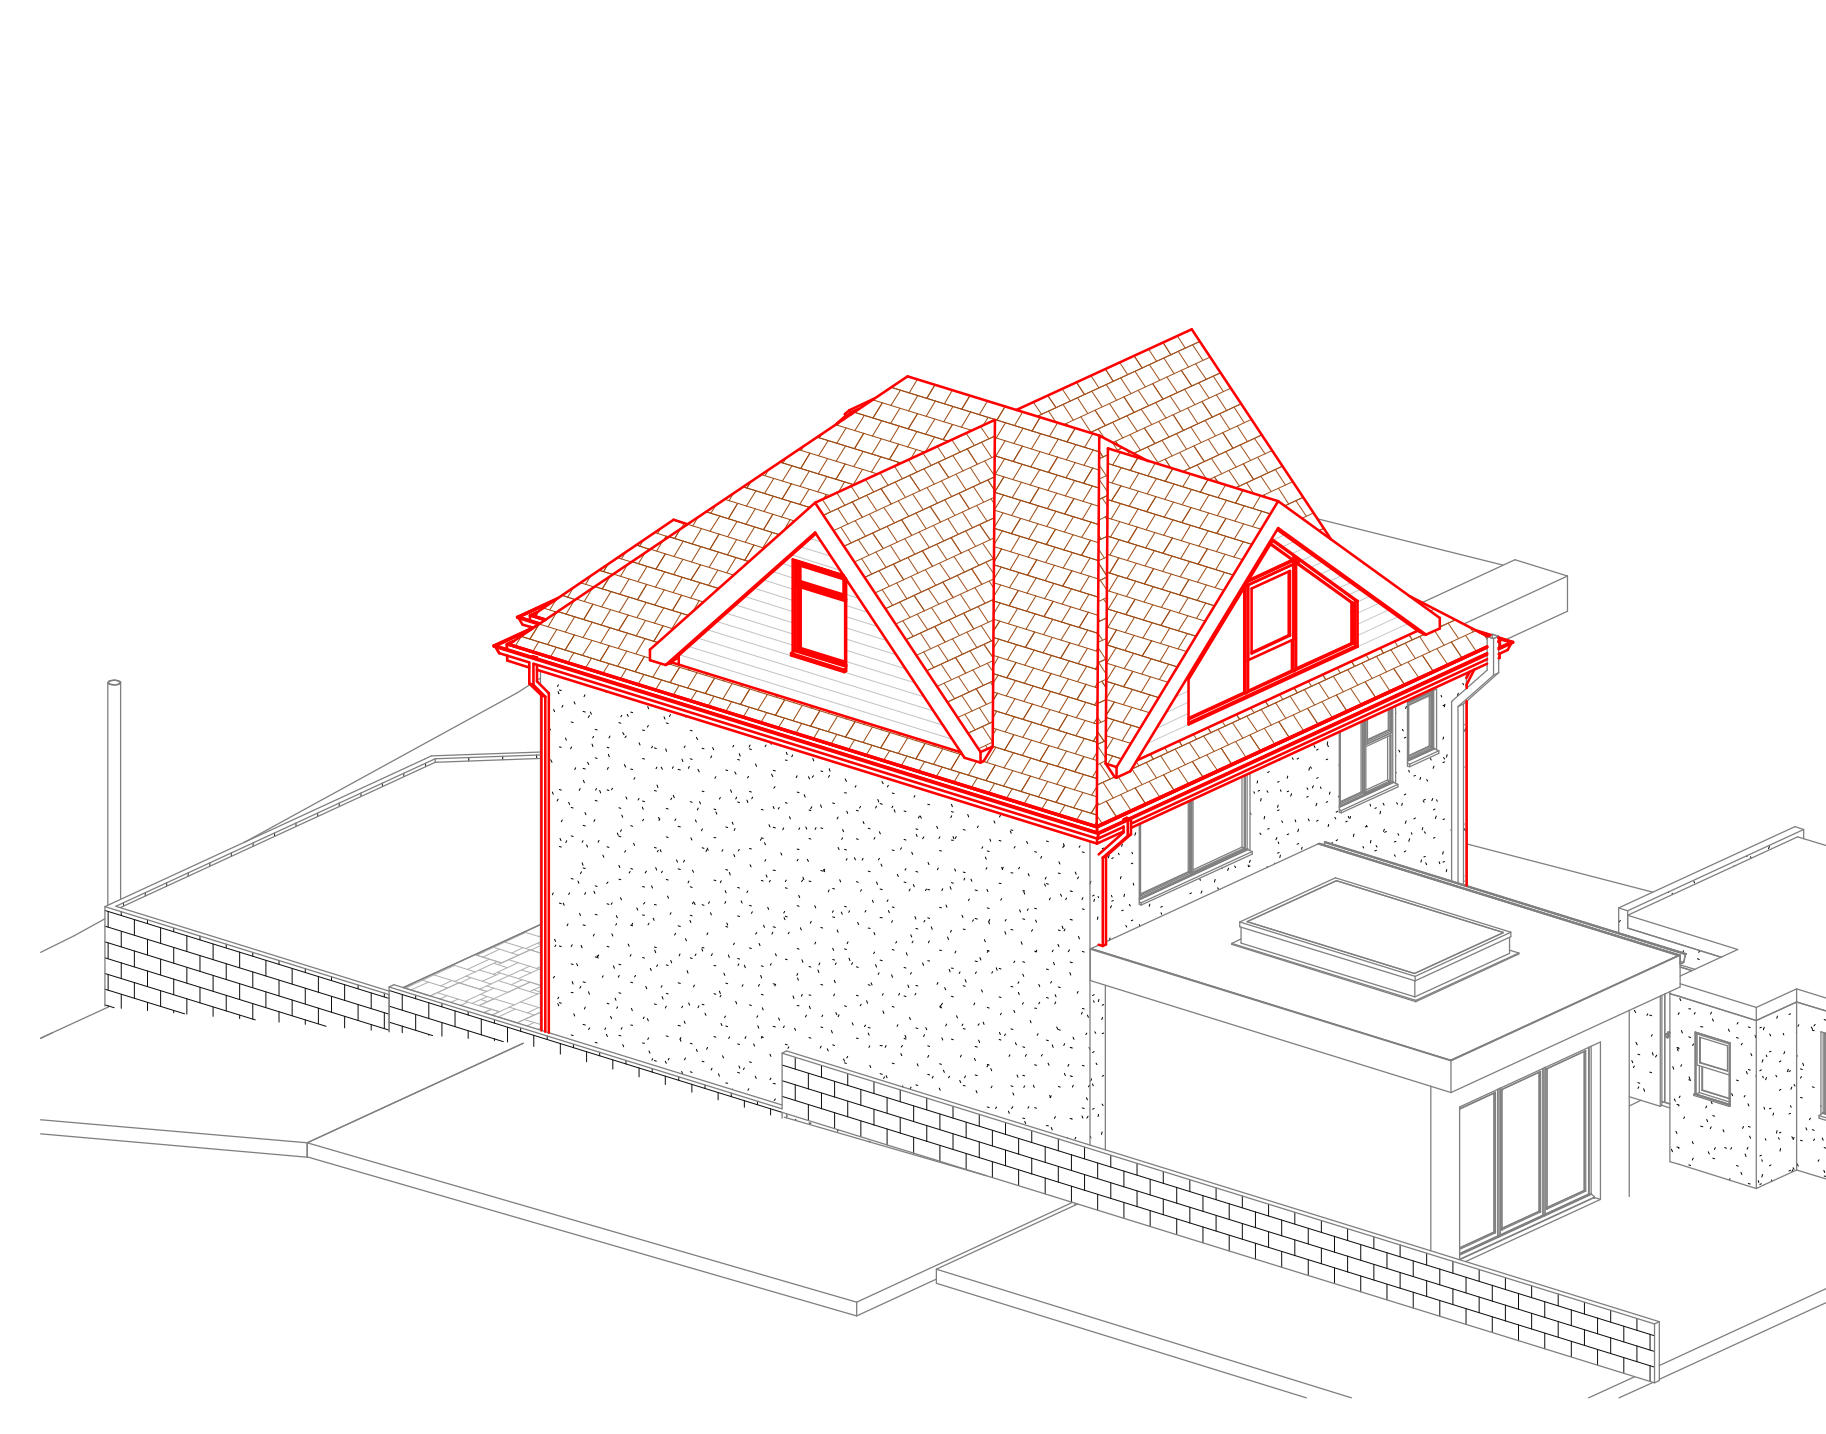

6

- ALL DIMENSIONS TO BE CHECKED ON SITE: Contractor to check and verify all building and site dimensions. The Contractor is to comply in all respects with the current Building Regulations whether specifically stated on this drawing or not. This drawing must be read and checked against any other specialist drawings provided & manufacturer's recommendations. Tabled quantities are for guidance only all specialist Consultants & Contractors to check and verify. Any discrepancies in all of the above must be reported to the Design team prior to installation

CDM - If we are appointed as a Designer or Principal Designer, for the Pre-Construction Phase only, we can only carry out our duties for that phase. This means that we will give all relevant design information for consideration in the Construction Phase Plan / Health & Safety File to the Client at the end of the Pre-Construction Phase. It will be the Client's responsibility to pass that information on to the Principal Contractor and any other Contractors or Designers which the client subsequently appoints.

[illegible]

360AD Limited
Architectural Design
Visualisation Consultancy
First floor 29 Bocam Park
Incoed Bridgend CF35 5LW
t: 01656330997
e: enquiries@360ad.co.uk
web: www.360ad.co.uk



date		drawn		checked		approved	
Oct 2023		CJ		ND			
scale @ A1				Project number			
As indicated				22-039			
status Planning	System Number					drg. no.	rev.
	22-039-roof conversion-e					A102	C