



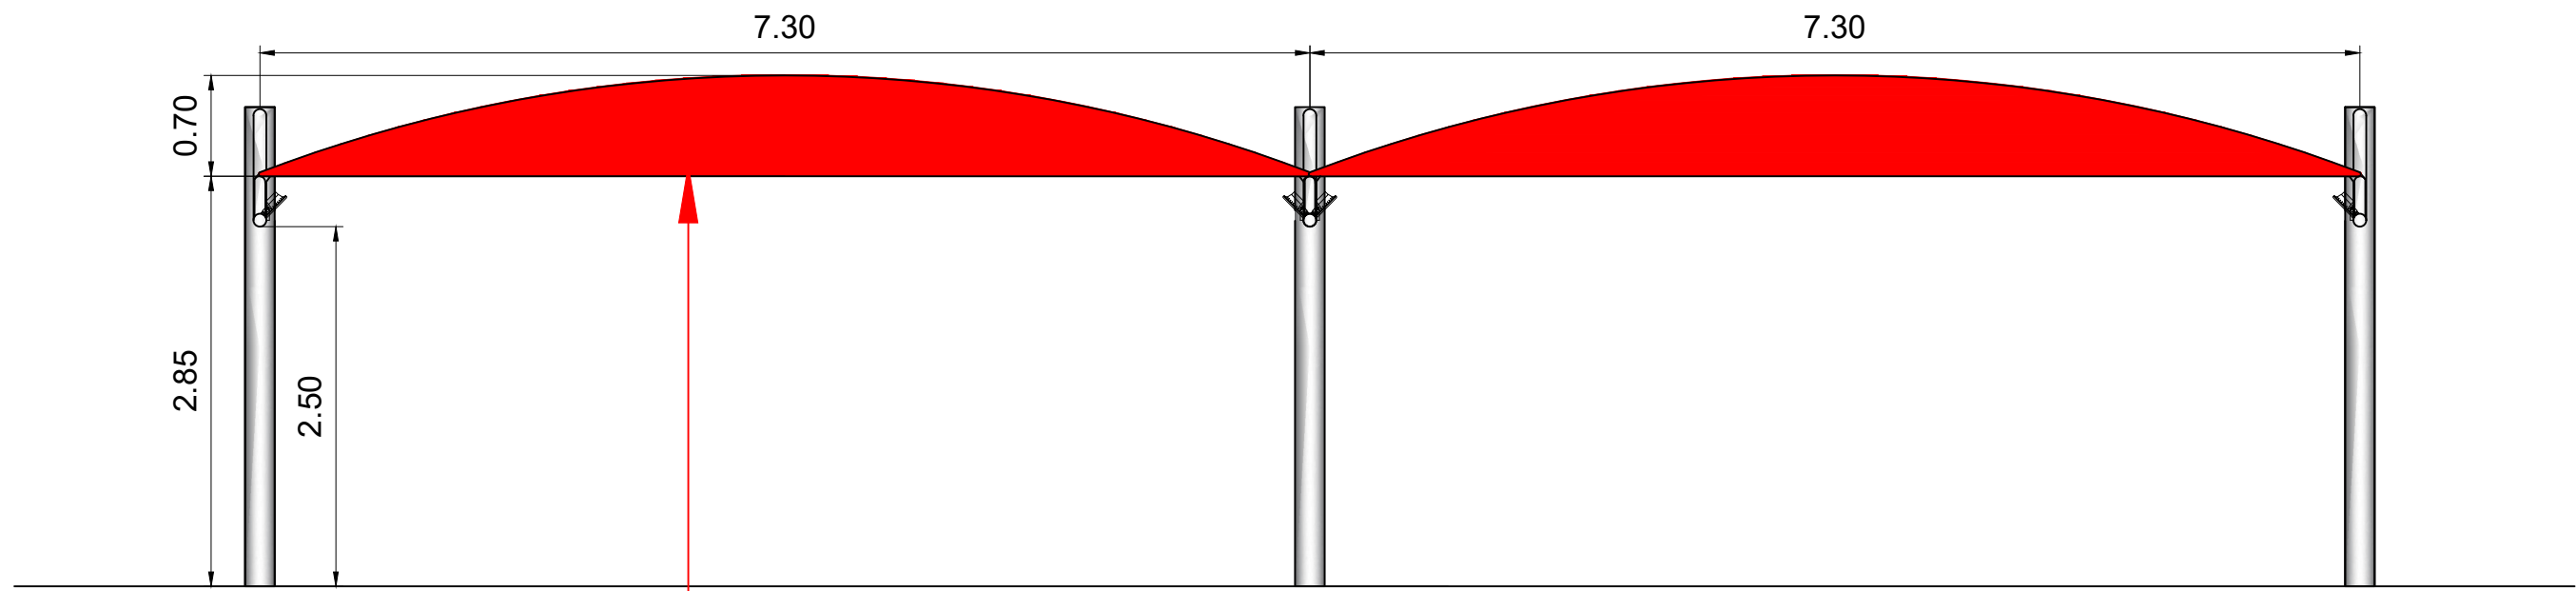


CANOPY ELEVATION AT A

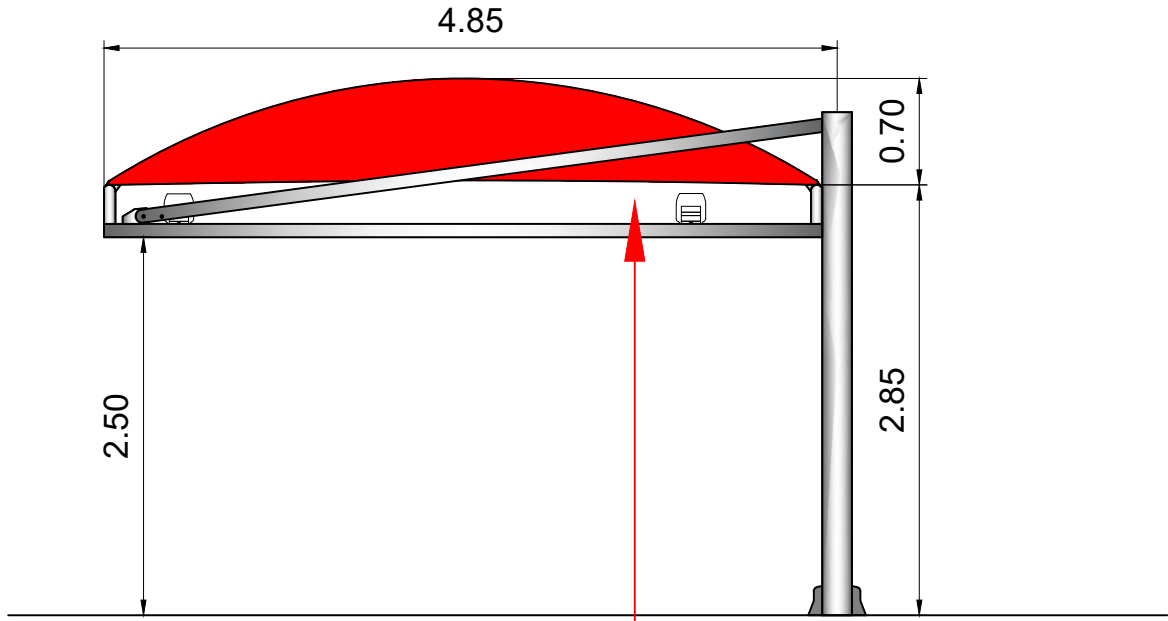

CANOPY ELEVATION AT B

Proposed new click and collect 7.30M(W)x4.85M(L)x3.34M(H) double canopy above finished in Red RAL 3020, with galvanized steel post for support. Canopy area : **70.81 Sq.M**

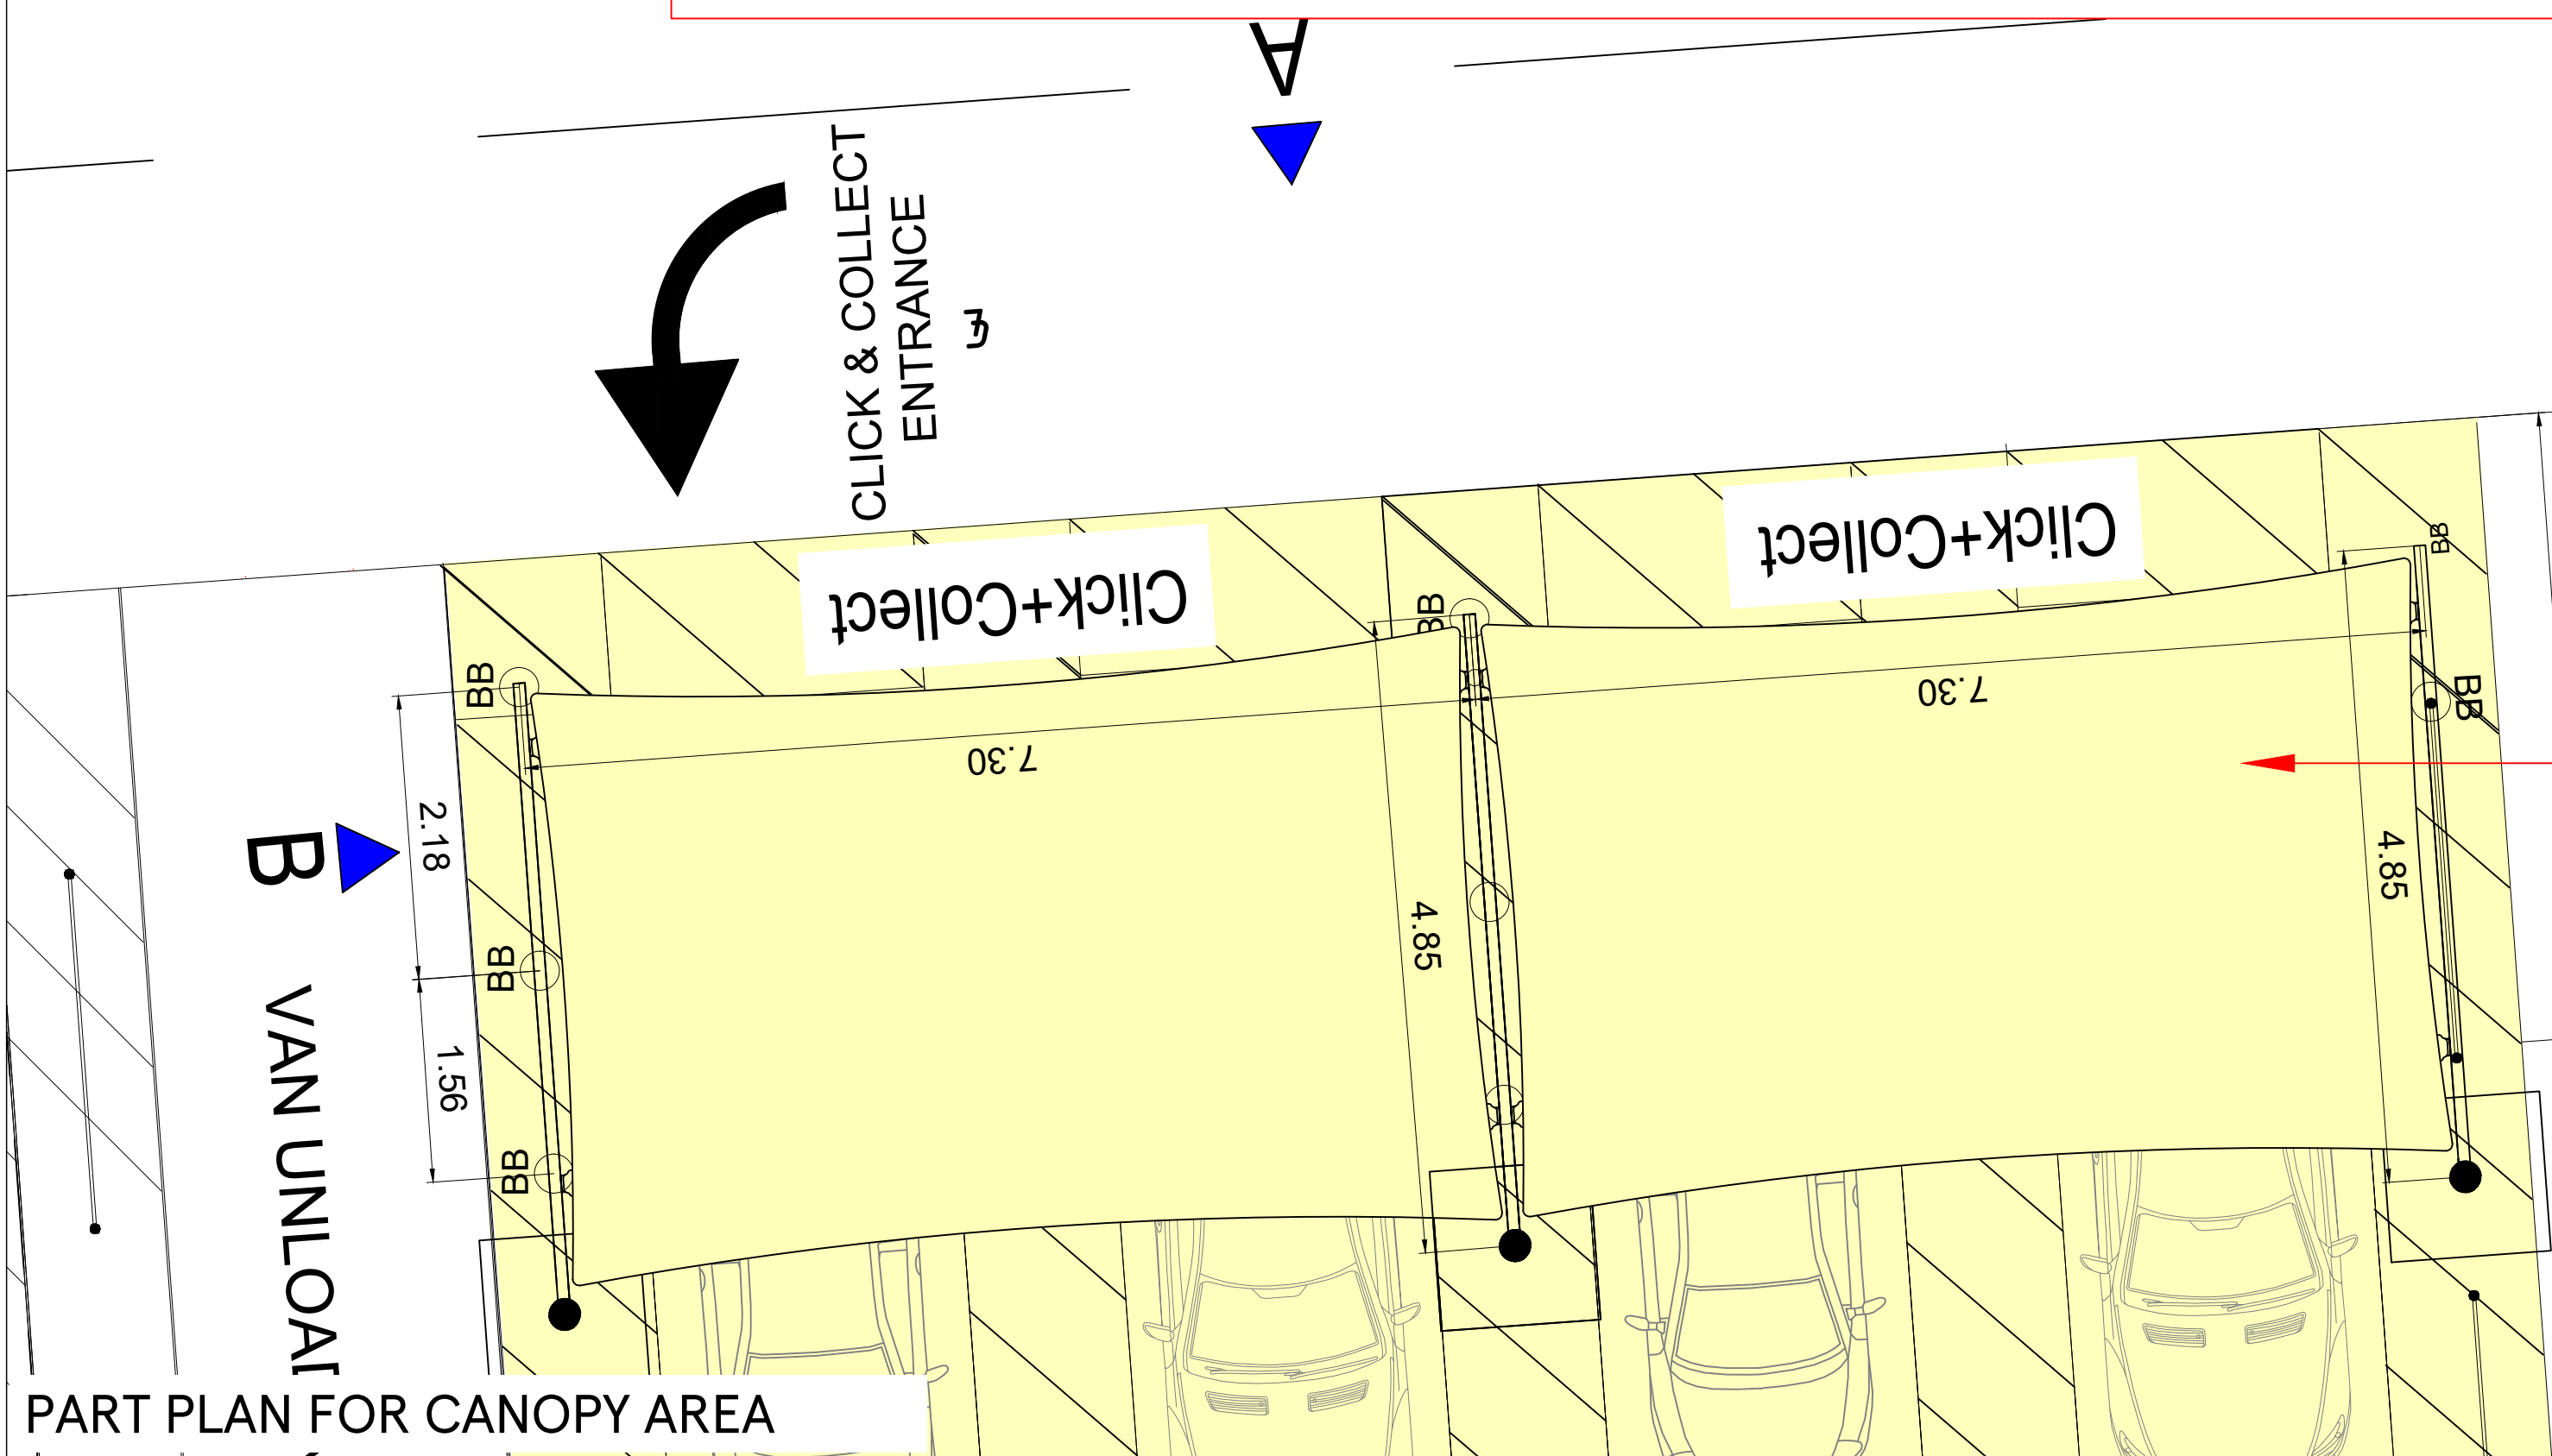

Proposed new click and collect 7.30M(W)x4.85M(L)x3.34M(H) double canopy above finished in Red RAL 3020, with galvanized steel post for support. Canopy area : **70.81 Sq.M**