


All Dimensions are to
be site checked

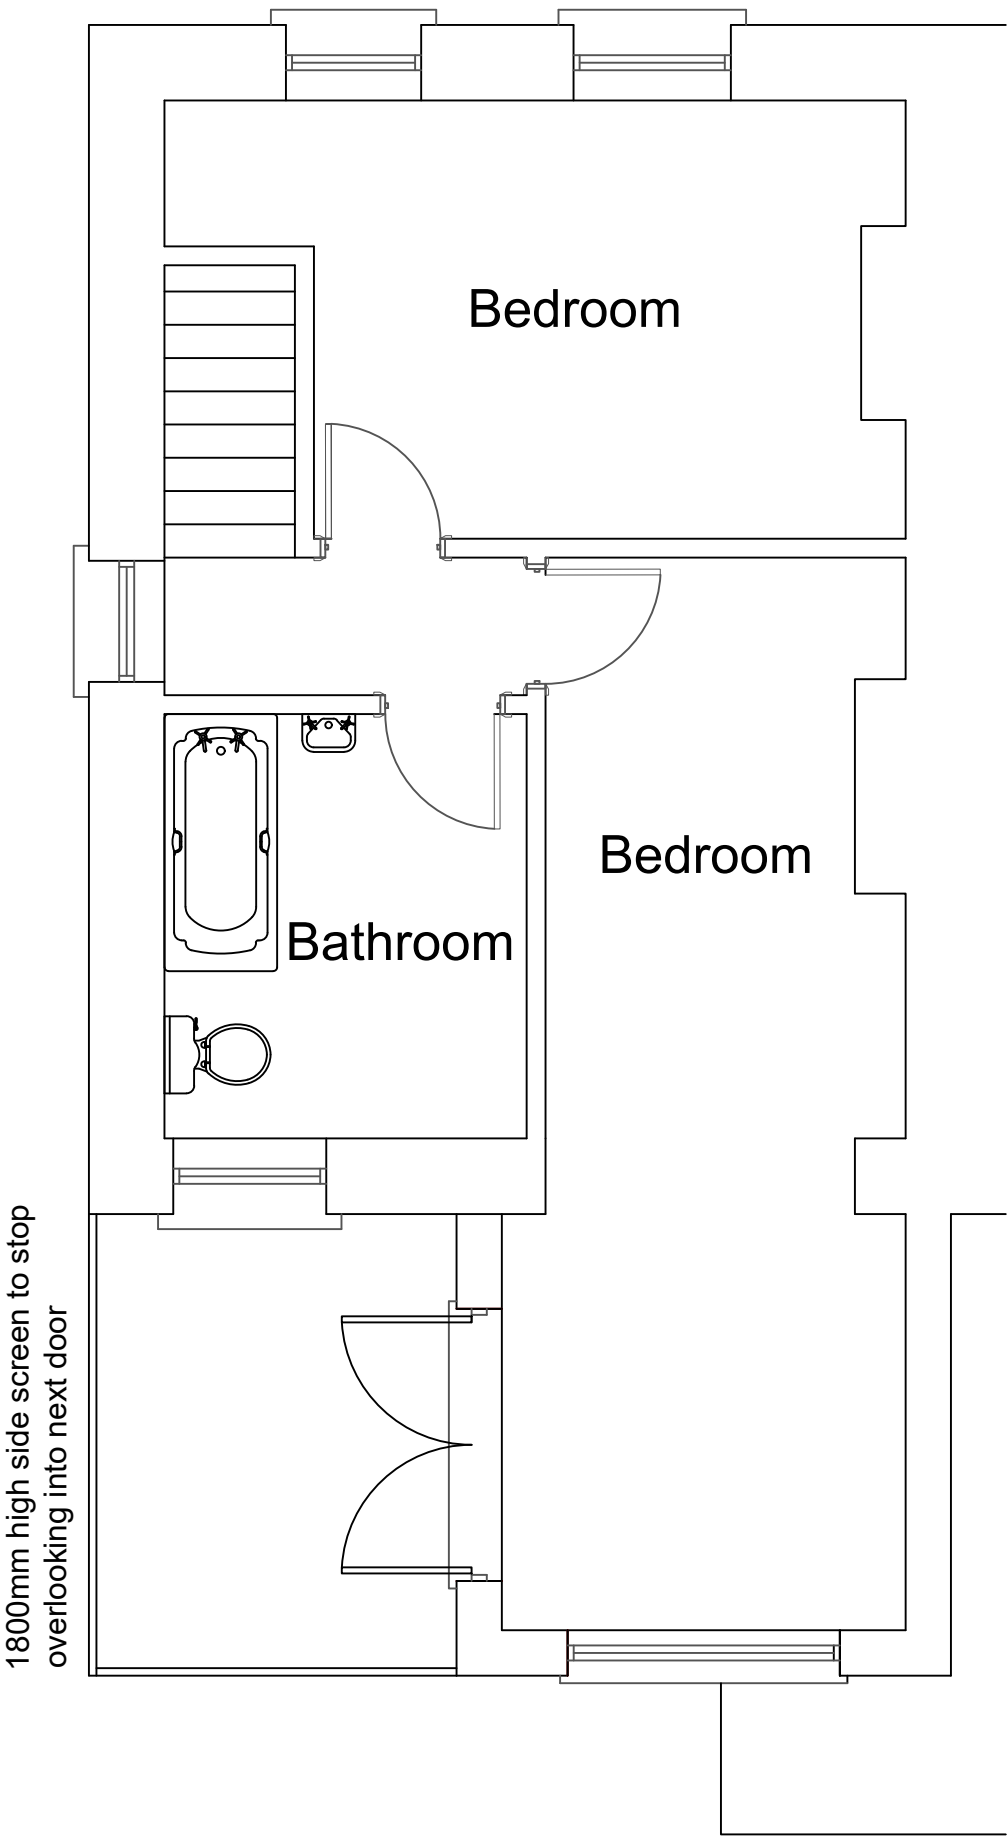

REVISIONS
A -

CLIENT
Matthew Harris
56 Glayrafon Road
Ystalyfera
Swansea, SA9 2HA

JOB TITLE
Proposed Domeatic Extension

DRNG. TITLE
First Floor Plan - PROPOSED

DATE:
10th September 2023

CHECKED:

SCALE:
1:50

A3

DRNG. NO.
JD009

REV.