



Datum: 30.000M AOD

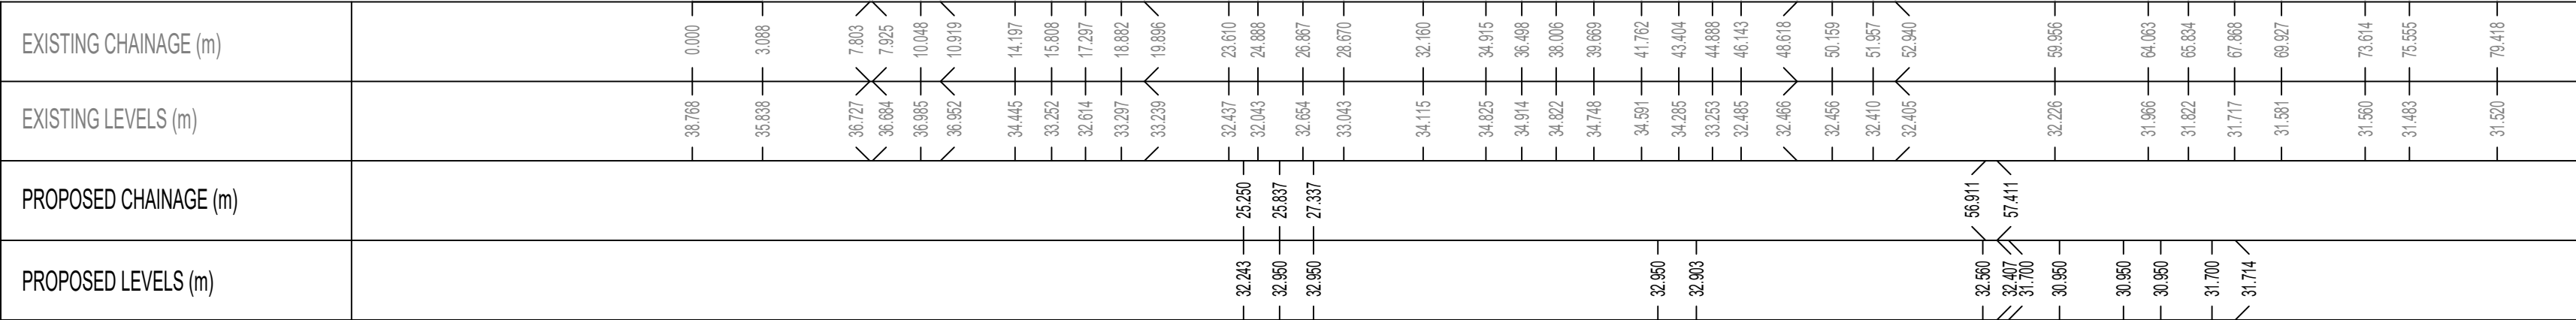


SECTION G-G

Datum: 30.000M AOD

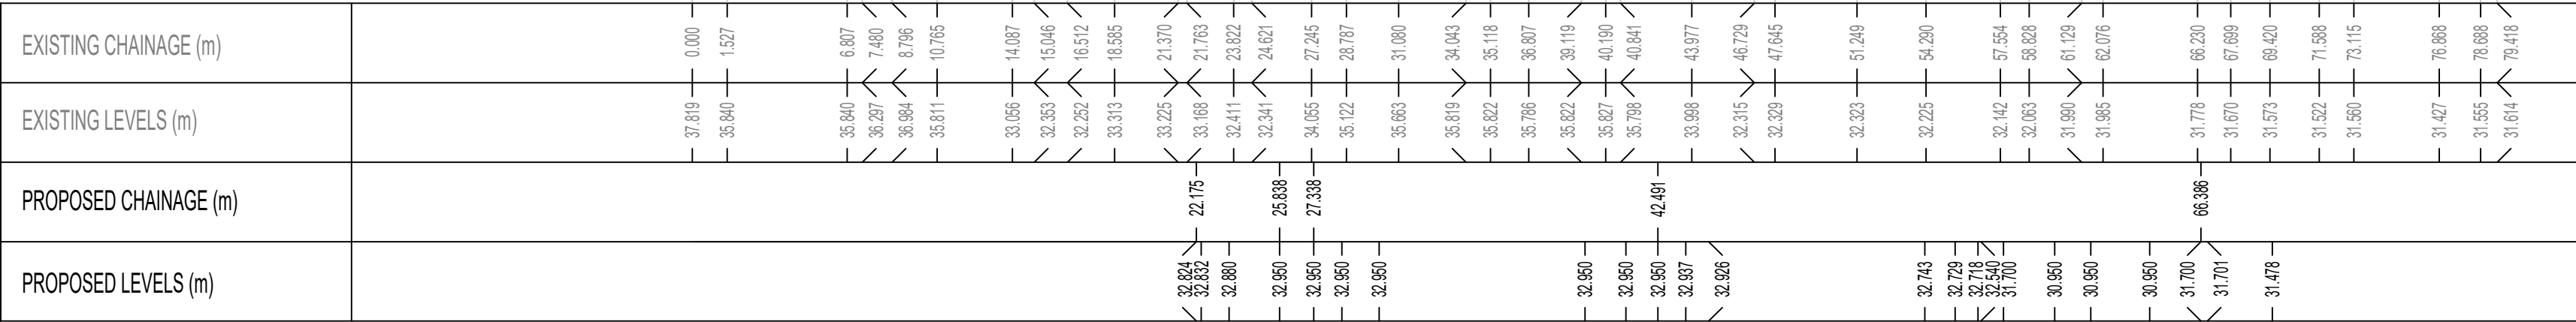


SECTION H-H

Datum: 30.000M AOD

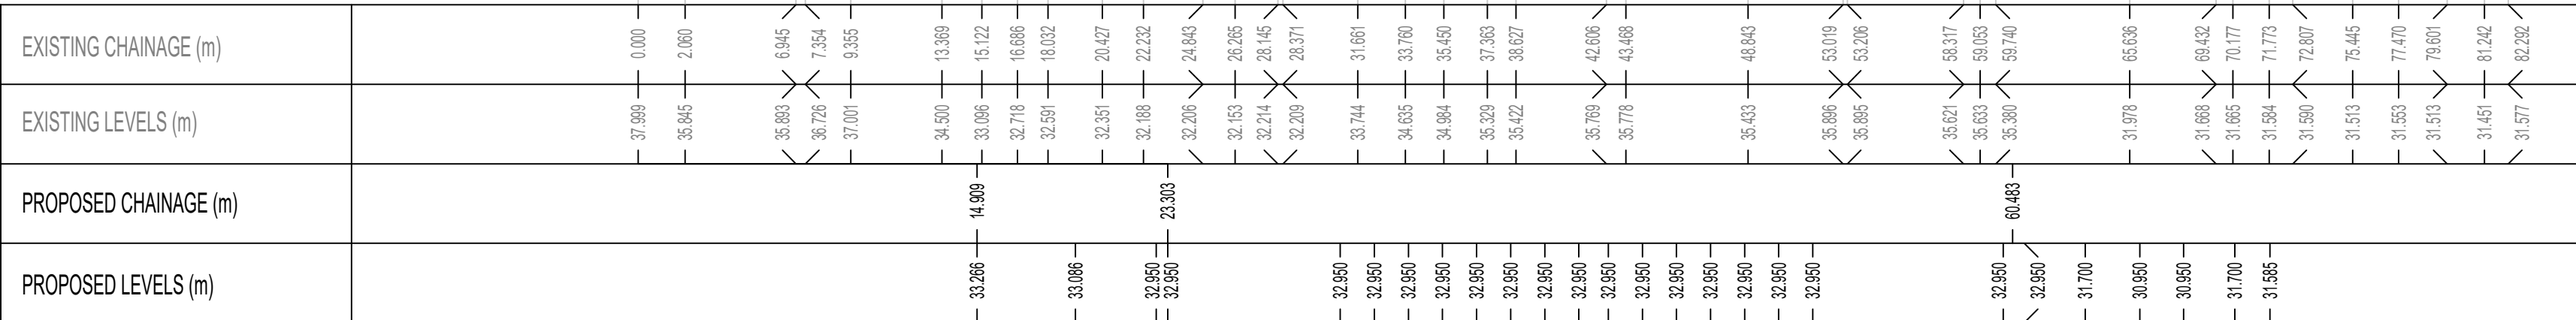

SECTION I-I

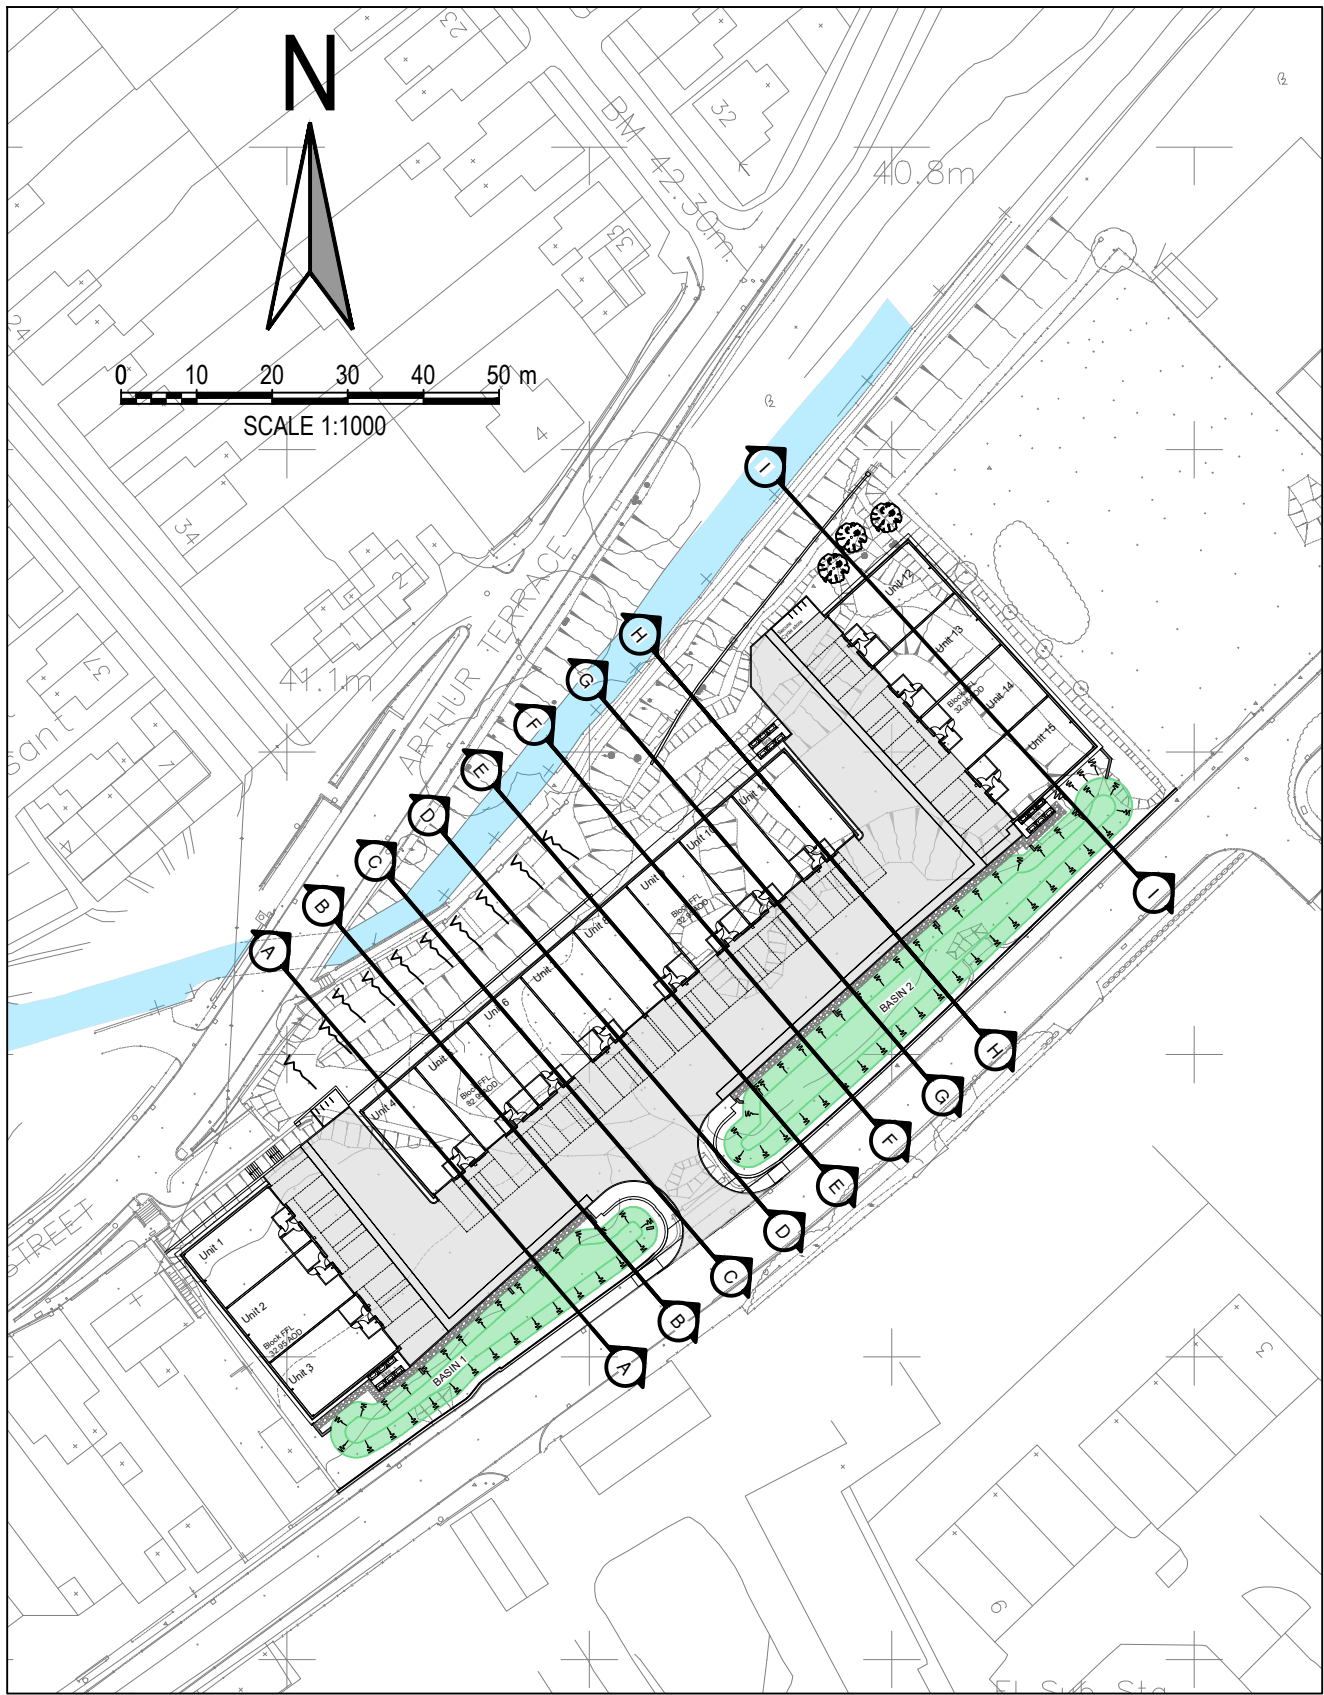

NOTES:

- ALL DIMENSIONS ARE IN MILLIMETRES UNLESS NOTED OTHERWISE.
- ALL LEVELS ARE SHOWN IN METRES UNLESS NOTED OTHERWISE.
- DO NOT SCALE FROM THE DRAWING. USE FIGURED DIMENSIONS ONLY.
- ANY DISCREPANCIES TO BE REPORTED IMMEDIATELY TO THE ENGINEER.
- THIS DRAWING TO BE READ IN CONJUNCTION WITH ALL RELEVANT ARCHITECTS, ENGINEERS, SUBCONTRACTORS AND SPECIALISTS DRAWINGS AND SPECIFICATIONS.
- EXISTING SERVICES HAVE NOT BEEN SHOWN BUT ARE PRESENT - THE CONTRACTOR IS TO LIAISE WITH ALL STATUTORY AUTHORITIES PRIOR TO THE COMMENCEMENT OF ANY WORKS.

KEY

- CANAL WATER LEVEL
- EXISTING GROUND PROFILE
- PROPOSED GROUND PROFILE

02	NRC	CN	CN	10.11.23	20.05.24	REVISED TO REFLECT INDICATIVE FOUNDATIONS
01	NRC	NC	SH	10.11.23	20.05.24	ISSUED FOR INFORMATION
rev.	drawn	chd.	appd.	date	description	
Client						
BLUE FIELD LAND LTD						
Project						
OLD FOUNDRY ROAD, PONTARDAWE, SWANSEA, SA8 4HR						
Title						
SITE SECTIONS SH3of3						
						
Vale Consultancy CONSULTING CIVIL & STRUCTURAL ENGINEERS						
29 Bocam Park, Old Field Road, Pencoed, Bridgend CF35 5LJ. Phone: 01656 863794 Email: enquiries@vale-consultancy.co.uk						
date	drawn		checked	approved		
10.11.23	NRC		NC	10.11.23	SH	
scale @ A1			project no.			
AS SHOWN			14834			
status	drg. no.				rev.	
P	14834_603				02	

DRAWING STATUS
A - Approval, AB - As-Built, C - Construction, D - Draft, P - Preliminary, T - Tender