


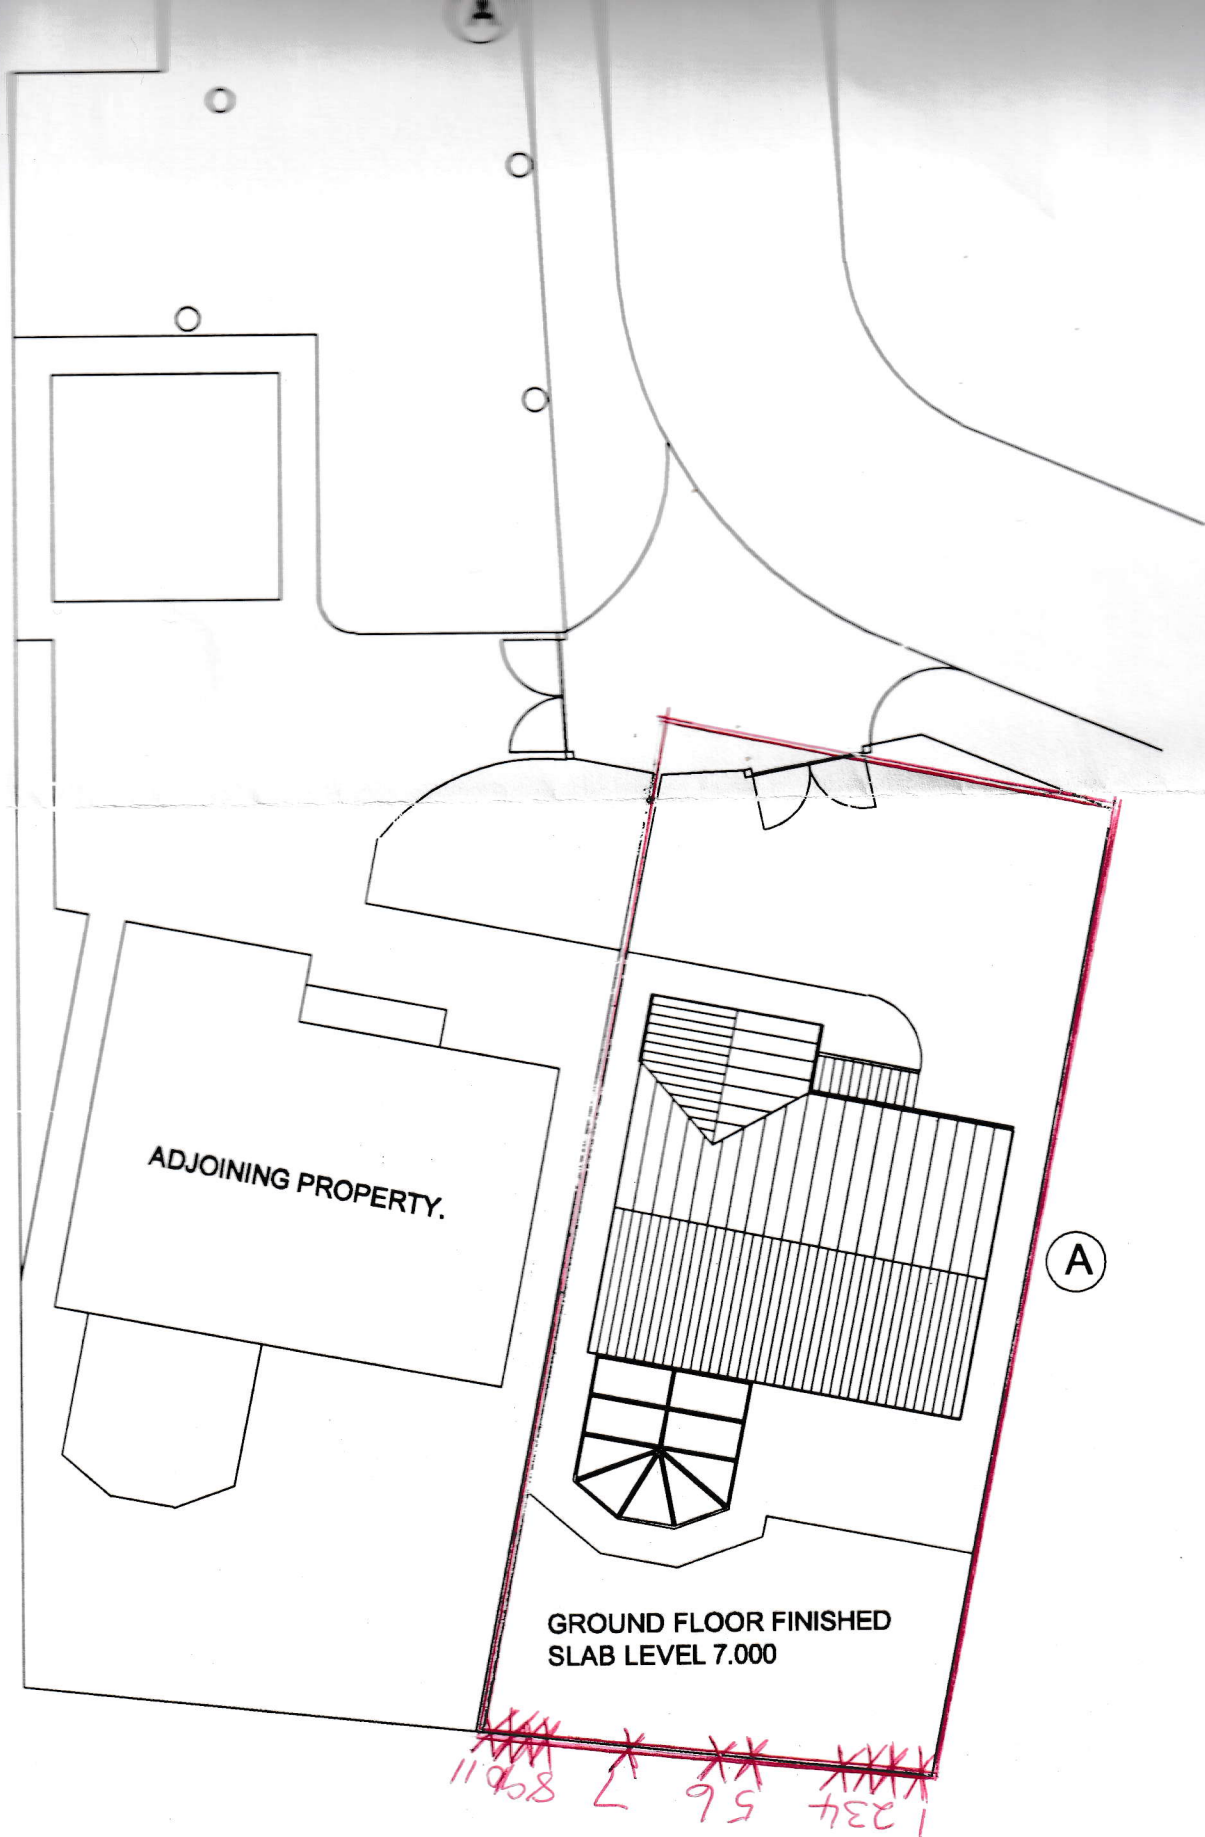

PROPOSED SITE LAYOUT PLAN.

Scale 1:200

**PROPOSED DWELLING AT LAND ADJACENT TO
FOR MR. & MRS. M. REES.**