




100
0 10
Millimetres

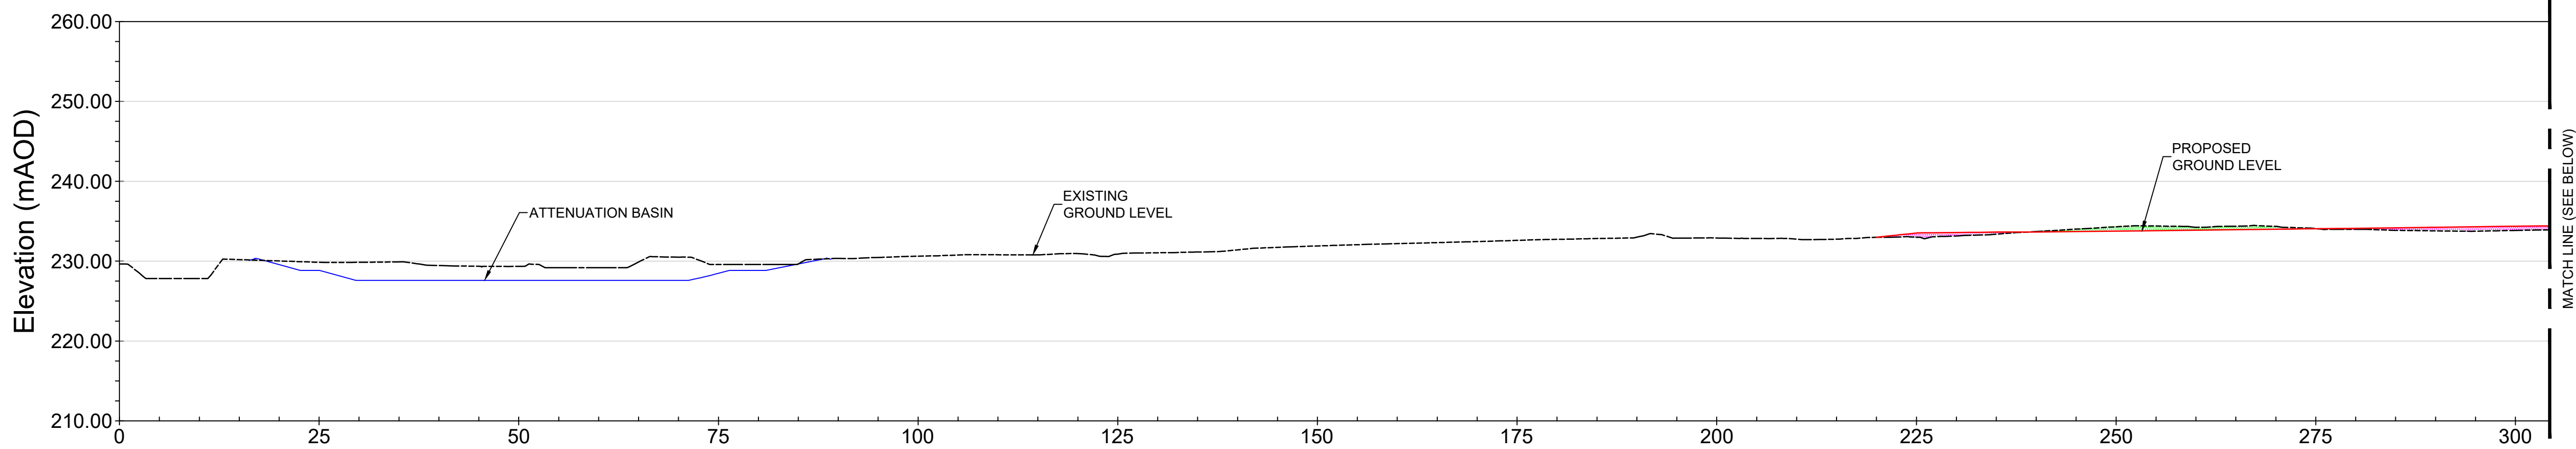


G
00003
LONGITUDINAL SECTION G-G
1:500
DEPOT PHASE SOUTH EDGE

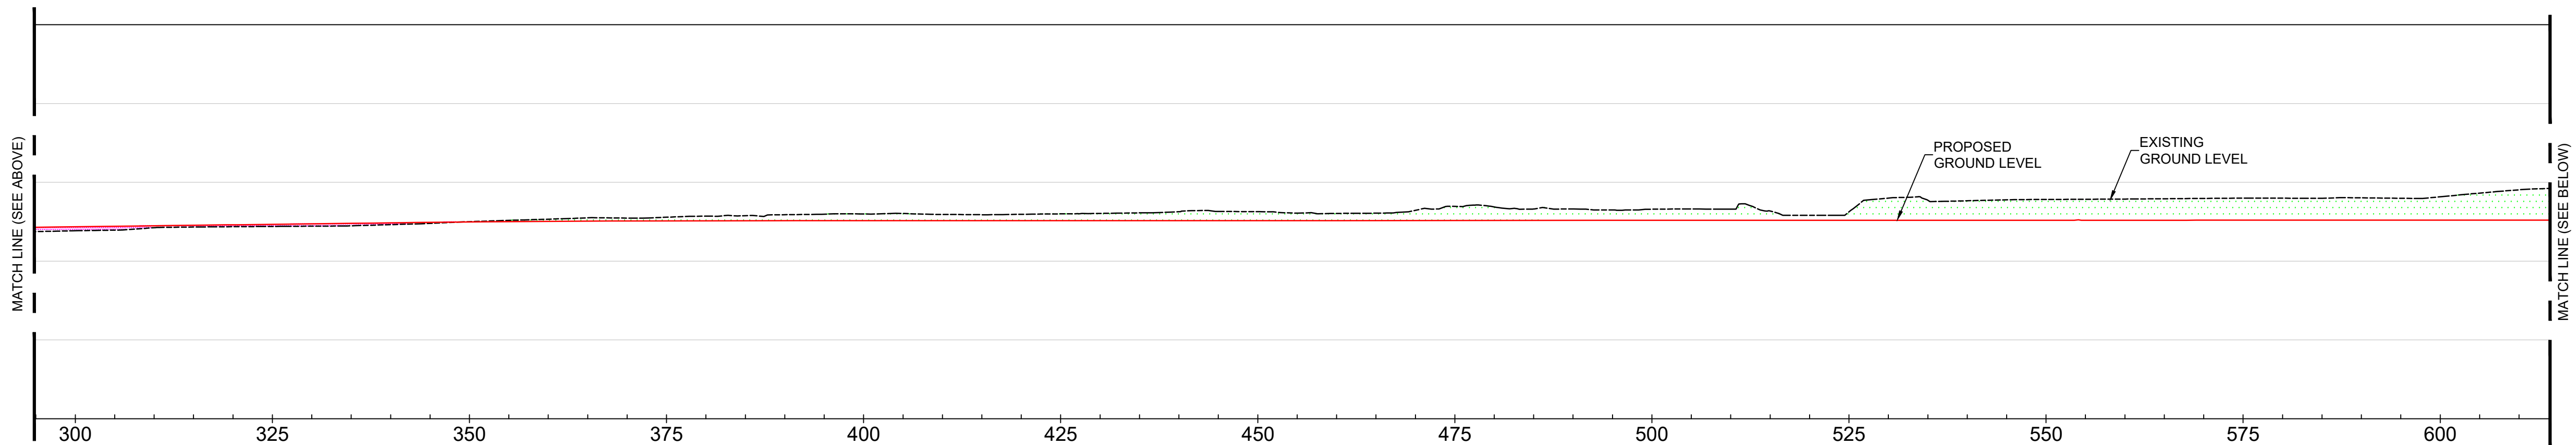

G
00003
LONGITUDINAL SECTION G-G
1:500
DEPOT PHASE SOUTH EDGE

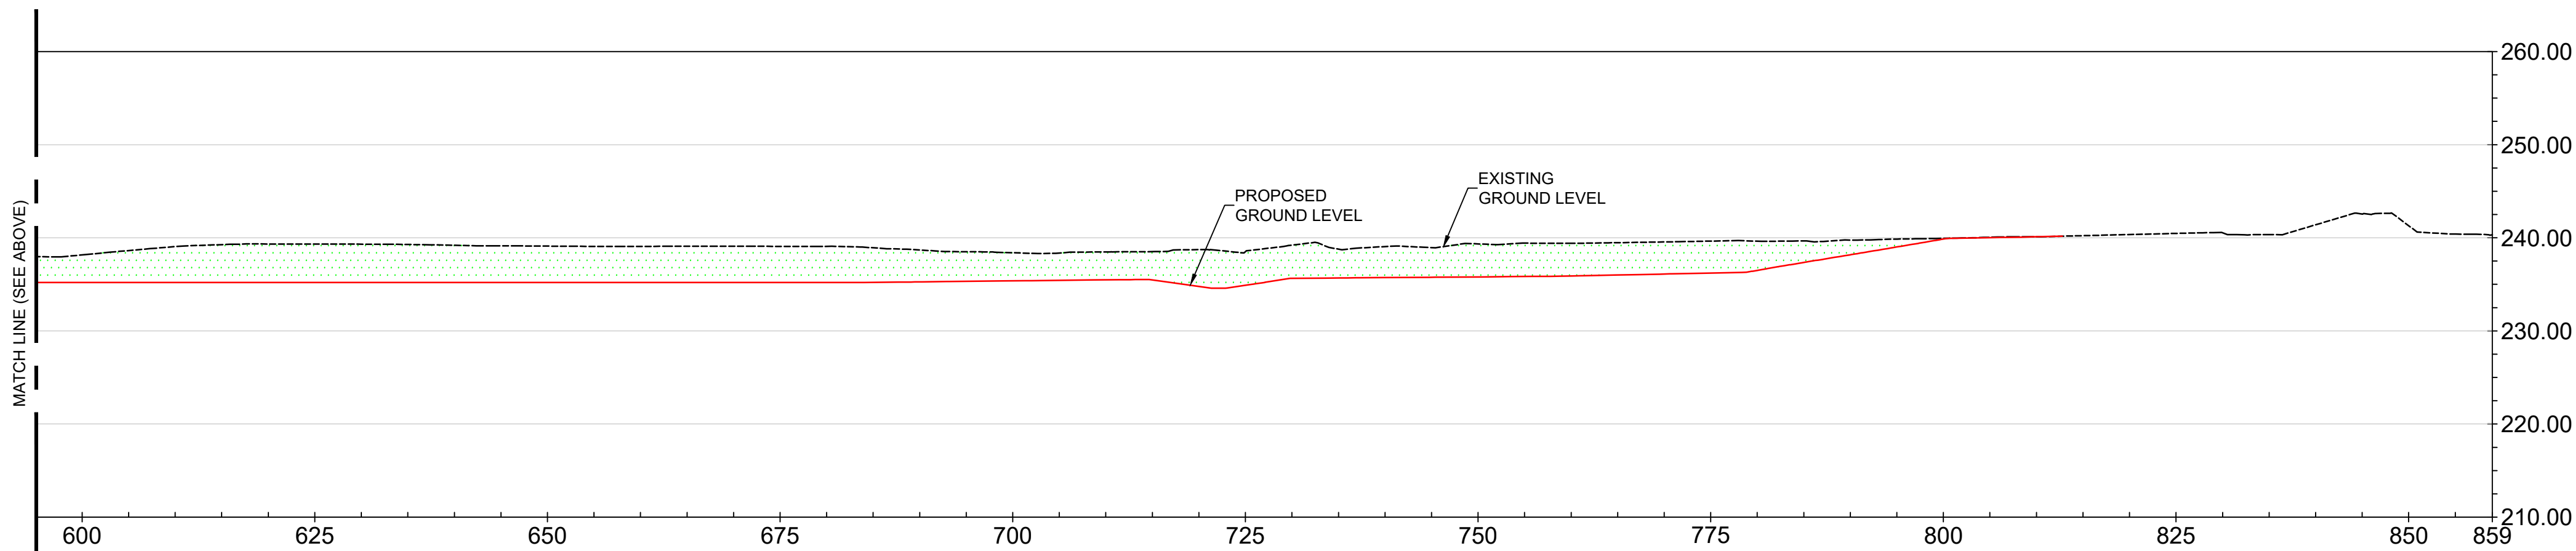

G
00003
LONGITUDINAL SECTION G-G
1:500
DEPOT PHASE SOUTH EDGE

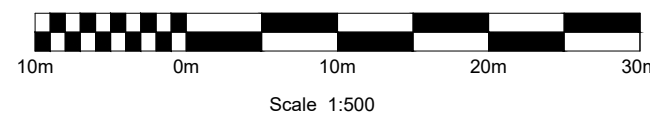

DO NOT SCALE

NOTES

- ALL DIMENSIONS PROVIDED IN METRES UNLESS OTHERWISE STATED.
- DRAWING TO BE READ IN CONJUNCTION WITH RELEVANT EARTHWORKS AND DRAINAGE SERIES DRAWINGS LISTED ON THE DEPOT PHASE EARTHWORKS GENERAL NOTES REF GCRE001-AWJV-EW-XX-DR-CE-00001.
- DO NOT SCALE DRAWING.
- FOR CROSS SECTION LOCATIONS, REFER TO DEPOT PHASE EARTHWORKS GENERAL ARRANGEMENT DRAWING REF: GCRE001-AWJV-EW-XX-DR-CE-00003.
- FOR REINSTATED GROUND / ROCK MATTRESS REFER TO STANDARD EARTHWORK DETAILS DRAWING: GCRE001-AWJV-EW-XX-DR-CE-05001.
- TRACK DESIGN, INCLUDING TRACK DRAINAGE, IS CURRENTLY BEING DESIGNED BY OTHERS (ARCADIS) AND HAS NOT BEEN SHOWN HERE.

LEGEND

- MATERIAL TO BE REMOVED
- PLACED FILL (SITE-WON MATERIAL)
- EXISTING GROUND LEVEL
- PROPOSED GROUND LEVEL

SAFETY, HEALTH AND ENVIRONMENTAL INFORMATION

In addition to the hazards / risks normally associated with the type of work detailed on this drawing, note the following with reference to GCRE001-AWJV-EW-XX-RP-GE-00011:

CONSTRUCTION

- C1. Encountering unrecorded mine workings/ adits.
- C2. Potential for coal exposure and ignition.
- C3. Presence of soft ground at shallow depths.
- C4. Encountering historical buried structures.
- C5. Potential for mine gas exposure.
- C6. Potential exposure to contaminated ground (such as asbestos)
- C7. Potential exposure to contaminated water.
- C8. Artesian Groundwater.

MAINTENANCE/CLEANING

- M1. Post construction differential settlement.

DECOMMISSIONING/DEMOLITION

N/A

It is assumed that all works will be carried out by a competent contractor working, where appropriate, to an approved method statement

P04	03/05/24	FOR COMMENT	JH	DC	PN
P03	02/06/23	FOR COMMENT	ST	JT	RH
P02	28-04-23	FOR COMMENT	ST	JT	RH
P01	17-02-23	PRELIMINARY	RH	JT	RH

Rev.	Date	Description	By	Chk'd	App'd
------	------	-------------	----	-------	-------

Drawing Status	Suitable for review and comment	Suitability	S3
----------------	---------------------------------	-------------	----

WALTERS

AtkinsRéalis

Client

GCRE
Global Centre of Rail Excellence
Canolfan Fyd-Eang Rhagoriaeth Rheilffyrdd

Project Title

GLOBAL CENTRE OF RAIL EXCELLENCE

Drawing Title

DEPOT PHASE
EARTHWORKS LONGITUDINAL-SECTIONS
SHEET 2 OF 2

Scale	Drawn	Checked	Approved	Authorised
1:500	JH	DC	PN	SH
Original Size	Date	Date	Date	Date
A1	03/05/2024	03/05/2024	03/05/2024	03/05/2024

Drawing Number	Revision
GCRE001-AWJV-EW-XX-DR-CE-03003	P04