


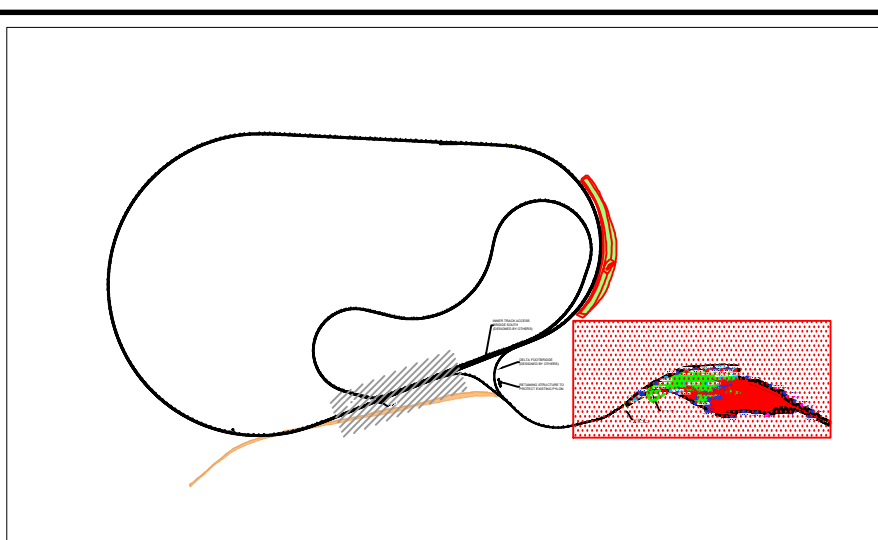

1. ALL DIMENSIONS PROVIDED IN METRES UNLESS OTHERWISE STATED.
2. DRAWING TO BE READ IN CONJUNCTION WITH RELEVANT EARTHWORKS AND DRAINAGE SERIES DRAWINGS LISTED ON THE DEPOT PHASE EARTHWORKS GENERAL NOTES REF: GCRE001-AWJW-EW-XX-DR-CE-00001.
3. DRAWING TO BE READ IN CONJUNCTION WITH THE SPECIFICATION FOR INSTRUMENTATION AND MONITORING (REF: GCRE001-AWJW-EW-XX-SG-GE-00005).

- INCLINOMETER
- STANDPIPE PIEZOMETER
- DISPLACEMENT MARKER
- SETTLEMENT WITH GAUGE (ROD AND PLATE)

CUT / FILL LEGEND

	CUT
	AT GRADE (-0.25 m TO 0.25 m)
	FILL

P03	03/05/24	FOR COMMENT	JH	DC	PN
P02	26/05/23	FOR REVIEW	ST	JT	AK
P01	17/02/23	PRELIMINARY	WW	JT	RH
Rev.	Date	Description	By	Chk'd	App'd

WALTERS | AtkinsRéalis

Project Title

GLOBAL CENTRE OF RAIL EXCELLENCE

Scale 1:2000	Drawn JH	Checked DC	Approved PN	Authorised SH
Original Size A1	Date 03/05/2024	Date 03/05/2024	Date 03/05/2024	Date 03/05/2024

Drawing Number	Revision
GCRE001-AWJV-EW-XX-DR-CE-00020	P03

ID NO.	EASTING	NORTHING	ELEVATION (m AOD)	COMMENTS
WDP-IN-1800-001	284929.365	210601.564	238.673	TO BE EXTENDED TO STABLE GROUND, TYPICALLY 2 m BELOW ROCK HEAD. EXPECTED ROCK HEAD 234 m AOD.
WDP-IN-1860-002	284994.835	210553.569	239.528	
WDP-IN-1940-003	285069.463	210508.998	240.264	
WDP-IN-1800-004	284887.689	210457.487	239.013	TO BE EXTENDED TO STABLE GROUND, TYPICALLY 2 m BELOW ROCKHEAD. EXPECTED ROCK HEAD 229 m AOD.
WDP-PZ-1340-001	284457.833	210684.156	235.892	TO BE INSTALLED WITHIN THE PEAT. (EXPECTED RANGE 229 m AOD to 227 m AOD).
WDP-PZ-1450-002	284566.415	210687.099	237.235	
WDP-PZ-1530-003	284642.133	210692.119	237.586	
WDP-PZ-1600-004	284713.886	210690.092	237.679	
WDP-DM-1110-001	284214.573	210577.436	230.401	
WDP-DM-1190-002	284299.733	210626.651	231.929	
WDP-DM-1290-003	284408.324	210681.459	235.267	
WDP-DM-1390-004	284509.164	210698.544	236.662	
WDP-DM-1490-005	284604.399	210701.805	237.625	
WDP-DM-1560-006	284675.545	210701.995	237.739	
WDP-DM-1660-007	284781.731	210655.482	236.532	
WDP-DM-1780-008	284904.686	210611.594	238.200	
WDP-DM-1840-009	284978.848	210575.012	239.371	
WDP-DM-1910-010	285032.334	210528.005	240.016	
WDP-DM-2010-011	285125.721	210476.648	239.310	
WDP-DM-2010-012	285109.079	210446.210	238.625	
WDP-DM-1720-013	284828.350	210465.848	238.388	
WDP-DM-1650-014	284762.254	210472.849	237.699	
WDP-DM-1590-015	284699.989	210446.394	238.438	
WDP-DM-1470-016	284572.876	210474.138	236.363	
WDP-DM-1400-017	284508.951	210517.972	235.257	
WDP-DM-1290-018	284409.335	210572.515	232.827	
WDP-DM-1200-019	284314.288	210591.631	231.565	
WDP-DM-1110-020	284225.761	210562.230	230.312	
WDP-SG-1070-001	284179.119	210549.710	229.827	
WDP-SG-1070-002	284187.455	210538.576	229.757	
WDP-SG-1230-003	284351.653	210654.408	234.292	
WDP-SG-1260-004	284374.095	210586.300	232.347	
WDP-SG-1340-005	284457.649	210695.056	236.004	
WDP-SG-1340-006	284458.316	210624.893	233.397	
WDP-SG-1450-007	284566.253	210698.007	237.348	
WDP-SG-1450-008	284566.857	210624.385	234.748	
WDP-SG-1530-009	284642.221	210702.539	237.691	
WDP-SG-1530-010	284644.054	210655.554	237.222	
WDP-SG-1600-011	284713.697	210700.544	237.784	
WDP-SG-1600-012	284716.188	210661.537	237.398	