

DO NOT SCALE


Millimetres 0 10 100

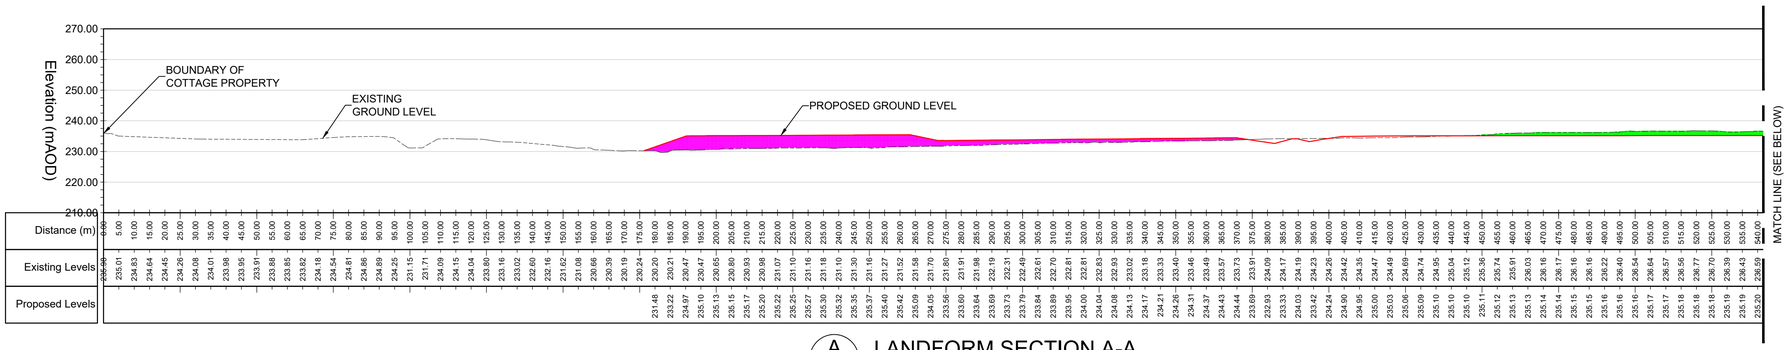

A LANDFORM SECTION A-A
1:1000
DEPOT PHASE

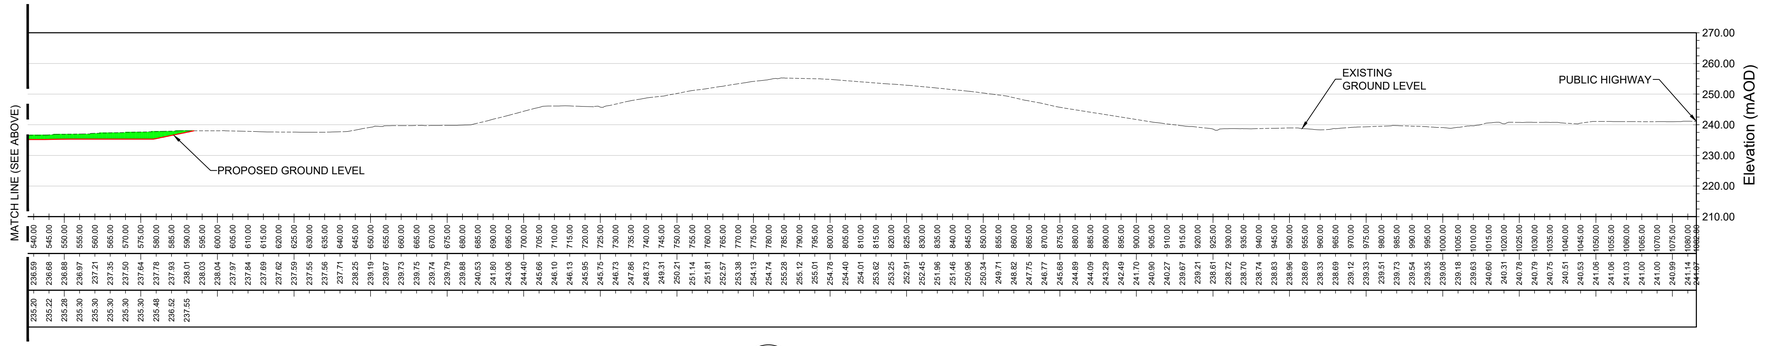

A LANDFORM SECTION A-A CONTINUED
1:1000
DEPOT PHASE

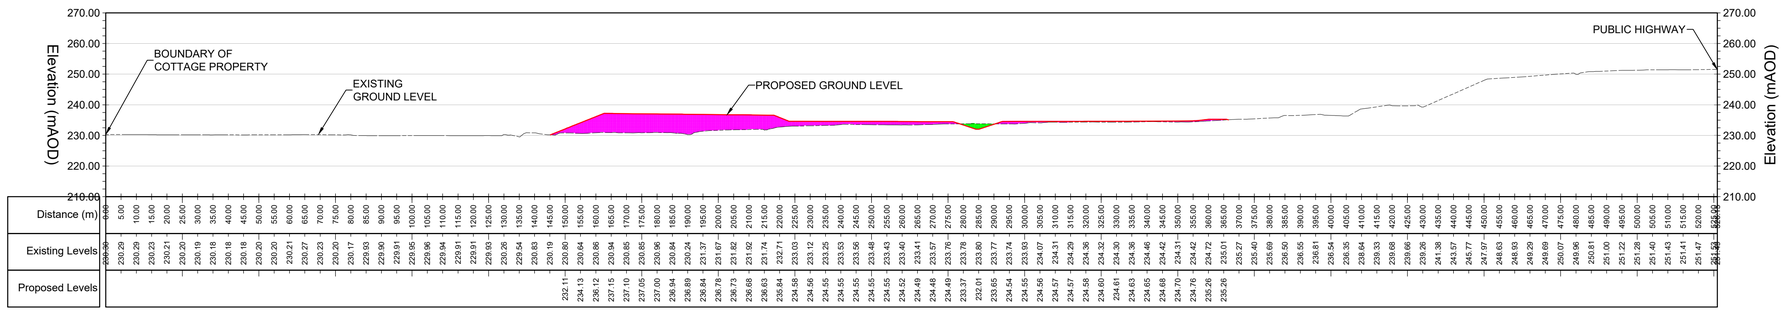

B LANDFORM SECTION B-B
1:1000
DEPOT PHASE


10m 0m 10m 20m 30m 40m 50m 60m 70m
Scale 1:1000

NOTES

1. ALL DIMENSIONS PROVIDED IN METRES UNLESS OTHERWISE STATED.
2. DRAWING TO BE READ IN CONJUNCTION WITH RELEVANT EARTHWORKS AND DRAINAGE SERIES DRAWINGS LISTED ON THE DEPOT PHASE EARTHWORKS GENERAL NOTES REF GCRE001-AWJV-EW-XX-DR-CE-00001.
3. DO NOT SCALE DRAWING.

LEGEND

- MATERIAL TO BE REMOVED
- PLACED FILL (SITE-WON MATERIAL)
- EXISTING GROUND LEVEL
- PROPOSED GROUND LEVEL

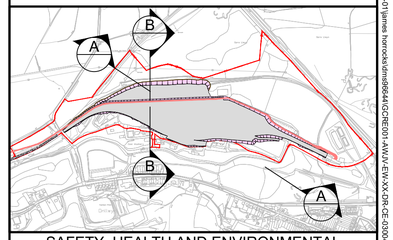

SAFETY, HEALTH AND ENVIRONMENTAL INFORMATION

In addition to the hazards / risks normally associated with the type of work detailed on this drawing, note the following with reference to GCRE001-AWJV-EW-XX-RP-GE-00011:

CONSTRUCTION

C1. Encountering unrecorded mine workings/ adits.
C2. Potential for coal exposure and ignition.
C3. Presence of soft ground at shallow depths.
C4. Encountering historical buried structures.
C5. Potential for mine gas exposure.
C6. Potential exposure to contaminated ground (such as asbestos)
C7. Potential exposure to contaminated water.
C8. Artesian Groundwater.

MAINTENANCE/CLEANING

M1. Post construction differential settlement.

DECOMMISSIONING/DEMOLITION

N/A

It is assumed that all works will be carried out by a competent contractor working, where appropriate, to an approved method statement

Rev.	Date	Description	By	Chk'd	App'd
P01.01	17-02-23	FOR INFORMATION	---	---	---

Drawing Status: Initial non-contractual code
Suitability: S0

WALTERS | AtkinsRéalis

Client: GCRE
Global Centre of Rail Excellence
Canolfan Fyd-Eang Rhagoriaeth Rheilffyrdd

Project Title: GLOBAL CENTRE OF RAIL EXCELLENCE

Drawing Title: DEPOT PHASE EARTHWORKS LANDFORM SECTIONS

Scale	Drawn	Checked	Approved	Authorised
1:1000	---	---	---	---
Original Size: A1	Date: 03/05/2024	Date: ---	Date: ---	Date: ---

Drawing Number: GCRE001-AWJV-EW-XX-DR-CE-03004
Revision: P01.01

USER: HORR7737 Date: 29/5/24 11:00:31
Filename: C:\prworks\drl\rlw-pw-01\james horrocks\dms86644\GCRE001-AWJV-EW-XX-DR-CE-03004.dwg