



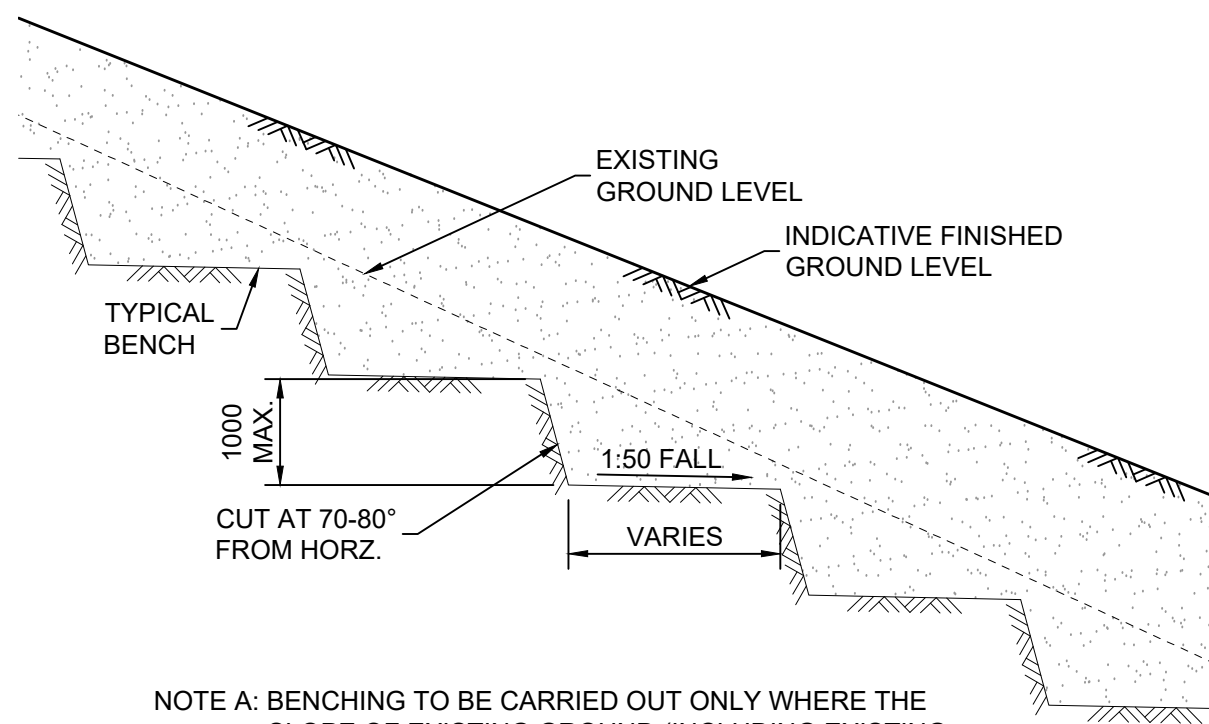


NOTE A: BENCHING TO BE CARRIED OUT ONLY WHERE THE SLOPE OF EXISTING GROUND (INCLUDING EXISTING EMBANKMENTS) BELOW EMBANKMENT EXCEEDS 1V : 5H.

SED 605: BENCHING TO EGL
N.T.S.

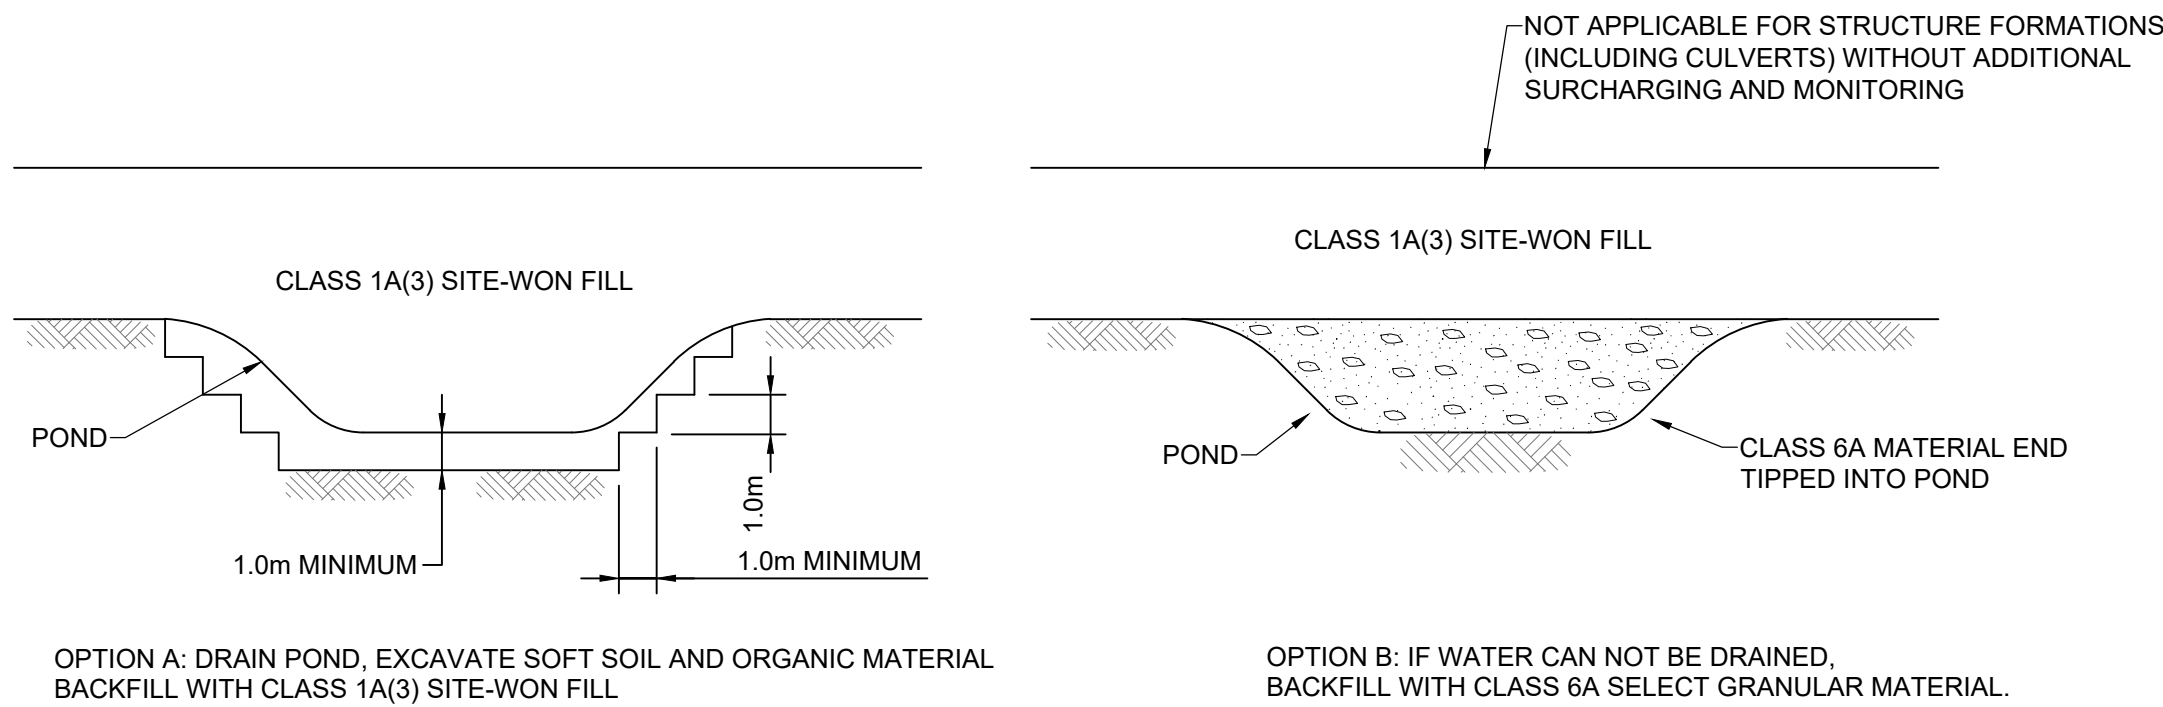

SED 606 - TREATMENT OF PONDS
SCALE 1:200

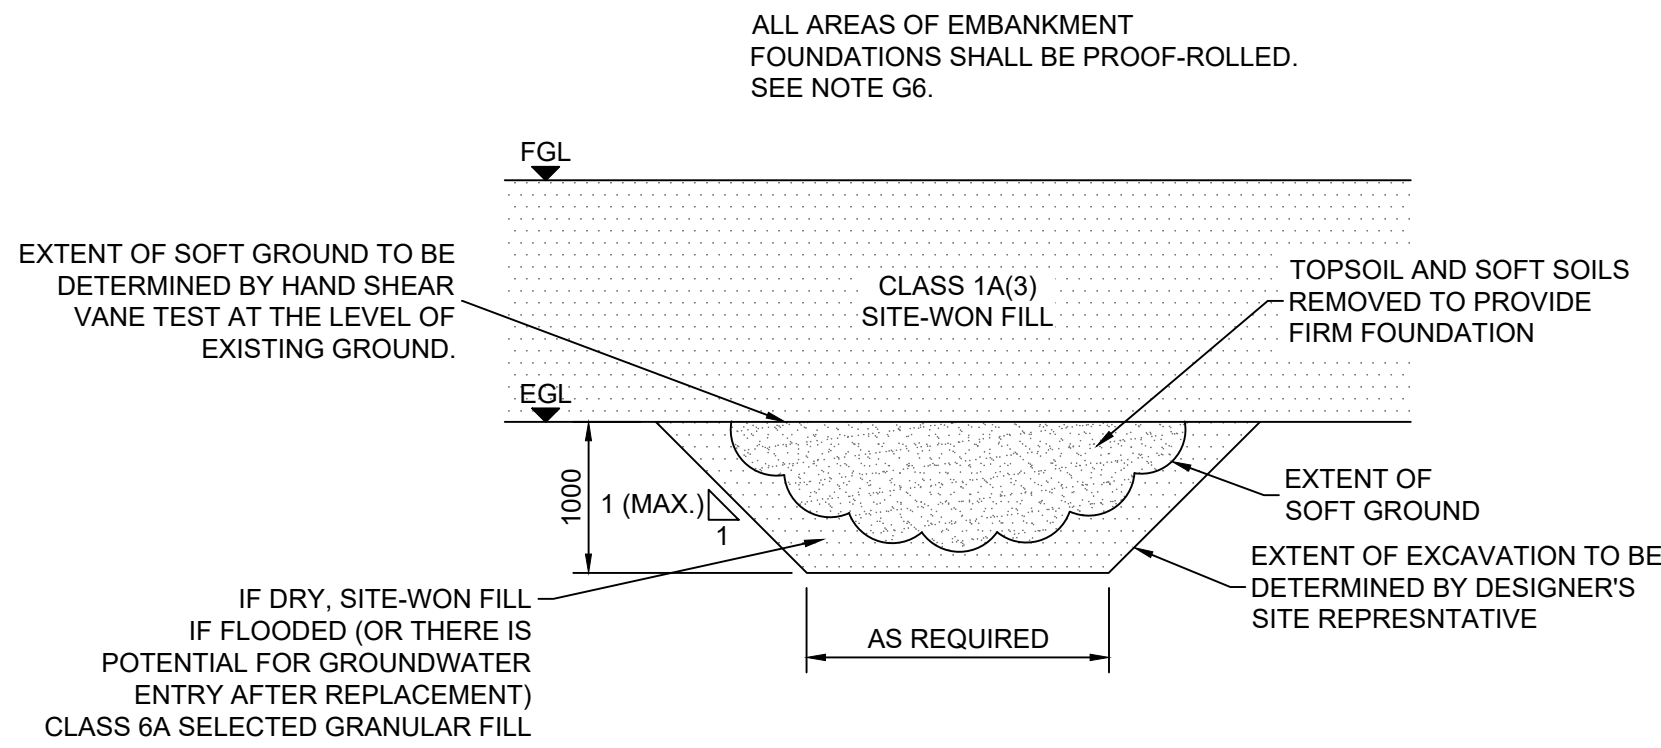

SED 607: TREATMENT OF SOFT SPOTS IN EMBANKMENT FOUNDATION
(OUTSIDE IDENTIFIED SOFT GROUND AREAS)
N.T.S.

DO NOT SCALE

NOTES

- DRAWING TO BE READ IN CONJUNCTION WITH RELEVANT EARTHWORKS AND DRAINAGE SERIES DRAWINGS LISTED ON THE DEPOT PHASE EARTHWORKS GENERAL NOTES REF: GCRE001-AWJV-EW-XX-DR-CE-00001.
- DO NOT SCALE FROM DRAWING.
- BENCHING TO BE CARRIED OUT ONLY WHERE THE SLOPE OF EXISTING GROUND BELOW EMBANKMENT EXCEEDS 1V : 5H.

SAFETY, HEALTH AND ENVIRONMENTAL INFORMATION

In addition to the hazards / risks normally associated with the type of work detailed on this drawing, note the following with reference to GCRE001-AWJV-EW-XX-RP-GE-00011:

CONSTRUCTION

- C1. Working on slopes and unstable existing ground.
C2. Encountering unrecorded mine workings.
C3. Unstable rock surfaces.

MAINTENANCE/CLEANING

N/A

DECOMMISSIONING/DEMOLITION

N/A

It is assumed that all works will be carried out by a competent contractor working, where appropriate, to an approved method statement

P03	03/05/24	FOR COMMENT	JH	DC	PN
P02	30/05/23	FOR COMMENT	ST	JT	RH
P01	17/02/23	PRELIMINARY	RH	JT	RH

Rev.	Date	Description	By	Chk'd	App'd
------	------	-------------	----	-------	-------

Drawing Status	Suitable for review and comment	Suitability	S3
----------------	---------------------------------	-------------	----

WALTERS

AtkinsRéalisis

Client

GCRE

Global Centre of Rail Excellence
Canolfan Fyd-Eang Rhagoriaeth Rheilffyrdd

Drawing Title

GLOBAL CENTRE OF RAIL EXCELLENCE

Drawing Title

DEPOT PHASE
EARTHWORKS STANDARD DETAILS
SHEET 2 OF 2

Scale	Drawn	Checked	Approved	Authorised
NTS	JH	DC	PN	SH
Original Size	Date	Date	Date	Date
A1	03/05/2024	03/05/2024	03/05/2024	03/05/2024

Drawing Number	Revision
GCRE001-AWJV-EW-XX-DR-CE-05002	P03