



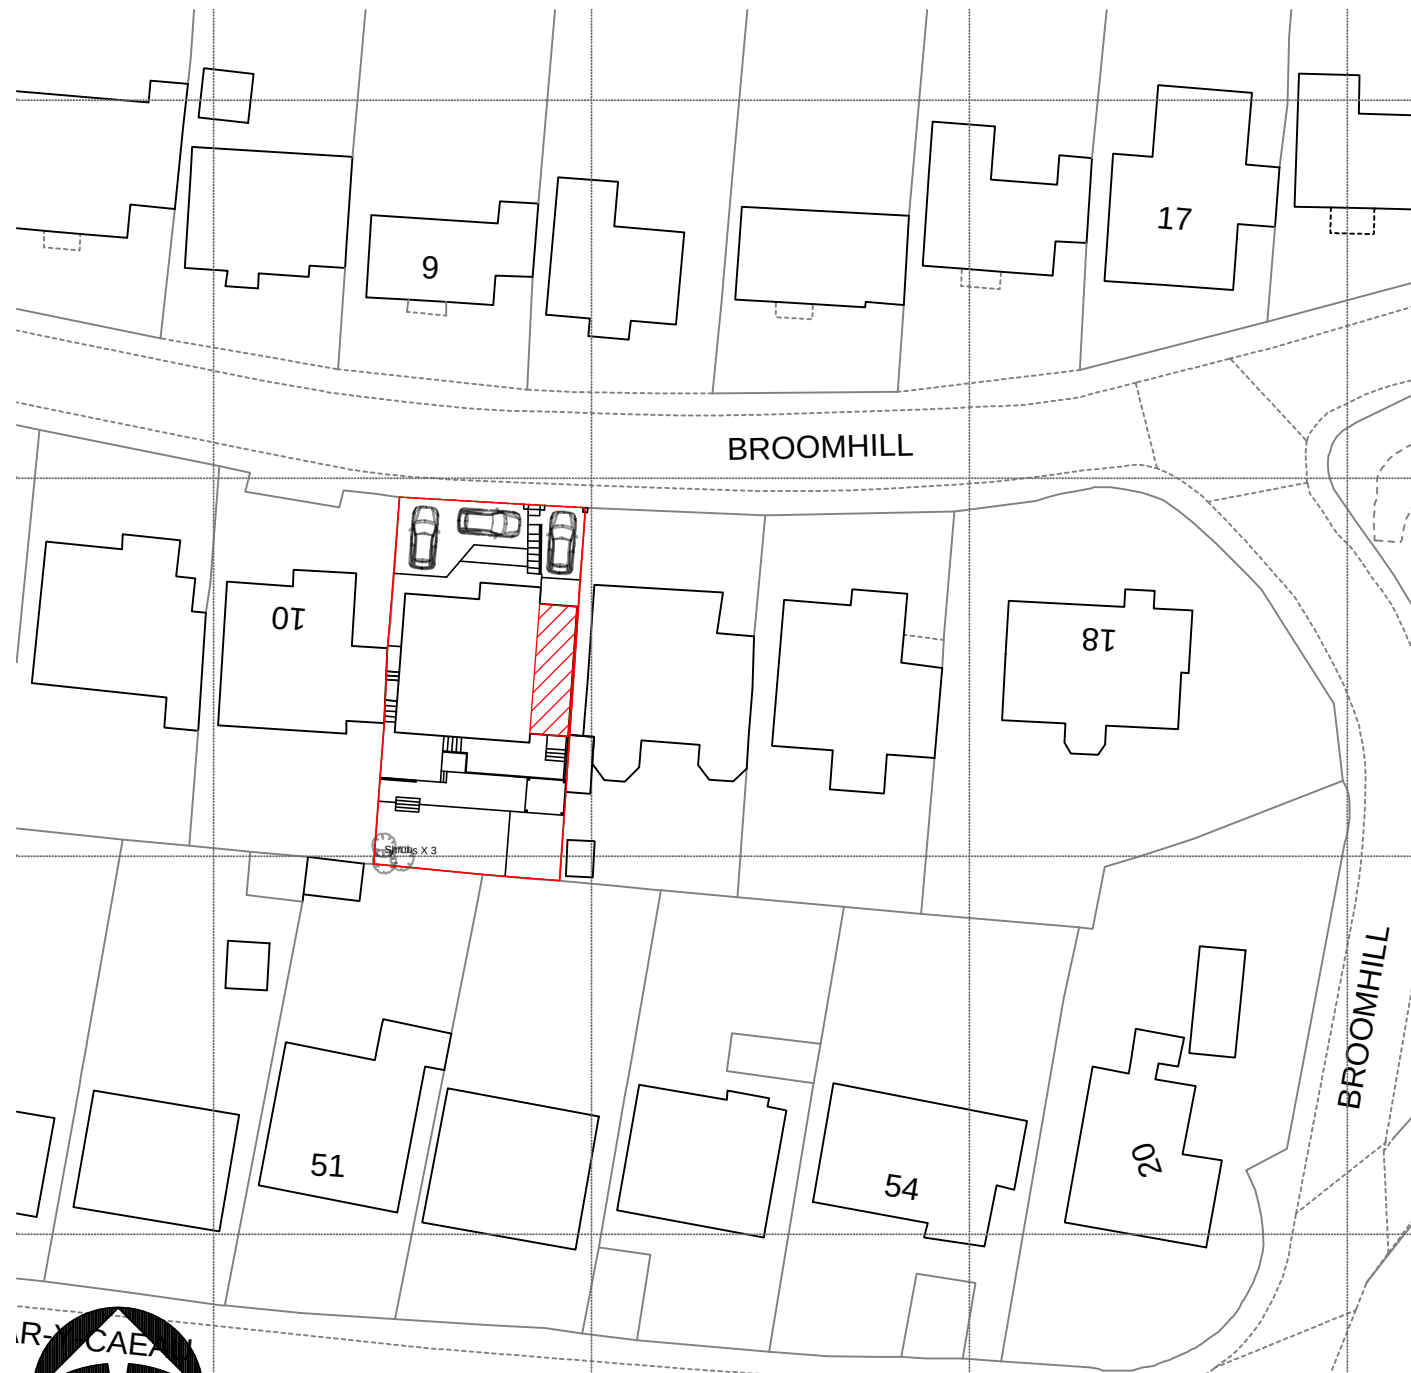

Block Plan 1-500

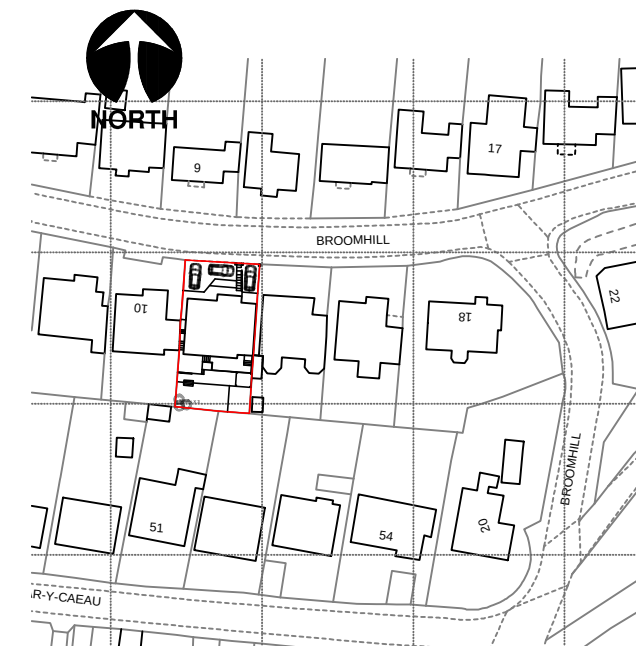

Location Plan 1-1250



CLIENT Neil Wood 12 Broomhill, Port Talbot, SA13 2US	JOB TITLE Rear extension	DRNG. TITLE OS Extract
DATE: May 2024	SCALE: As Shown	DRNG. NO. REV. PURPOSE 24.09.06 01 Planning

Ferndale Architectural Solutions LTD

98 Neath Road, Resolven, Neath, SA11 4AN Tel: 07970808768 Email: owen@ferndaleas.co.uk

This drawing is copyright ©
 NOTE: All dimensions to be checked on
 site and not scaled from the drawing.