


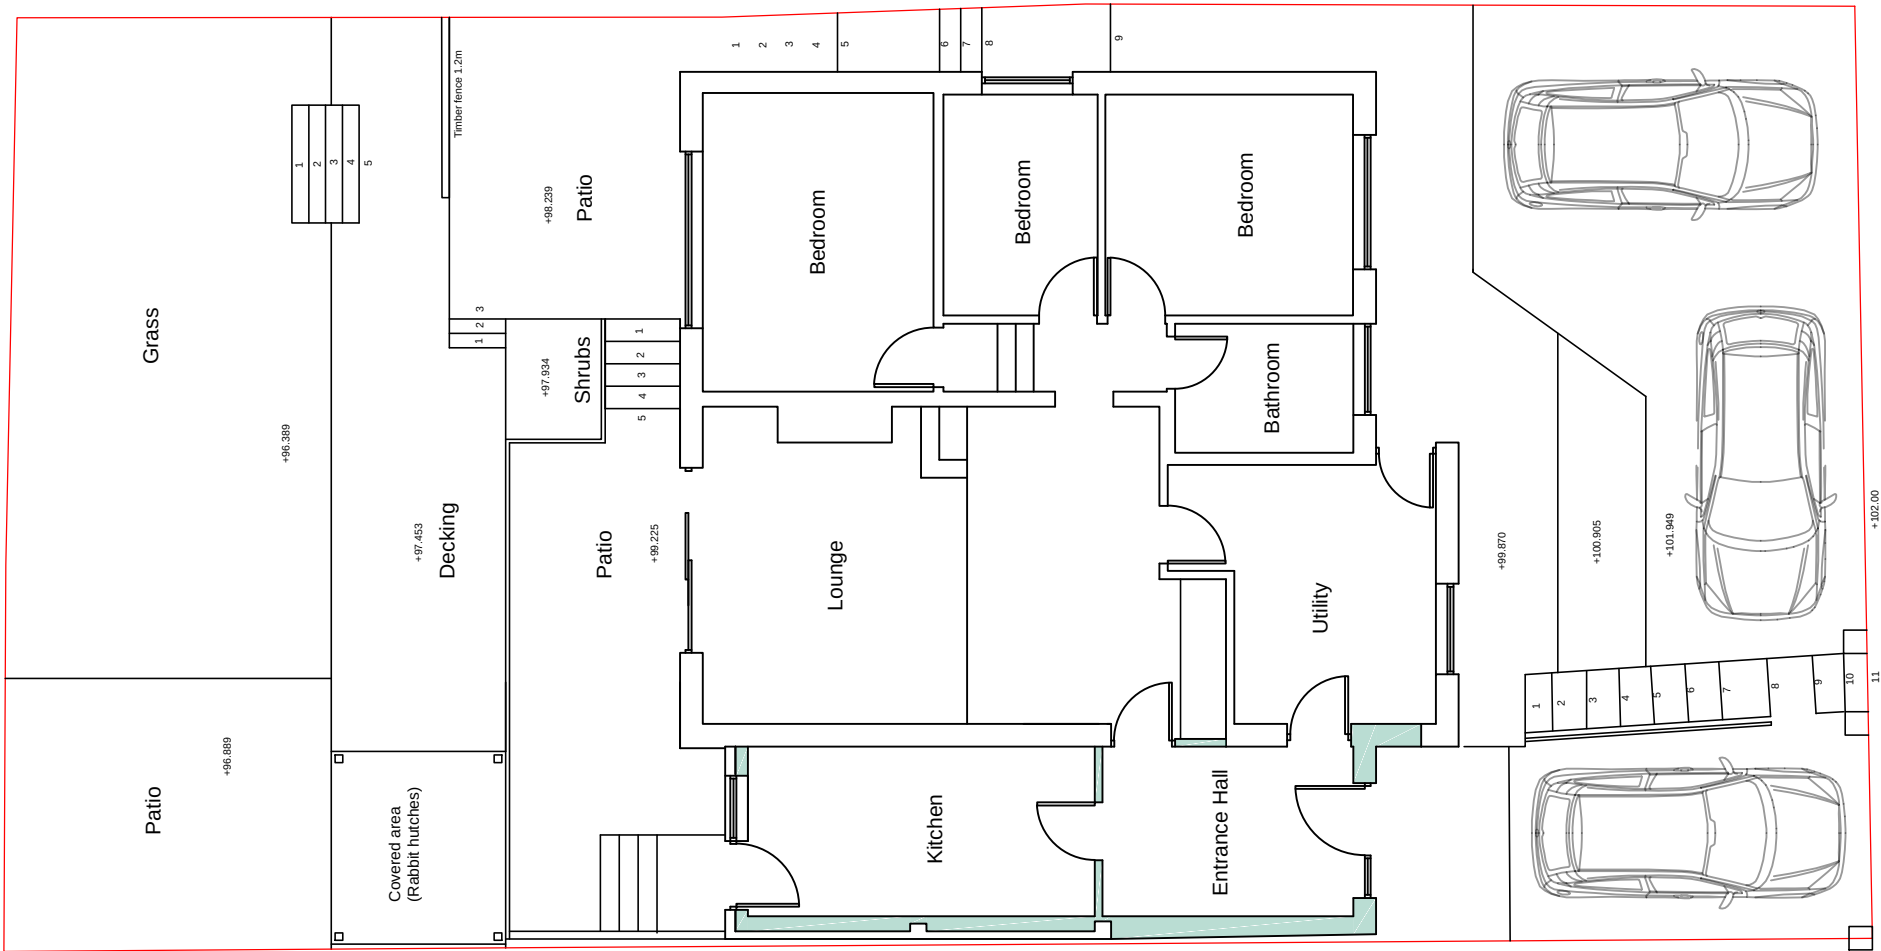

|                                                               |                 |                             |                       |                                     |                     |
|---------------------------------------------------------------|-----------------|-----------------------------|-----------------------|-------------------------------------|---------------------|
| CLIENT<br>Neil Wood<br>12 Broomhill, Port Talbot,<br>SA13 2US |                 | JOB TITLE<br>Rear extension |                       | DRNG. TITLE<br>Existing Floor Plans |                     |
| DATE:<br>June 2024                                            | SCALE:<br>1:100 | A3                          | DRNG. NO.<br>24.09.03 | REV.<br>00                          | PURPOSE<br>Planning |

This drawing is copyright ©  
NOTE: All dimensions to be checked on  
site and not scaled from the drawing.