




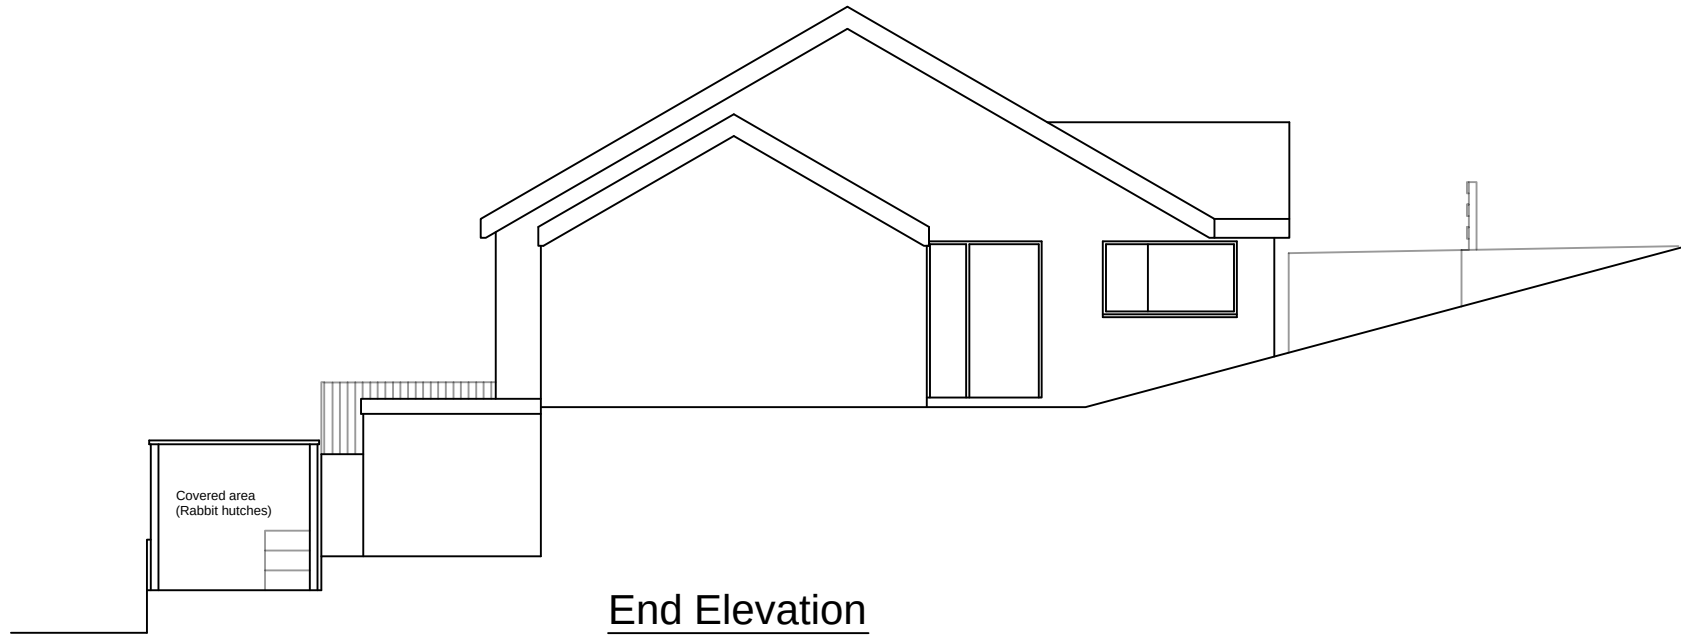


End Elevation

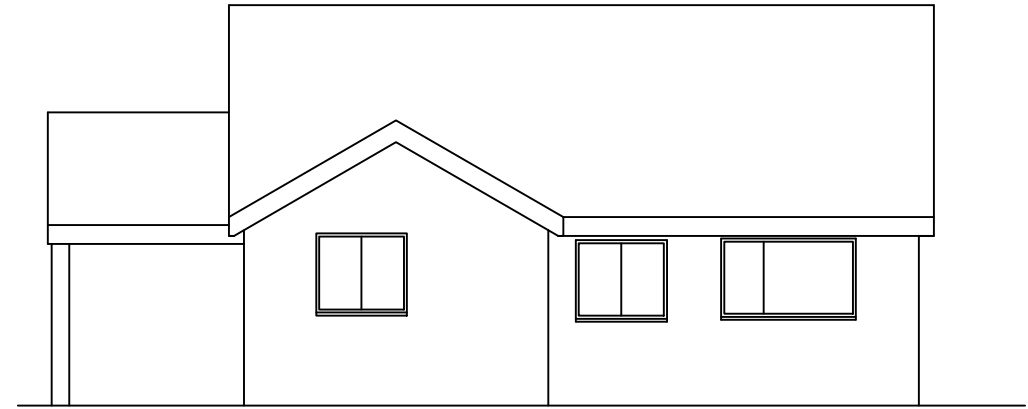

Front Elevation

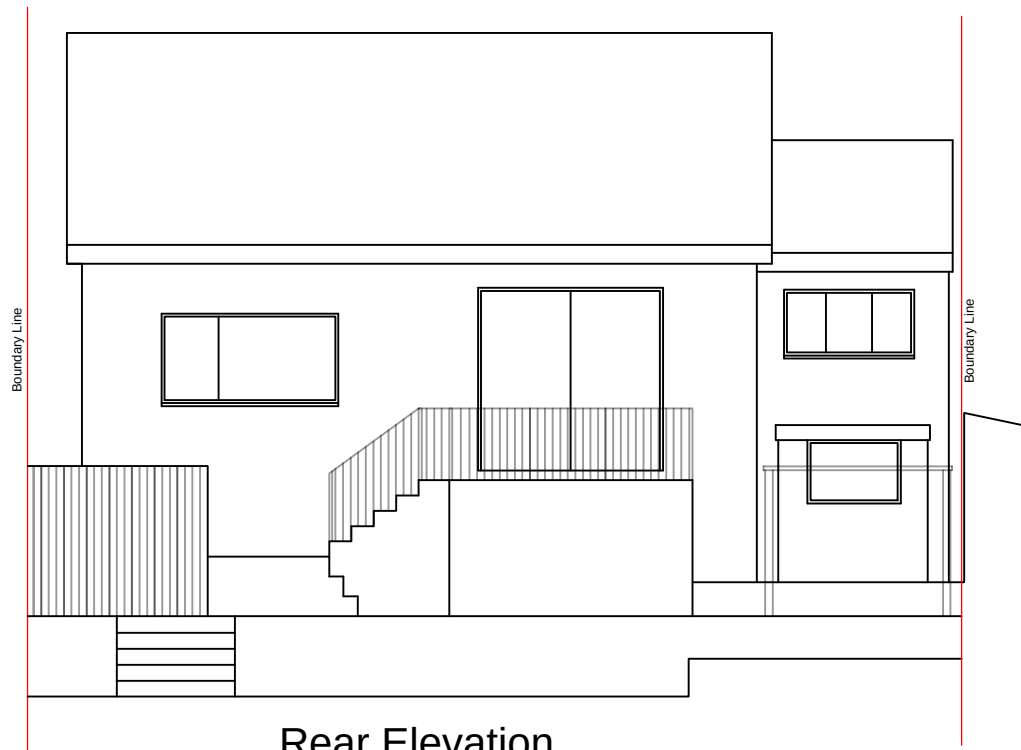

Rear Elevation

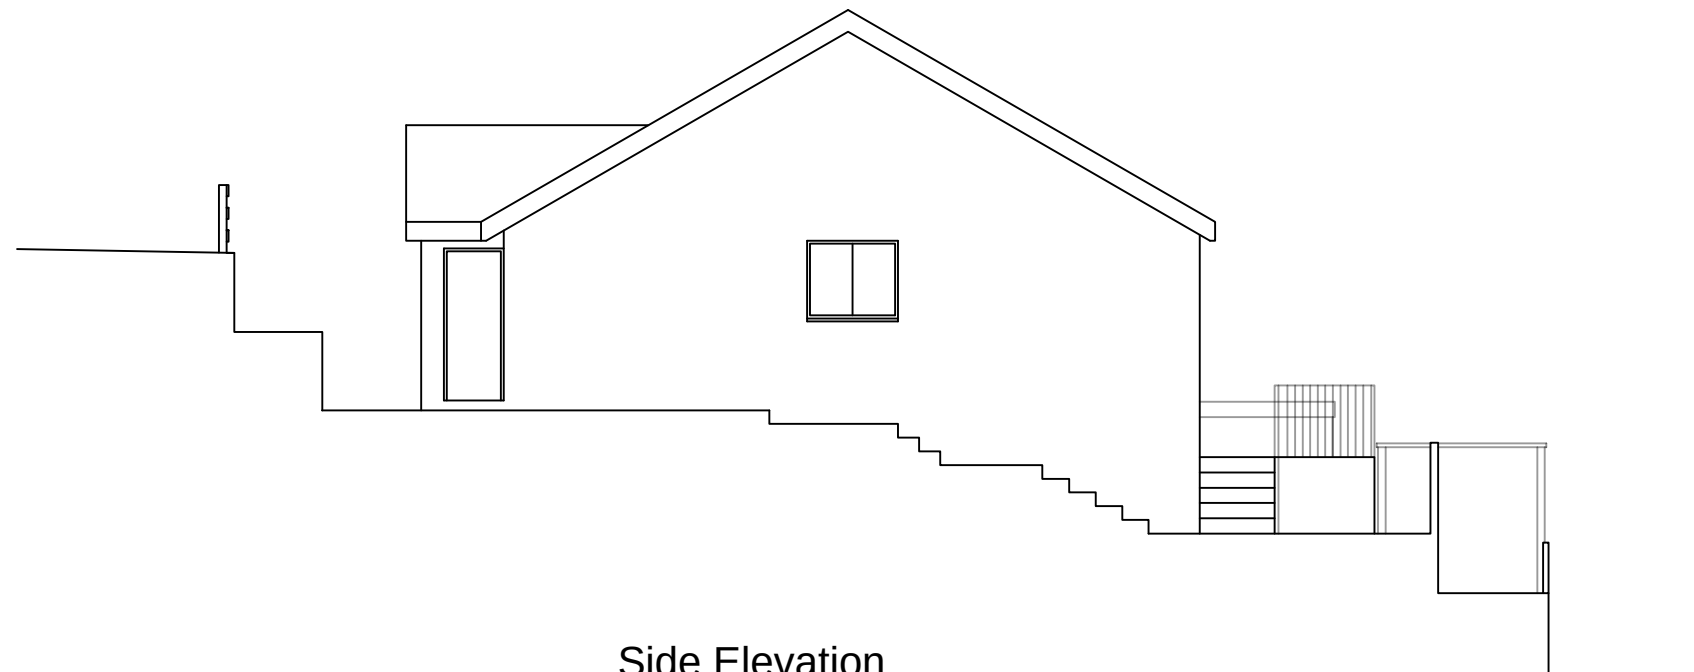

Side Elevation



|                                                               |  |                             |  |                                    |                       |            |
|---------------------------------------------------------------|--|-----------------------------|--|------------------------------------|-----------------------|------------|
| CLIENT<br>Neil Wood<br>12 Broomhill, Port Talbot,<br>SA13 2US |  | JOB TITLE<br>Rear extension |  | DRNG. TITLE<br>Existing Elevations |                       |            |
| DATE:<br>June 2024                                            |  | SCALE:<br>1:100             |  | A3                                 | DRNG. NO.<br>24.09.02 | REV.<br>00 |
|                                                               |  |                             |  |                                    | PURPOSE<br>Record     |            |

This drawing is copyright ©  
NOTE: All dimensions to be checked on  
site and not scaled from the drawing.

Ferndale Architectural Solutions LTD  
98 Neath Road, Resolven, Neath, SA11 4AN Tel: 07970808768 Email: owen@ferndaleas.co.uk